


PRINCIPAL ELEVATION

Scale 1:50

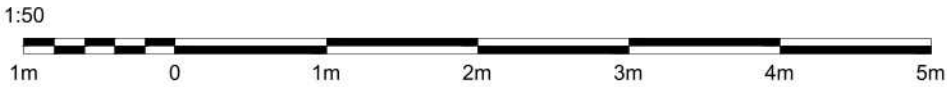

© 2025 DUNGATE DESIGN LIMITED, ALL RIGHTS RESERVED.

DO NOT SCALE FROM THIS DRAWING, IF ADDITIONAL DIMESNIONS ARE REQUIRED PLEASE CONTACT US.

PA1	Drawing issued for planning.	2025.09.03
REV:	DESCRIPTION	DATE:
	DRAWN BY: <i>MRD</i>	SCALE @A3: <i>1:50</i>



Dungate Design Ltd
Architectural Drafting & Design

CLIENT & LOCATION:

Mr N Mohammed
24 Winsover Road
Spalding
Lincolnshire
PE11 1EJ

TITLE:

PRINCIPAL ELEVATION
As Proposed

STATUS:

PLANNING APPLICATION ISSUE - RETROSPECTIVE

DRAWING REFERENCE:

003.25 - 02 - PA1