

N. WEST

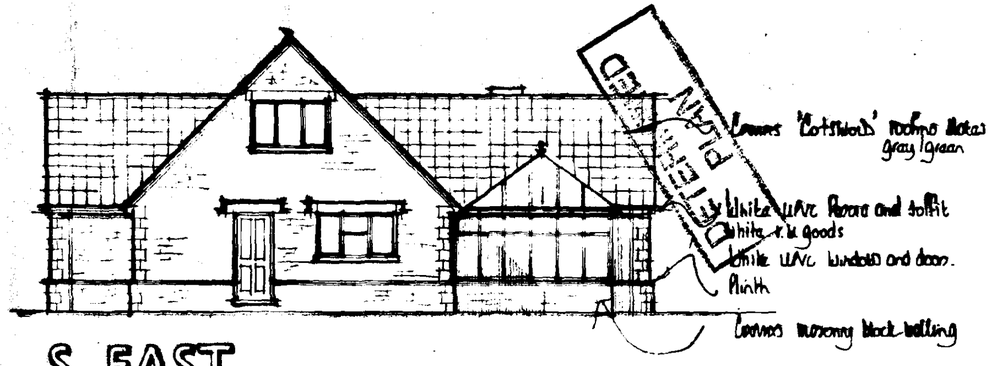

S. EAST

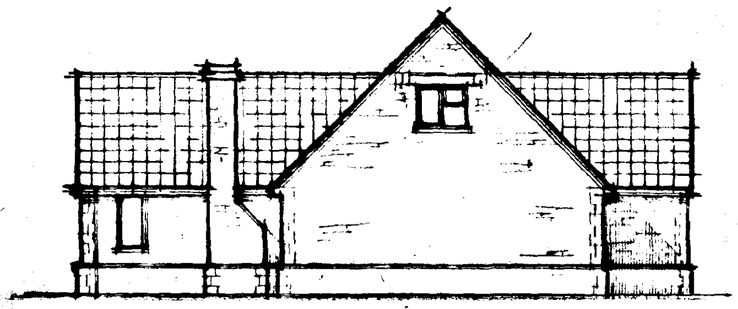

N. EAST

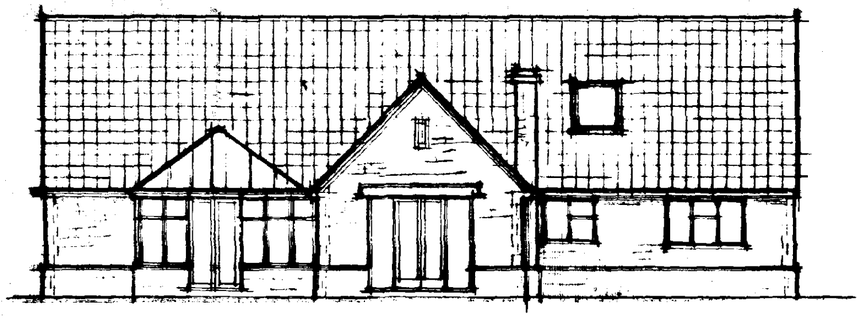

S. WEST

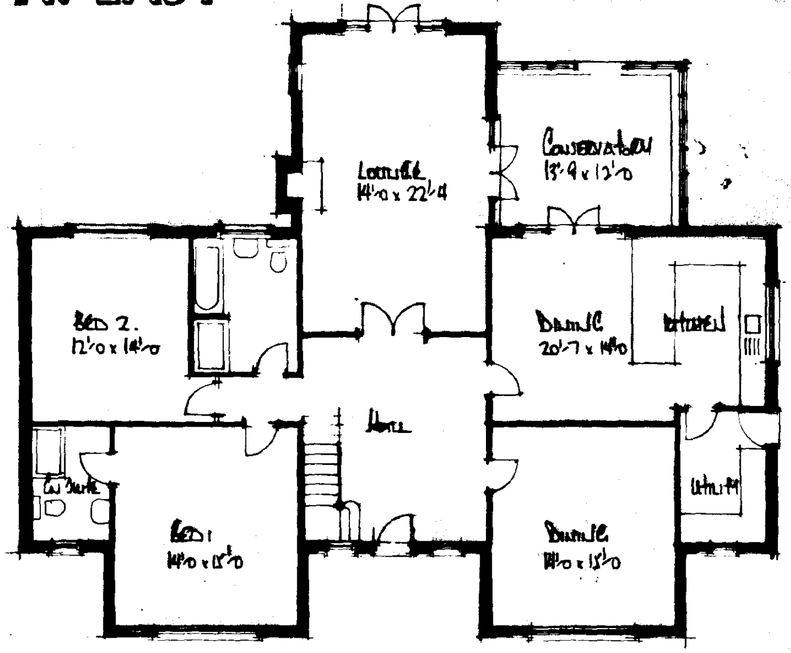

GROUND FLOOR PLAN

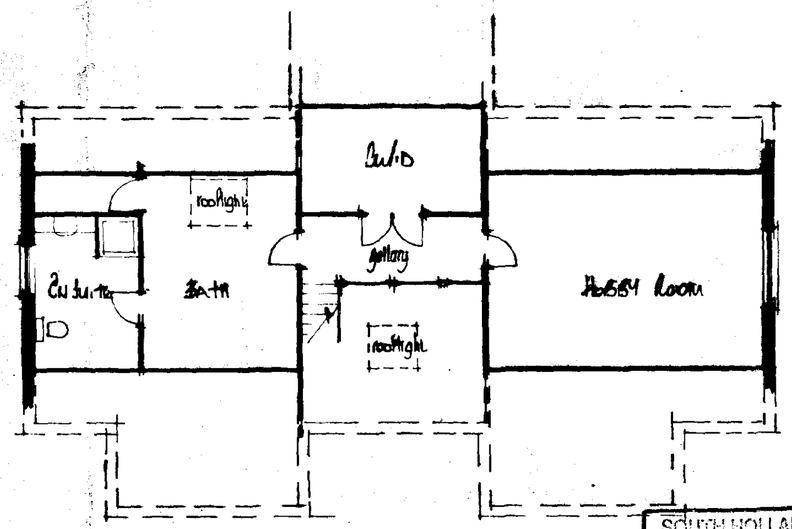

FIRST FLOOR PLAN

SOUTH HOLLAND DC
HOUSING & PLANNING
30 JUL 1997
Ref: 0847/97

A		
	Date	Revisions

© copyright

East
Midlands
Design
Associates

"Willow Lodge",
Horseshoe Road,
Spalding,
Lincs. PE11 3QR
Tel: Spalding (0775) 767968

Client
Mr D & Mrs S Huntsman

Job Title
Proposed Bungalow at
Plot to Monks House
Spalding
Lincs.

Drawing Title
Plans & Elevations

Scale 1:100

Date July 97 | Drawn by DL

Drg. No. 97/29/01 | Rev

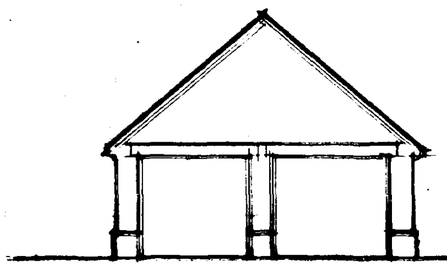

NORTH

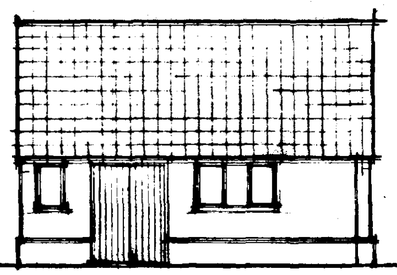

EAST

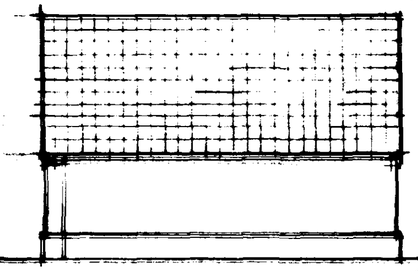

SOUTH

97/29/02