


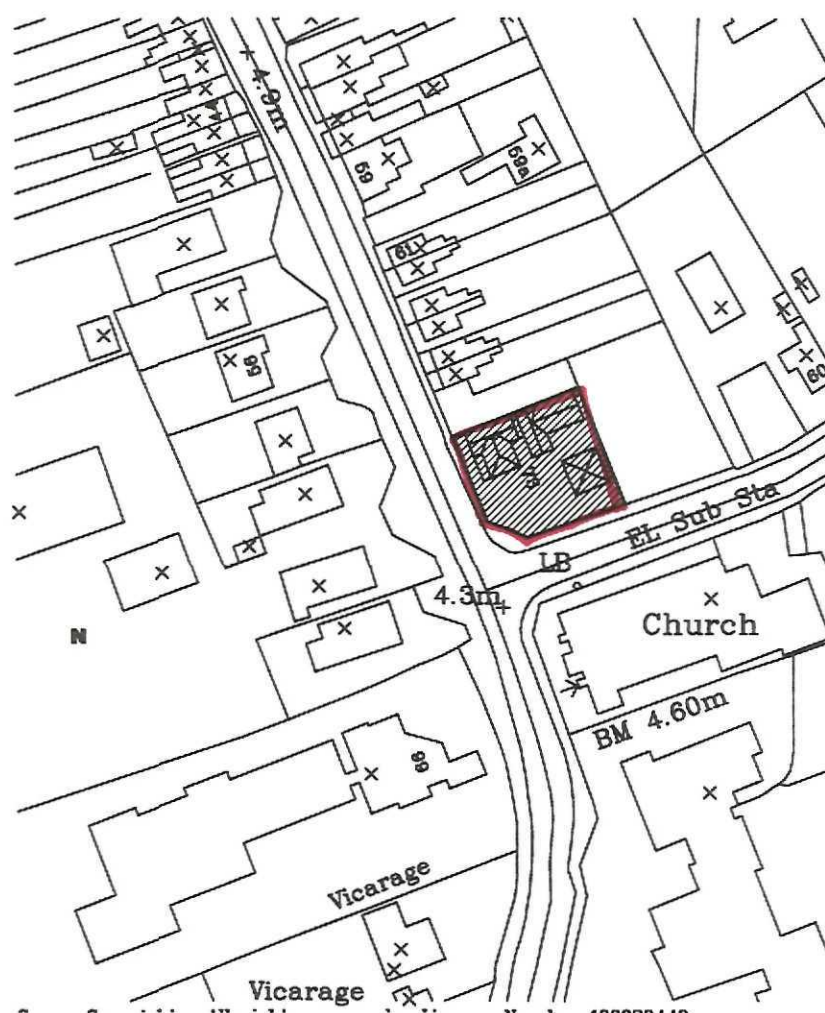

Site Area = 501m²


SHDC
Planning & Development

04 FEB 2010

Ref: 0848-09

Site Location Plan

Scale 1:1250

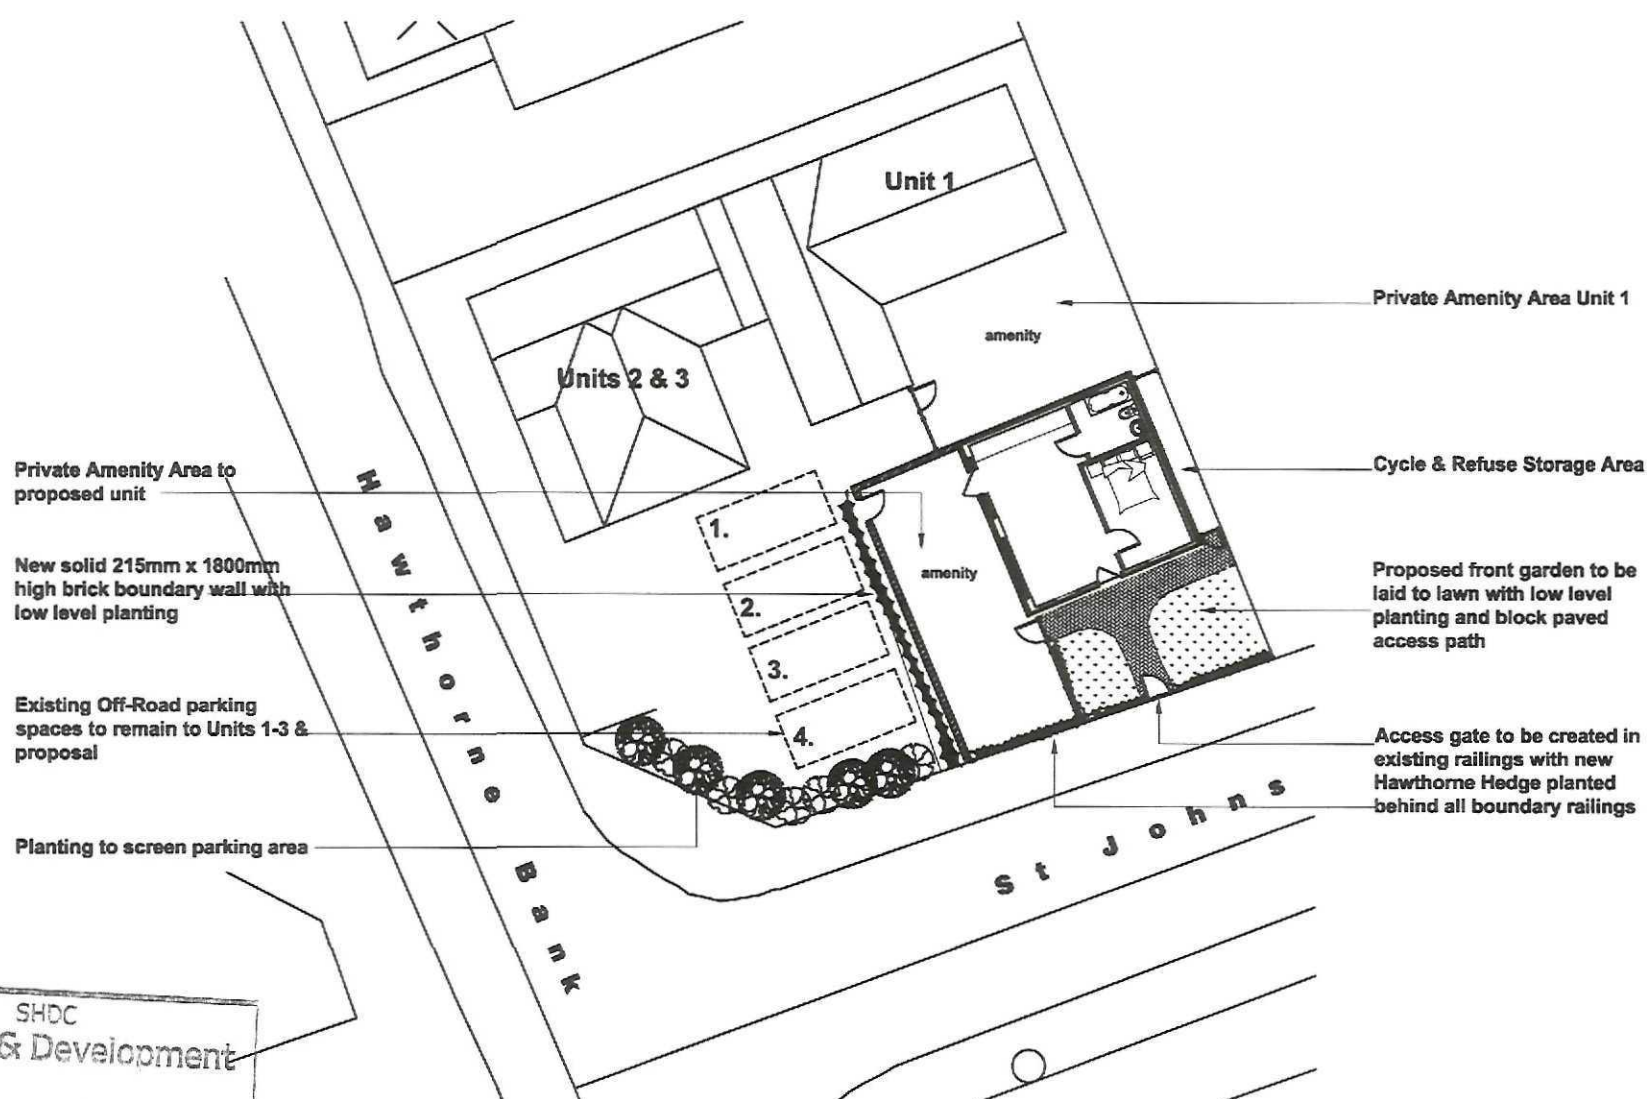

SHDC
Planning & Development

- 4 FEB 2010

Ref: 0848-09

Site Block Plan

Scale 1:250

AMENDED PLAN

Ref: A1

rev "D" - 28.01.10 - Amended to suit Highways comments
rev "C" - 25.09.09 - Amended to suit Inspectors Decision
rev "B" - 11.12.08 - Parking and Amenity space added
rev "A" - 02.12.08 - General Amendment



2nd Floor - 5B Sheepmarket
Spalding
PE11 1BH
Tel: 01775 768 921
e-mail: enquiries@remwaydesign.co.uk

Site :
Proposed Conversion of Existing 3
Bedroom Detached House with Annexe
to 3 Self Contained Flats at:
73 Hawthorne Bank
Spalding

Client :
Mr D Roberts
75 Bourne Rd
Spalding

Date : ***** Scale : as noted

Drawing No:
1582 - 04 D