



ELEVATIONS 1:100

AMENDED PLAN

Ref. A1

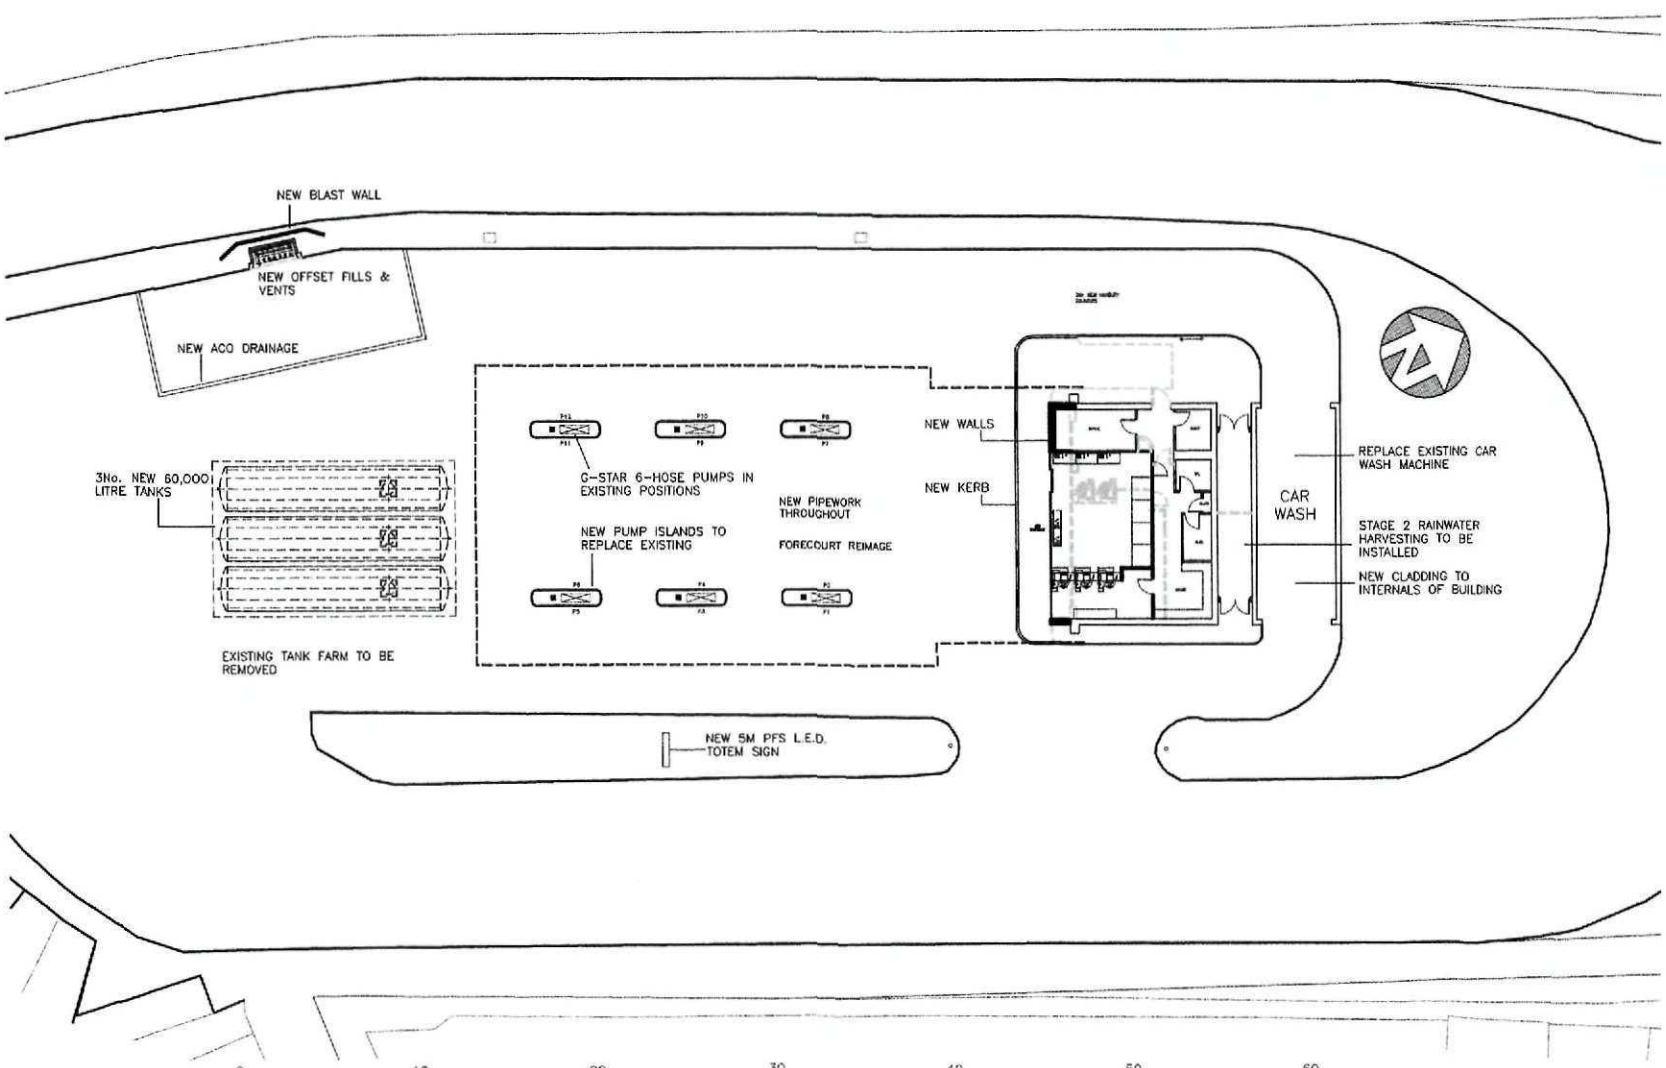

SITE PLAN 1:200

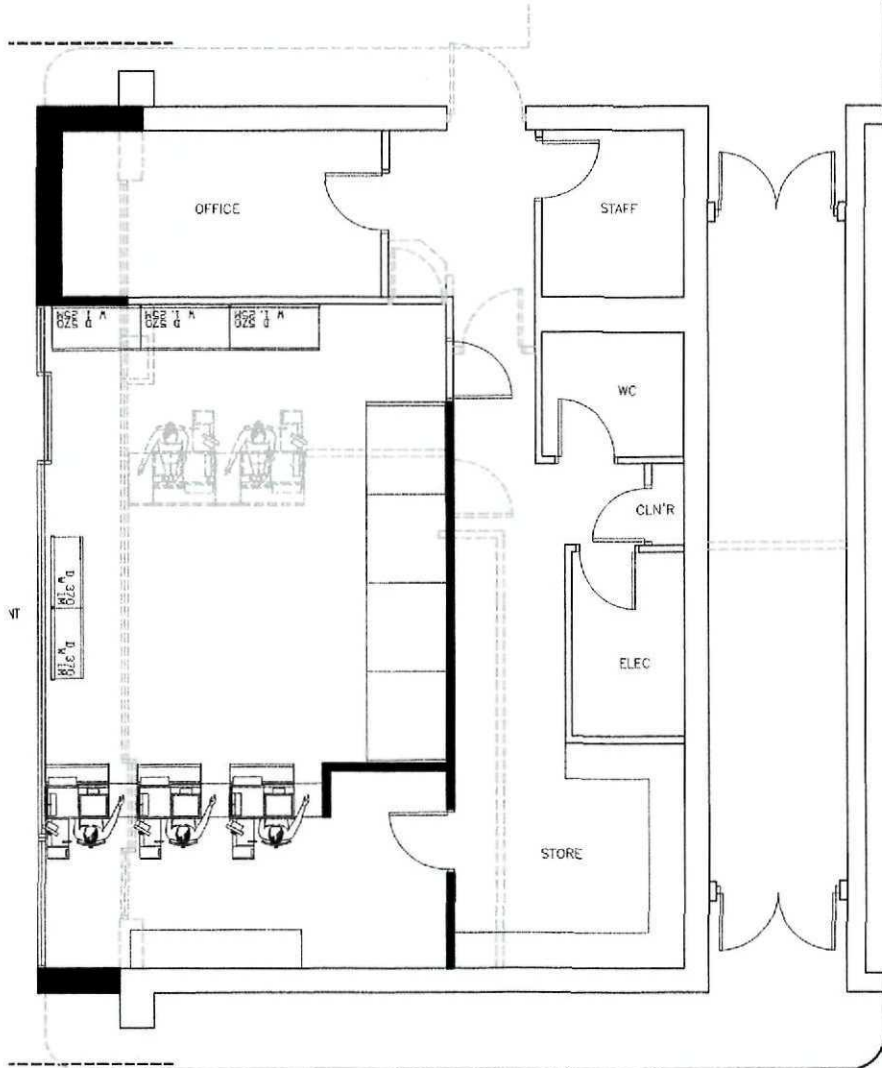

KIOSK PLAN 1:50

SITE AREA	2227 SQ.M.
BUILDING AREAS	SQ.M.
EXISTING GROSS	122
PROPOSED GROSS	136
EXISTING SALES	45
PROPOSED SALES	56

- PROPOSALS:
- EXTENDED KIOSK
 - 6 No. PUMPS
 - 3 No 60,000L U/G TANKS
 - CAR WASH REFURBISHMENT

RS

18/10/10

MDW

FLOOR SIZES ALTERED

Sainsbury's

SCALE

DRAWN

DATE

CHECKED

SHOWN

BY

JRC

08.09.10

MDW

DRAWING

PLANNING DRAWING

PROJECT

SAINSBURY'S PFS

SPALDING

martindales

10 conington business park

conington

cambridge

CB4 5SR

tel: 01223 202040

fax: 01223 202041