


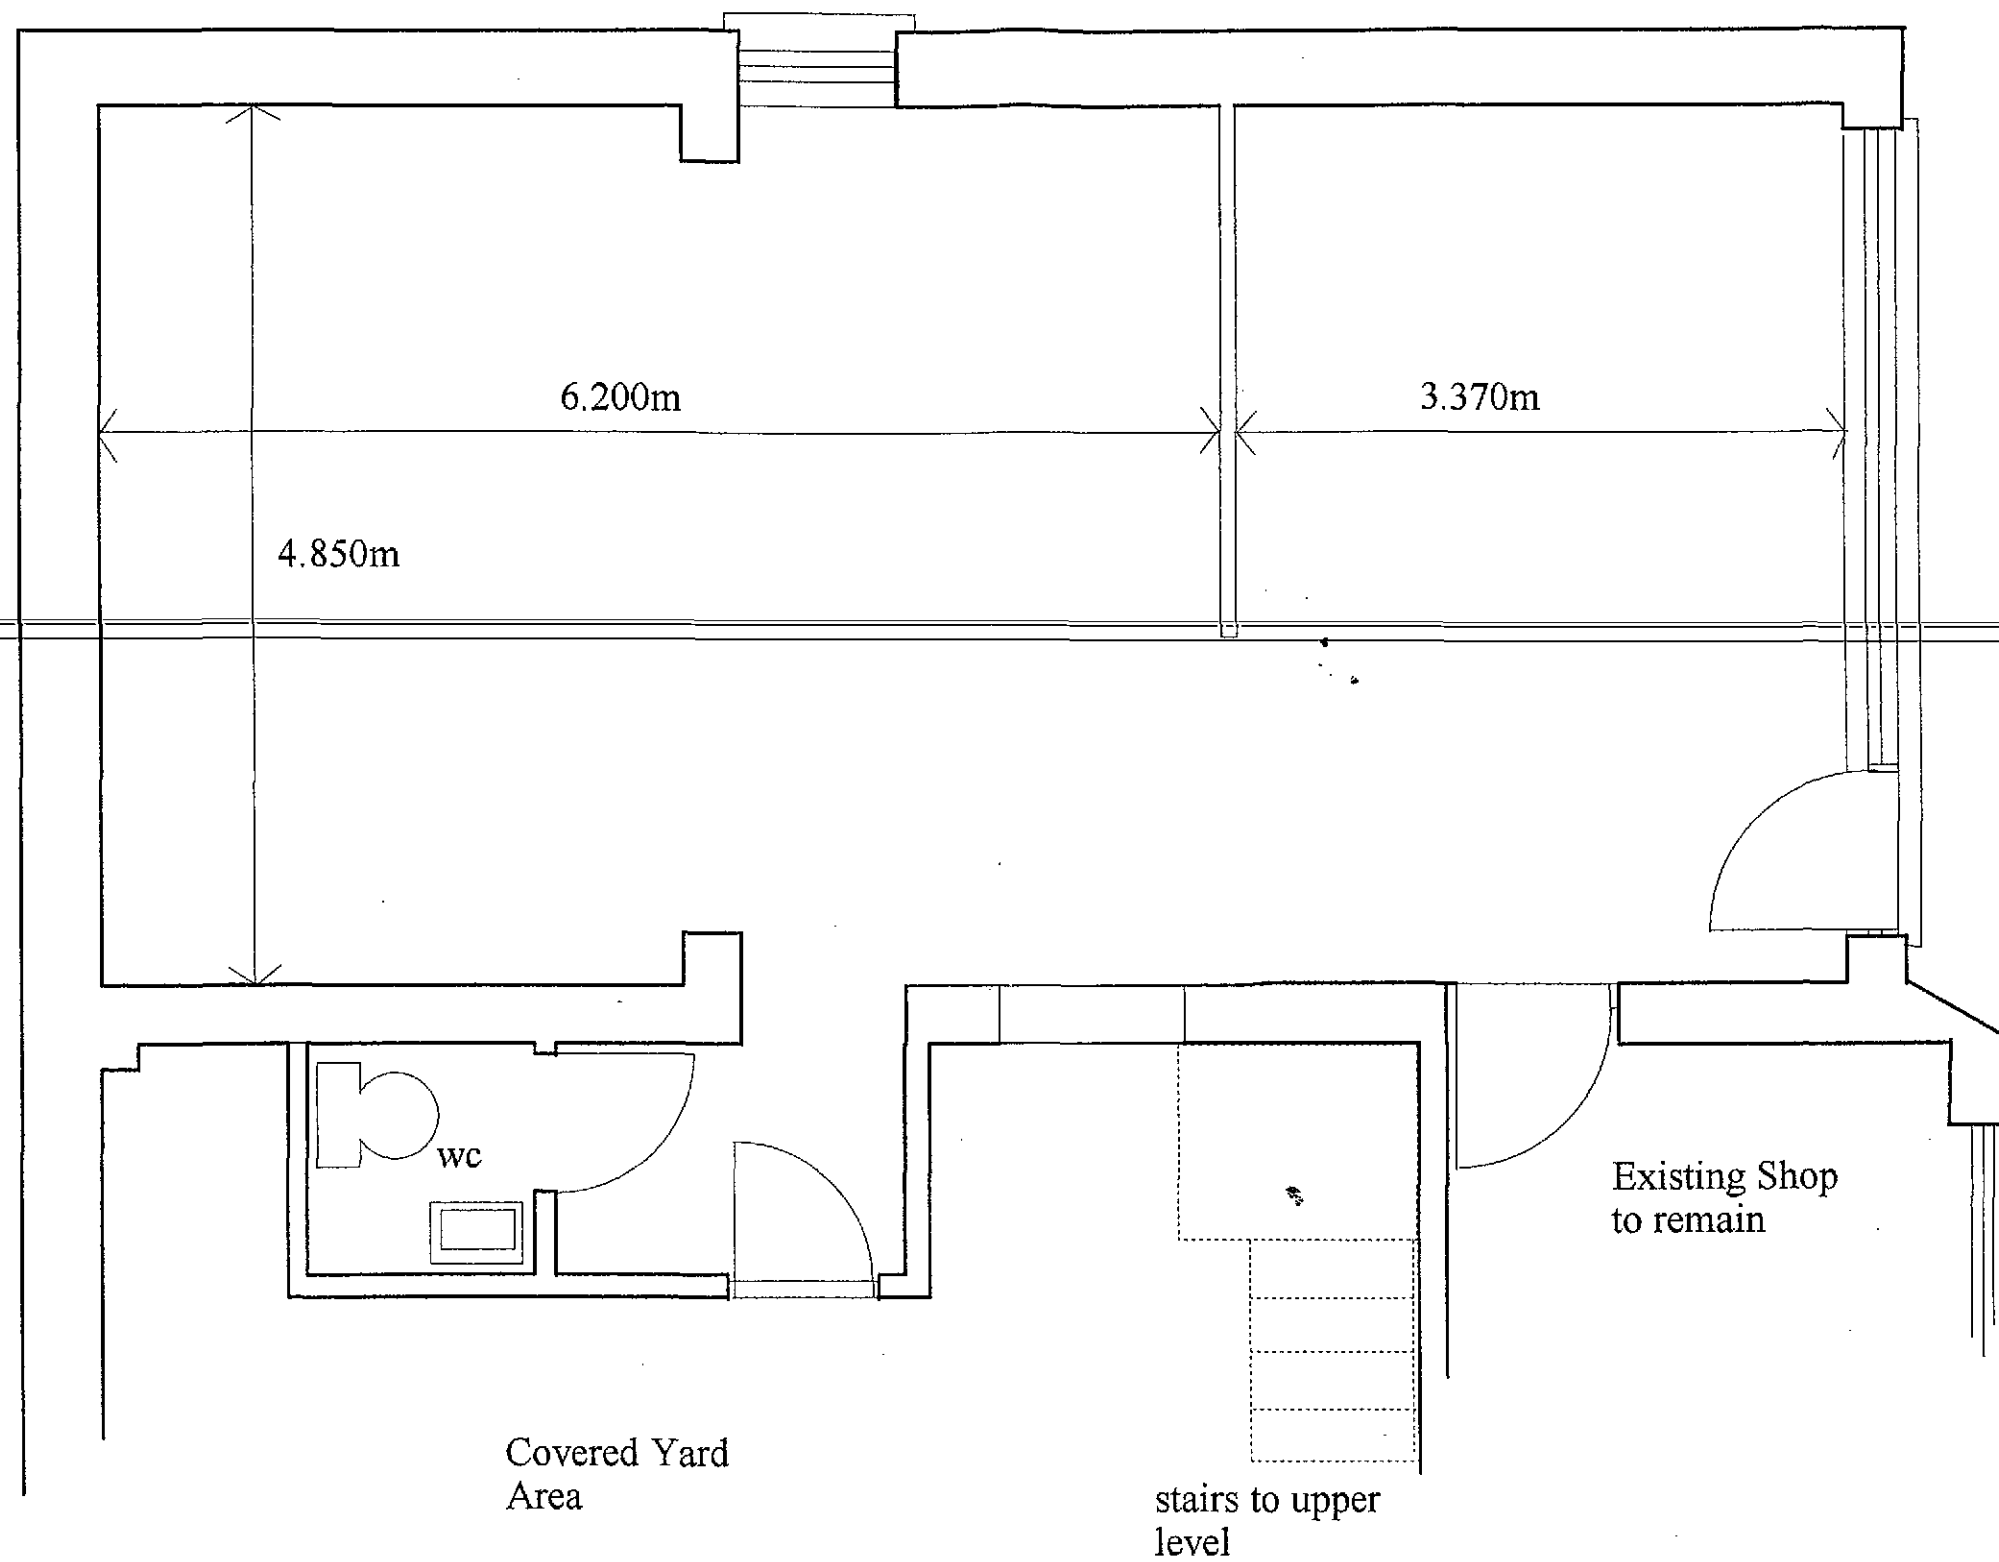

SHDC
Planning & Development
16 NOV 2011
Ref: 0849-11

Drg. No. BM501/1			CLIENT	DIANA GATEK	DATE	Nov 2011	Neil Watson Designs
			PROJECT	WEEKEND SCHOOL	DRAWN	N.W.	
No.	REVISION	DATE			SCALE		