



Existing North Elevation

1:200 @ A1

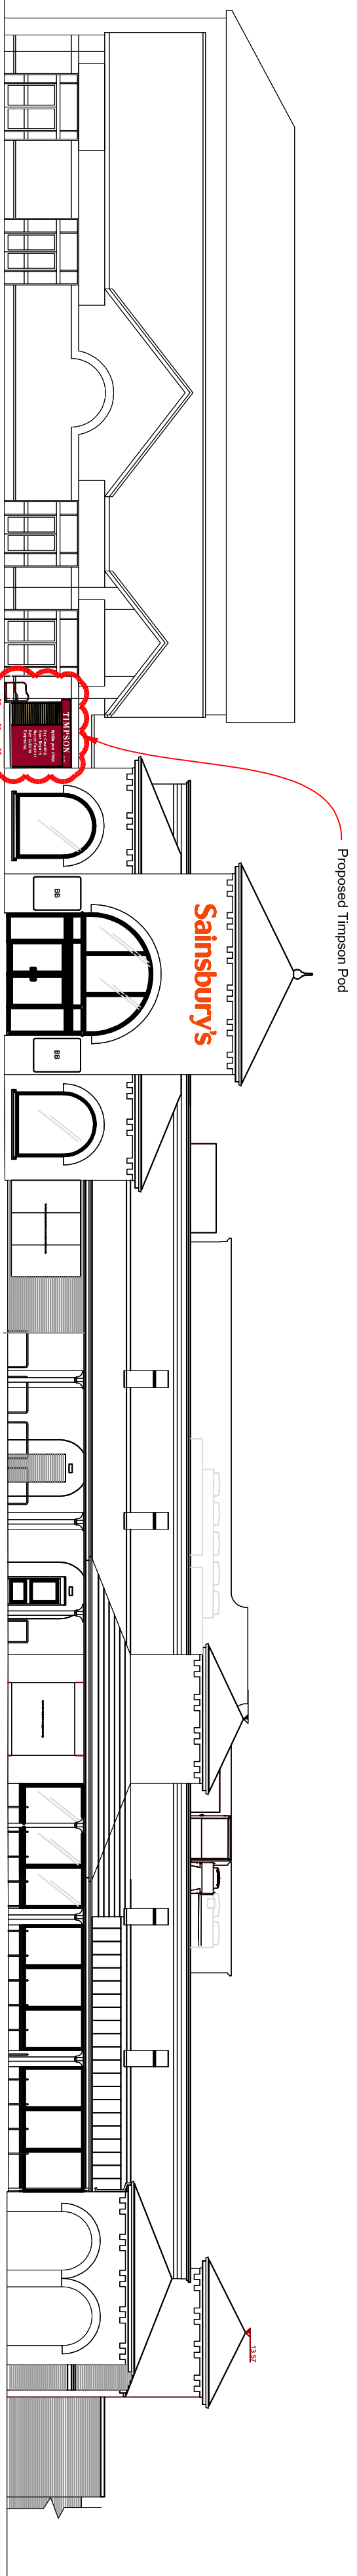


Proposed North Elevation

1:200 @ A1

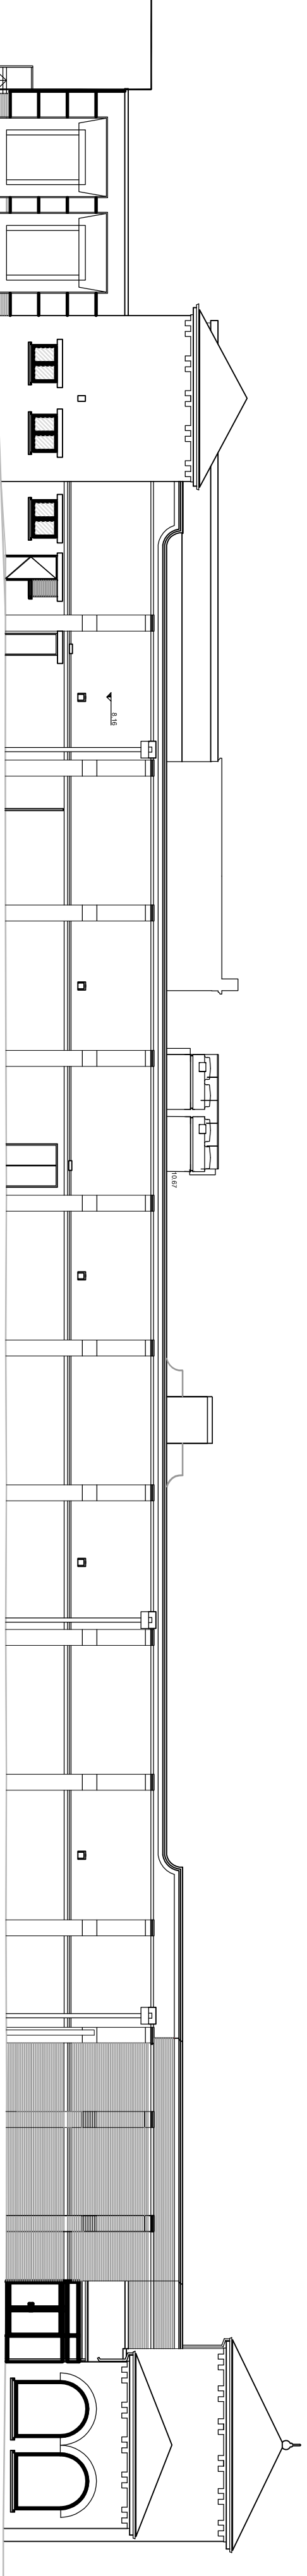


Existing East Elevation

1:200 @ A

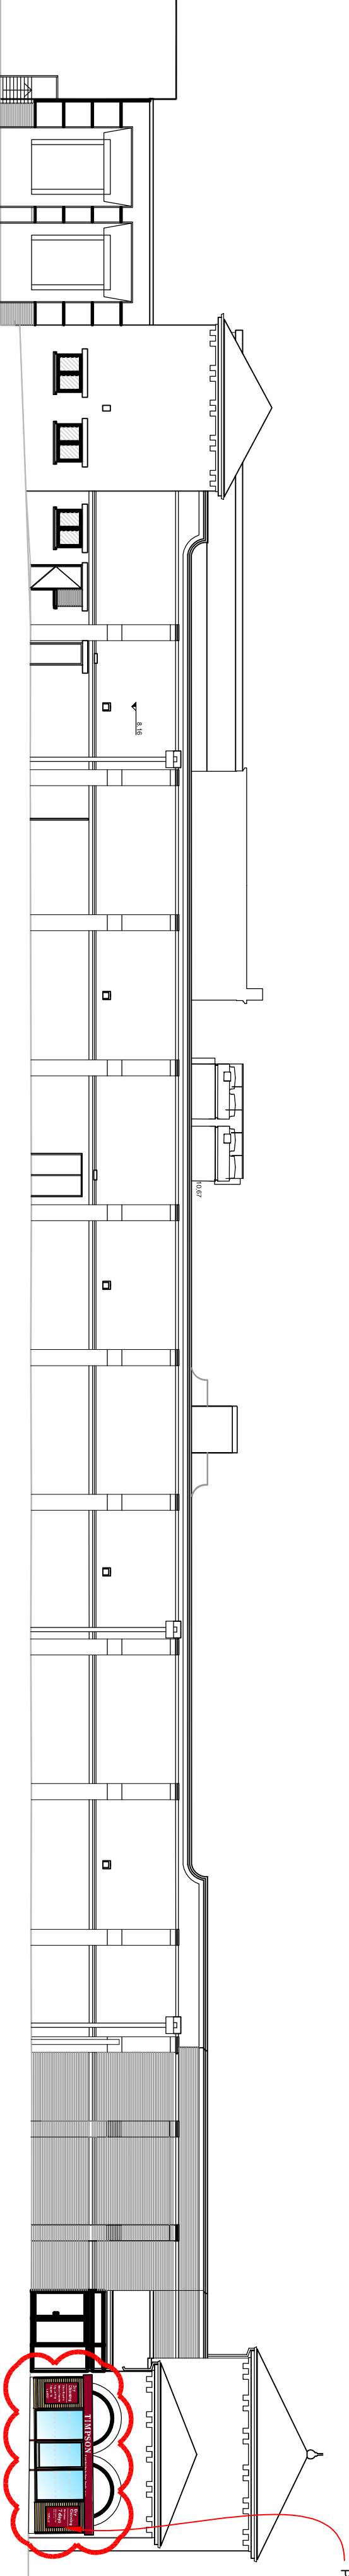

Proposed East Elevation

1:200 @ A.

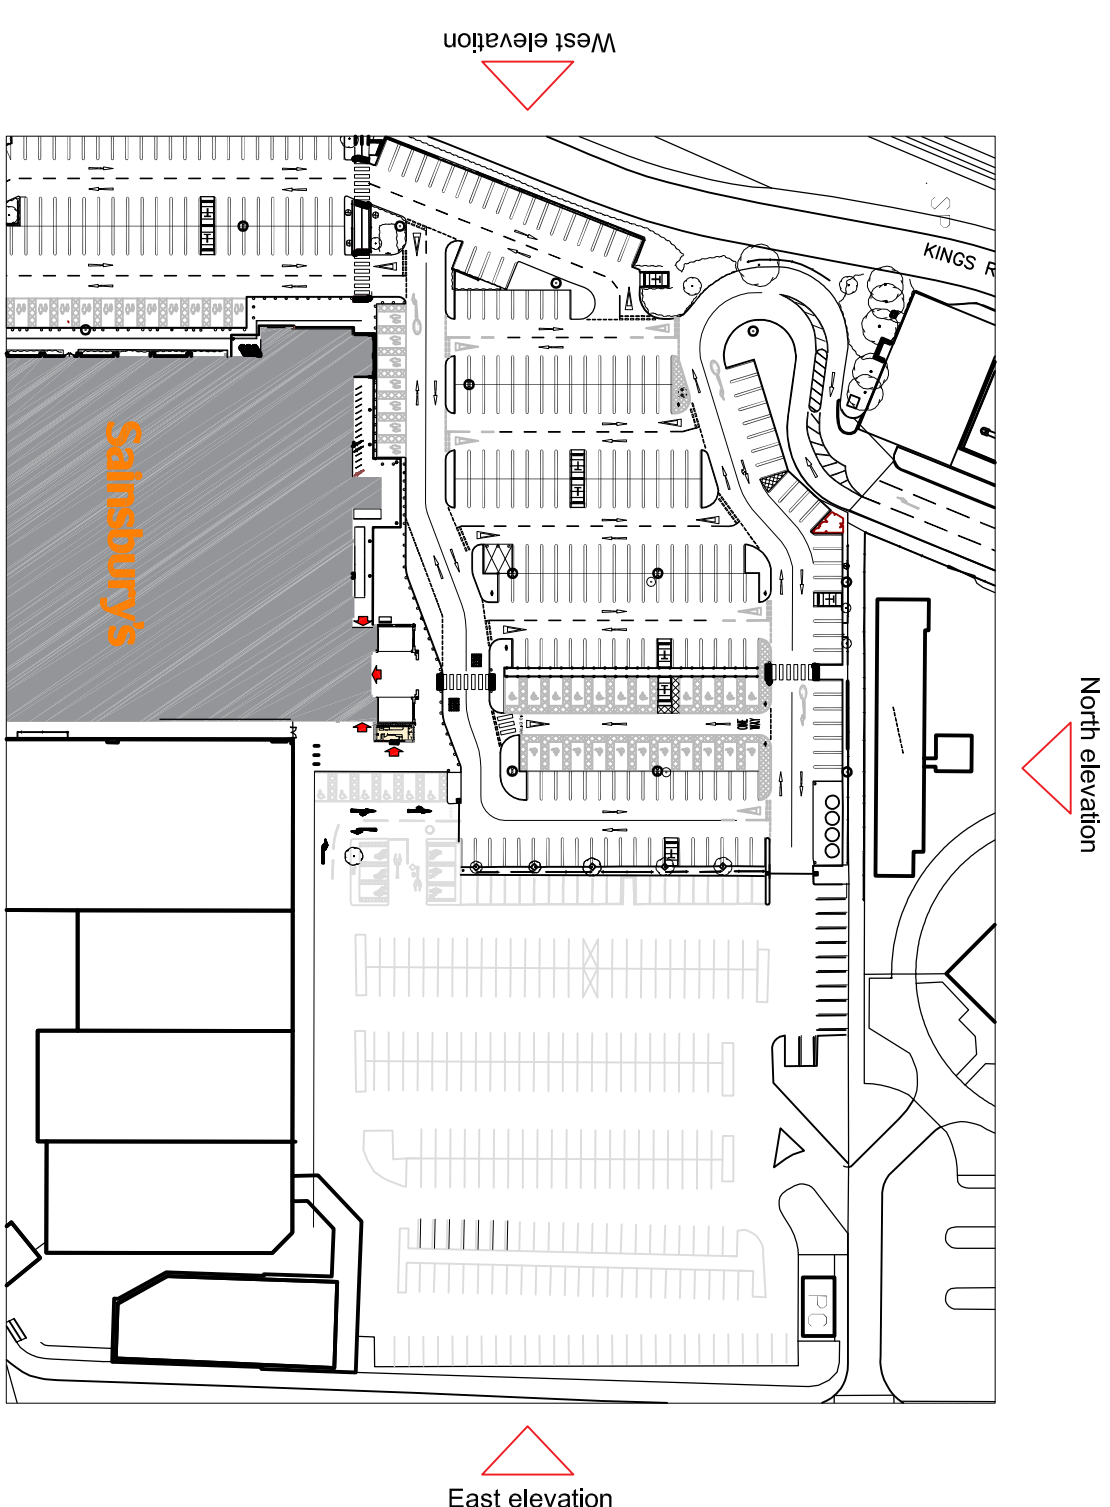

Key Plan

1:1250 @ A-

[illegible]