


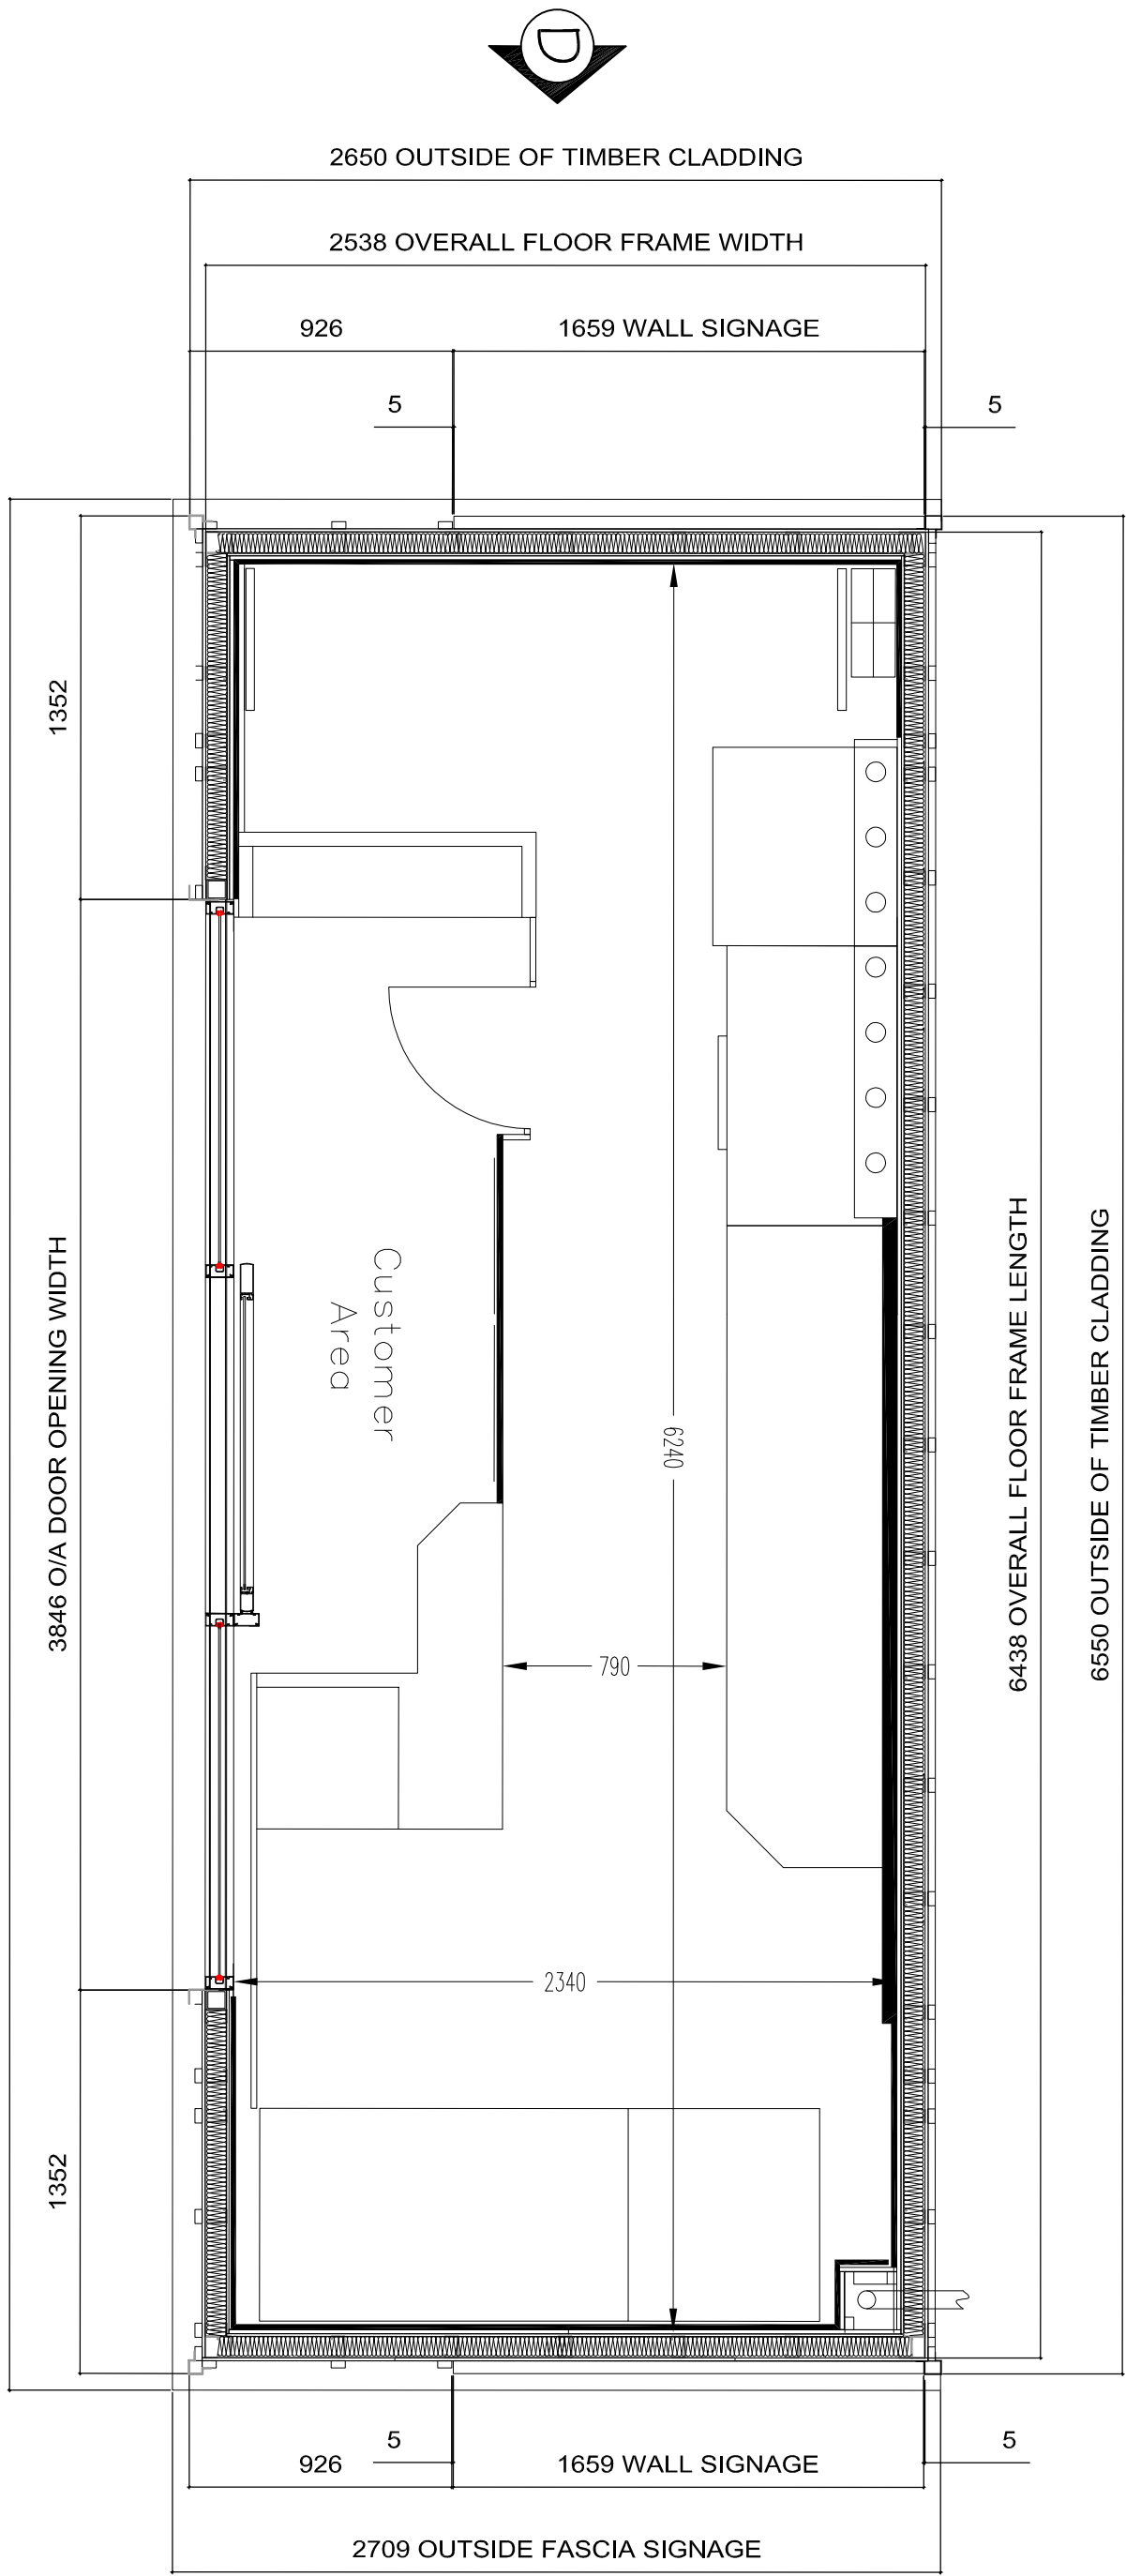
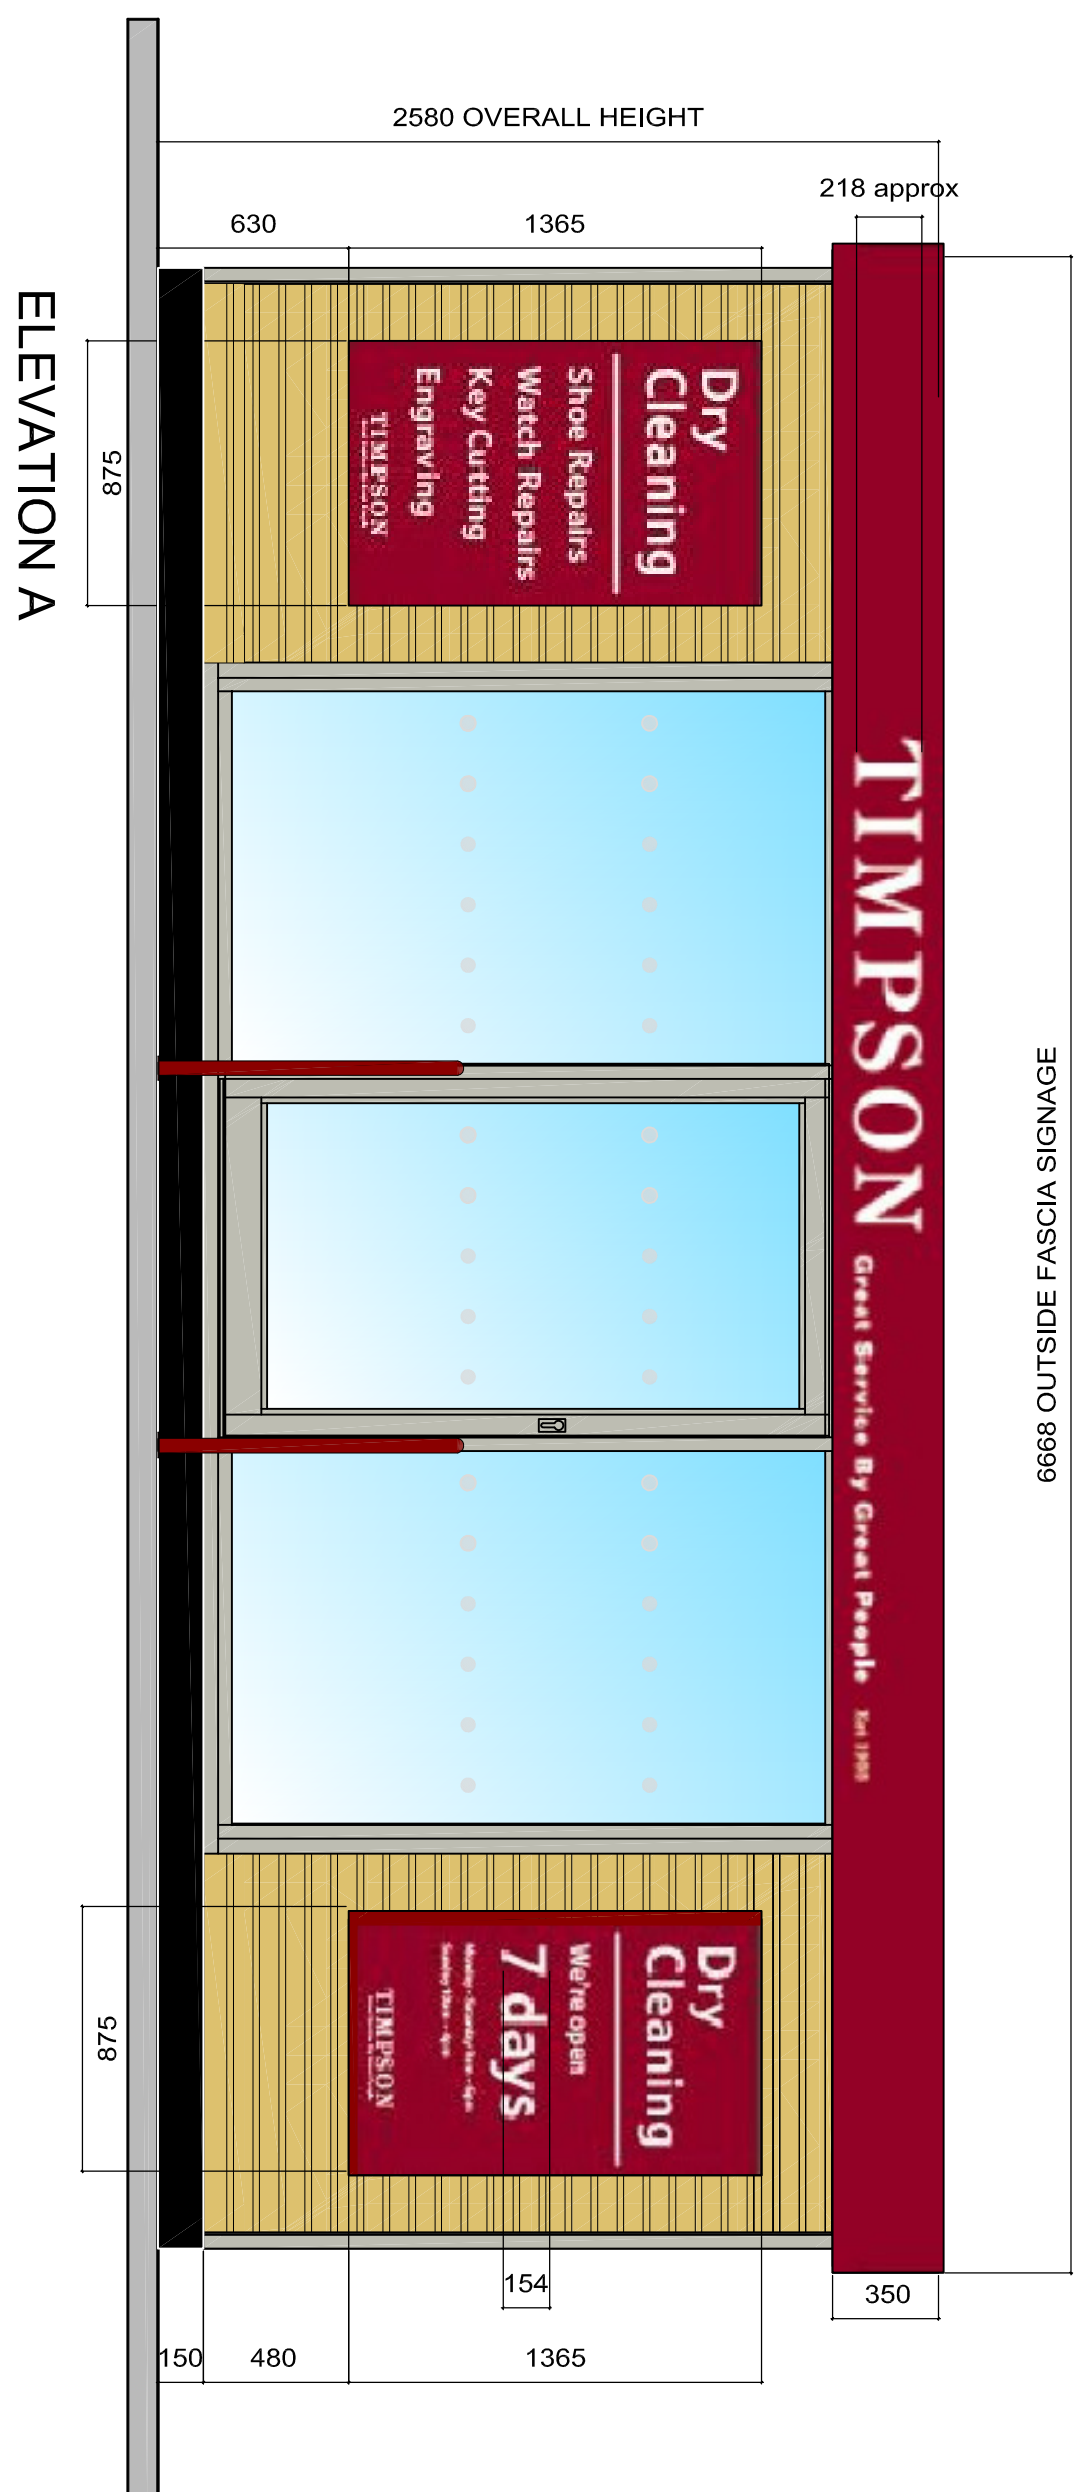


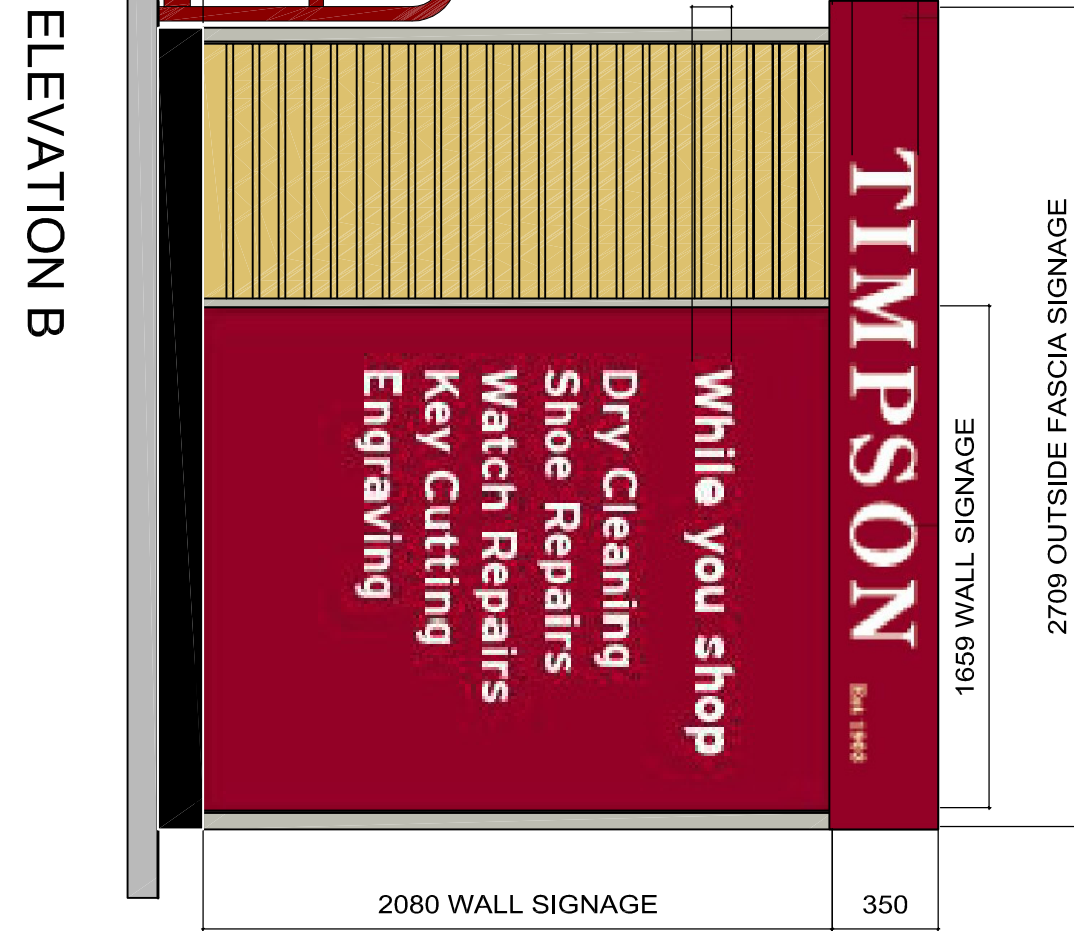

GENERAL LAYOUT PLAN

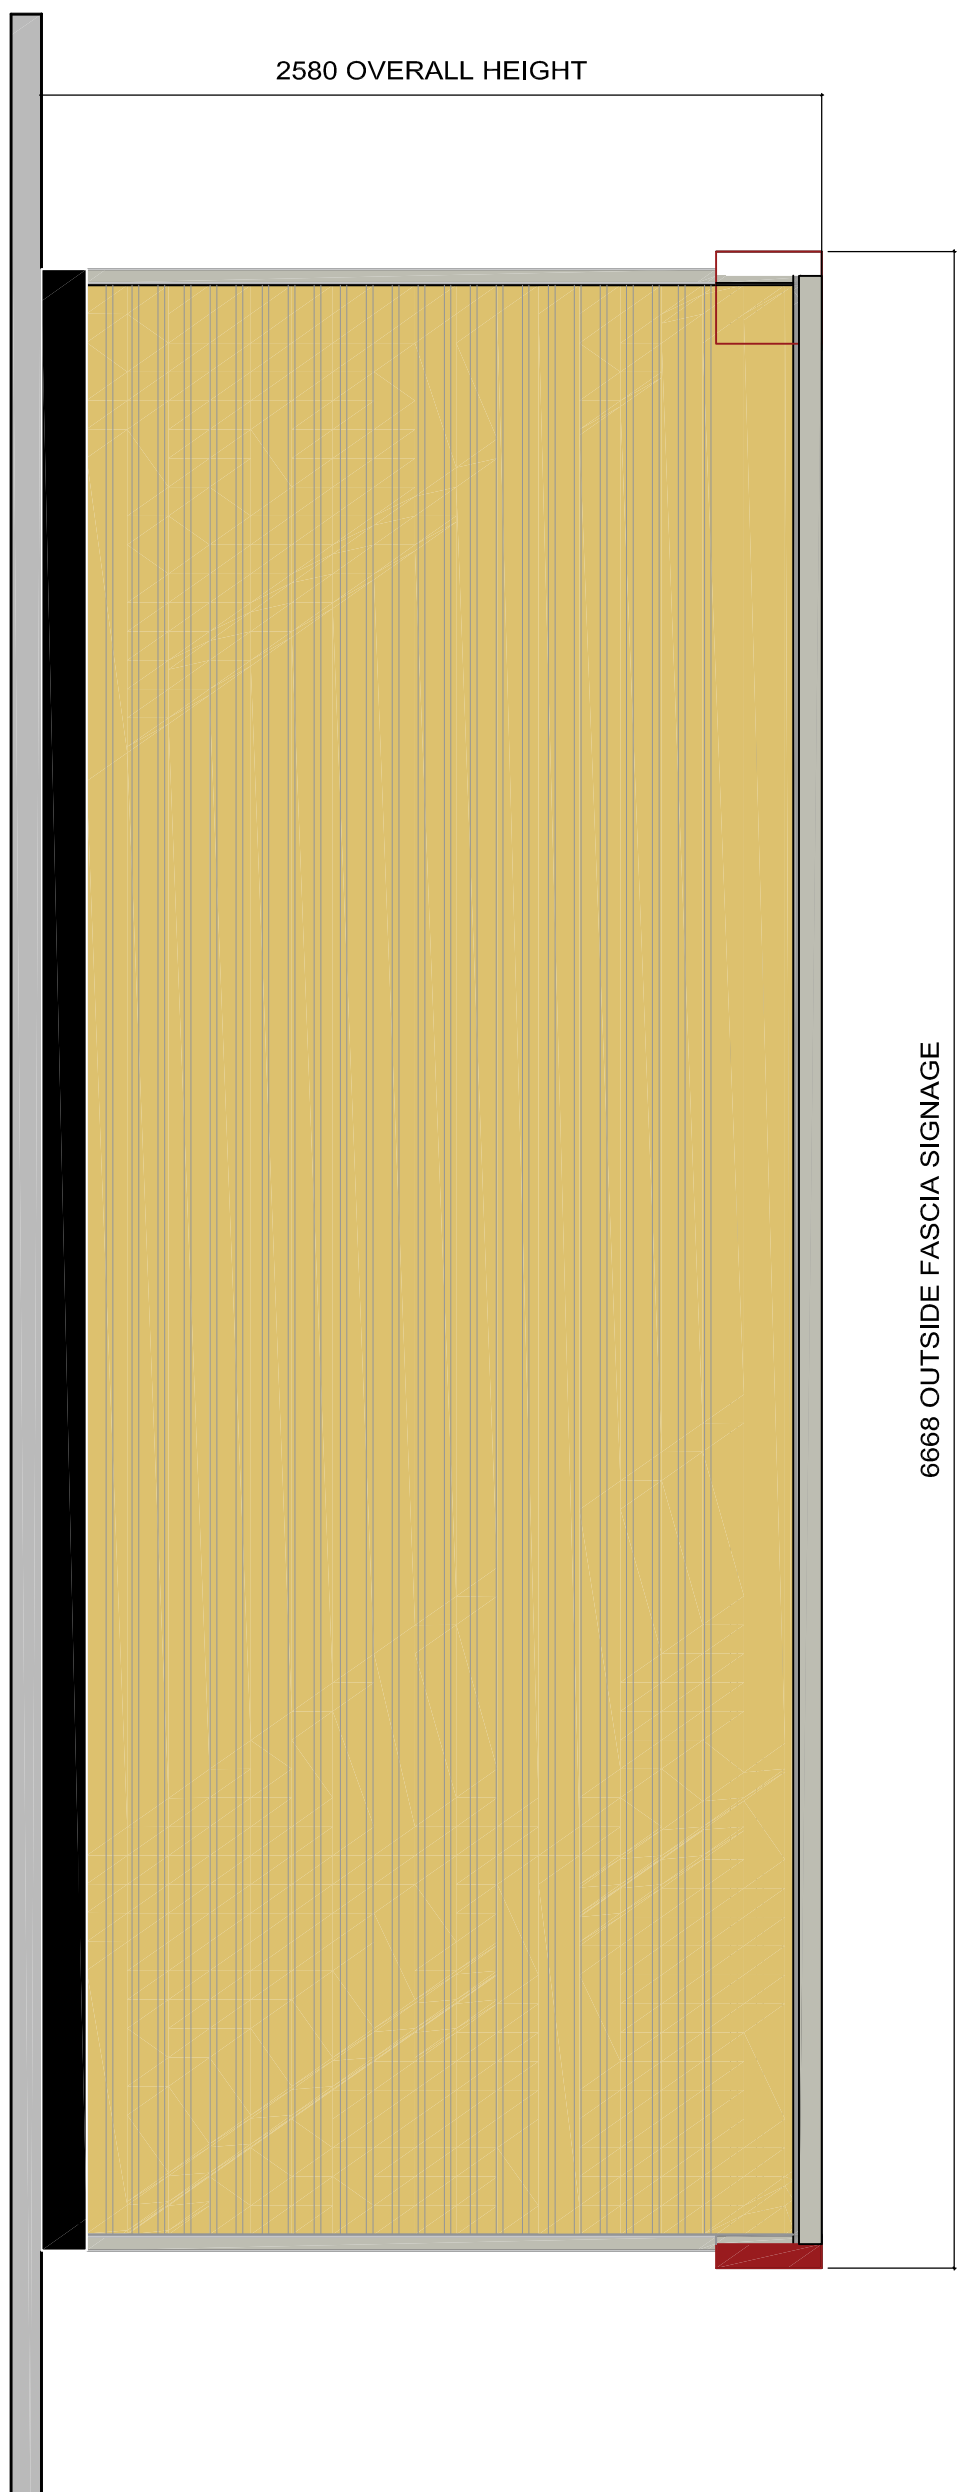


- Roof Construction**
Proten permanent roofing membrane - Ral 7040 on 15mm T&G OSB over TR31 50mm rigid insulation fixed to steel C section roof panel with ceiling joists at approx. 400mm centres with 50mm rockwool insulation laid between.
- External Walls**
18-20mm horizontal timber cladding fixed to tanalised 25X50mm timber battens on 1 layer of breather membrane (BS5250) over 11mm OSB board fixed to steel C section wall panels with stud uprights at approx. 400mm centres with 70mm Rockwool insulation packed between.
- Internal Wall Finish**
Lined internally with cream 15mm vinyl faced plasterboard C/W cream standard knock sections and J moulds over 11mm OSB boards on themeshsheet fixed to steel section wall frame uprights.
- External Door / Screens**
Constructed from aluminium framework consisting of a fixed side screen either side of a central opening, an automatic single sliding door to fit in the central framework, complete with a combined radar / threshold sensors to BS7036.
- Floor Construction**
The aluminium door will have two no Adam Rite high security lock bolts. 6.4mm tough safety glass no mid-rail and no threshold, the two fixed frames to have 8.8 laminated glass.
- Fascia**
Aluminium extrusions are 6063T6 Alloy to BS 1474.
- Floor Construction**
Polyester powder coating to be to BS 6496, minimum thickness 40 microns (significant surfaces Ral 7044 colour and finish.
- Floor Construction**
18mm tongue and grooved, flooring grade, plywood laid over steel fabricated floor frame with floor joists at approx.300mm centres 2 layers of Foiltherm insulation laid between joists.
- Timings to corners**
2mm thick fabricated aluminium panel colour Ral 7044. Timpson lettering 5mm opal acrylic pushed through face and adhered to 2mm thick opal center panel.
- External handrail**
Powder coated tins colour Ral 7044
- Lighting**
Tubular handrail finished colour burgundy, to match signage, with step (as required to suit site levels) to front of pod.
- Lighting**
Fascia Lit by C/W full aluminium light-box / back-tray for internal illumination (level of luminance 88Cd/m² - (no other signage lighting)

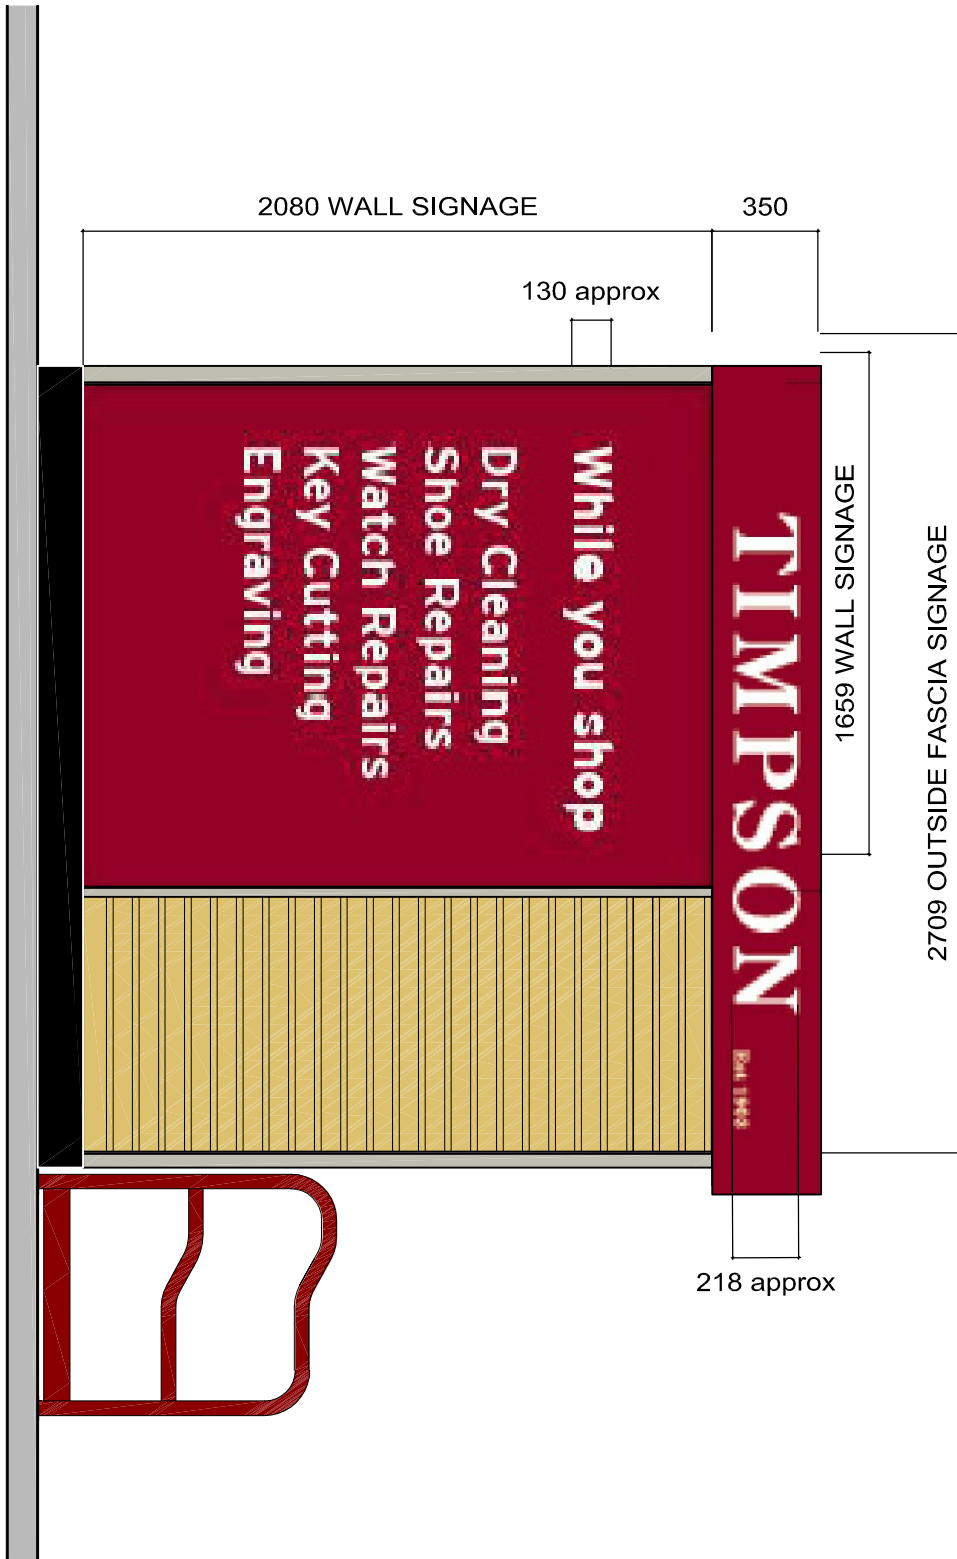

ELEVATION C

ELEVATION D

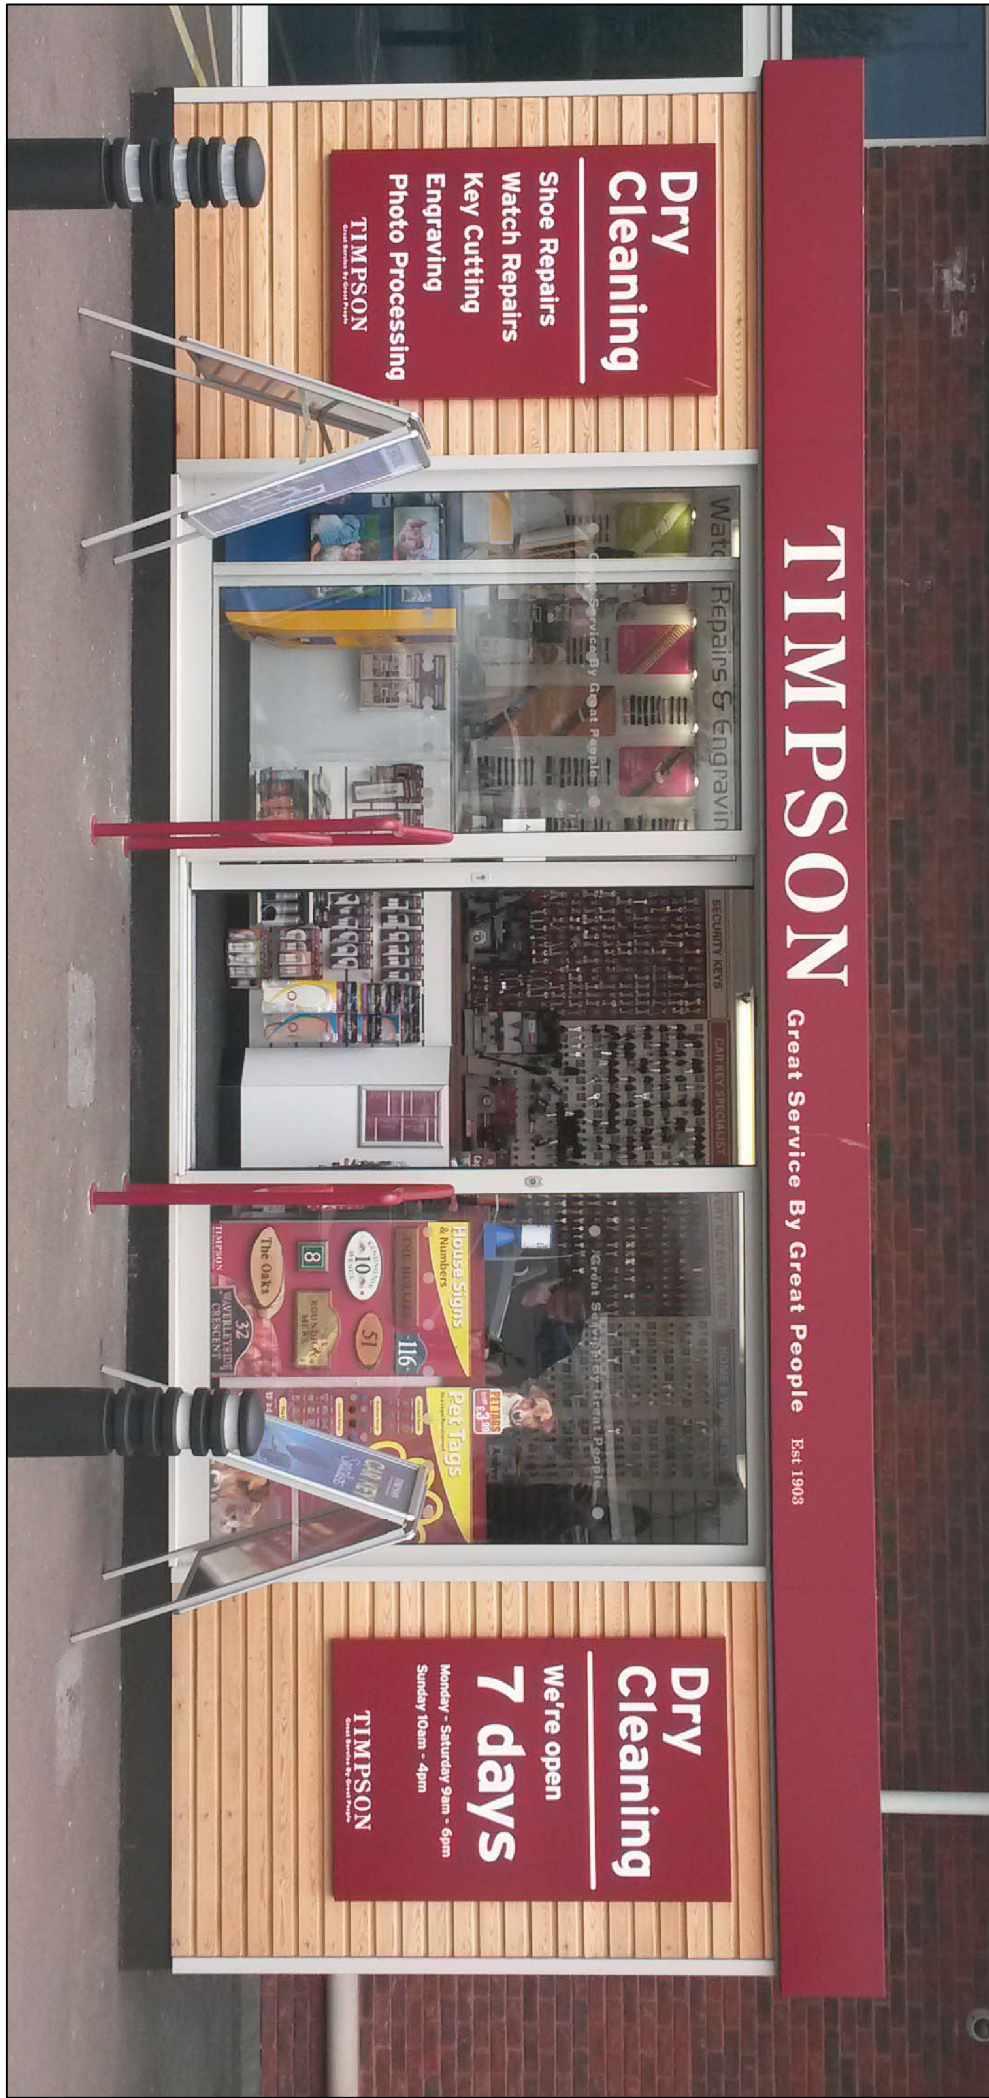

Indicative Photo of Timpson Pod

PROPOSED AREAS		
Gross Internal Area	157 sq ft	14.6 sq m
Gross External Area	191 sq ft	17.7 sq m

HOLLAND MARKET
Spalding
PE11 1RQ

CLIENT	<div><div>Sainsbury's</div><div>Supermarkets Ltd.</div></div>										PROJECT		ISSUANCE	
												HOLLAND MARKET Spalding PE11 1RQ		PROPOSED Pod Detail
												DATE November 2016		DRAWN JF
												SCALE 1:250@A1		CHECKED JLS
												CH0.16.11751-PL05		
<div><div><div><div>0m</div><div>1m</div><div>2m</div><div>3m</div></div><div><div><div></div><div></div><div></div><div></div><div></div><div></div><div></div><div></div><div></div><div></div><div></div><div></div><div></div><div></div><div></div><div></div><div></div><div></div><div></div><div></div><div></div><div></div><div></div><div></div><div></div><div></div><div></div><div></div><div></div><div></div><div></div><div></div><div></div><div></div><div></div><div></div><div></div><div></div><div></div><div></div><div></div><div></div><div></div><div></div><div></div><div></div><div></div><div></div><div></div><div></div><div></div><div></div><div></div><div></div><div></div><div></div><div></div><div></div><div></div><div></div><div></div><div></div><div></div><div></div><div></div><div></div><div></div><div></div><div></div><div></div><div></div><div></div><div></div><div></div><div></div><div></div><div></div><div></div><div></div><div></div><div></div><div></div><div></div><div></div><div></div><div></div><div></div><div></div><div></div><div></div><div></div><div></div><div></div><div></div><div></div><div></div><div></div><div></div><div></div><div></div><div></div><div></div><div></div><div></div><div></div