HOLLAND MARKET
Spalding
PE11 1RQ

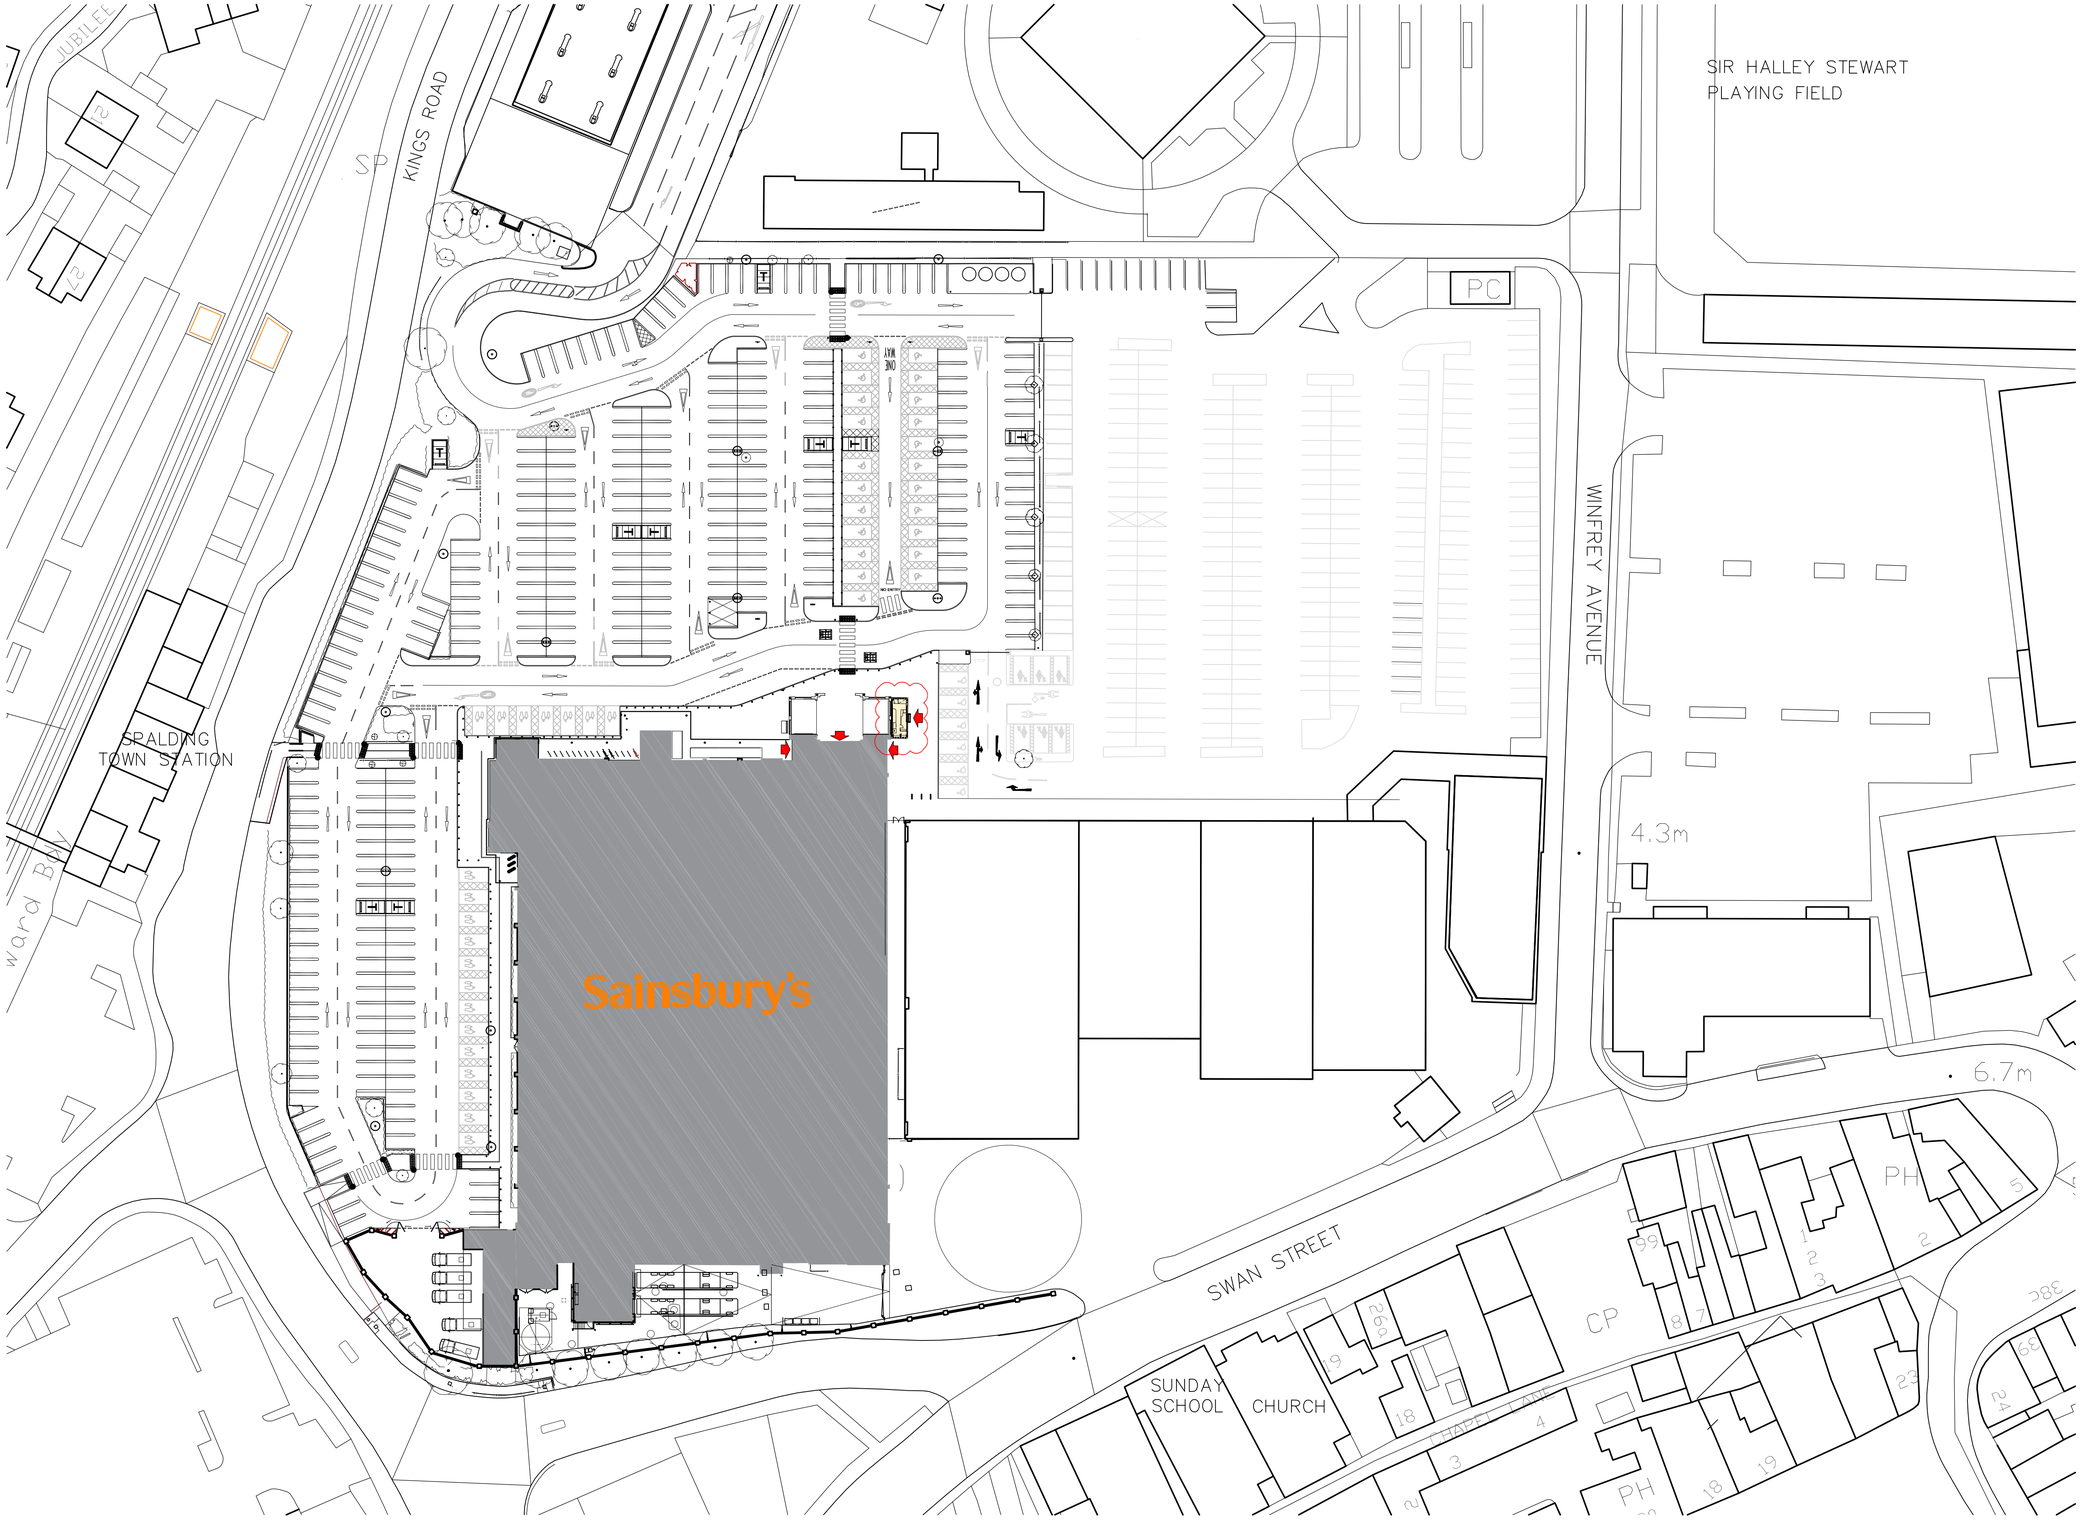

CLIENT

Sainsbury's
Supermarkets Ltd.

NORTH

0m 10m 20m 30m 40m 50m

REV.	DESCRIPTION	DATE	INITIALS
A	Location of Tilmpson's pod amended to be close to store entrance post planner's comments.	21/11/2016	LEF

All drawings are subject to full site survey. All dimensions are to be checked on site.

REV.	DESCRIPTION	DATE	INITIALS

ISSUE
PLANNING

CHQ ARCHITECTS
CHQ Architects Ltd.
The Maltings, 44 Whitehorse Street
Baldock, Hertfordshire SG7 6QQ
Telephone: (01462) 895110
Email: design@chq-architects.co.uk
www.chq-architects.co.uk

PROJECT
HOLLAND MARKET
Spalding
PE11 1RQ

DRAWING
Proposed Site Plan

DATE	DRAWN
November 2016	LF
SCALE	CHECKED
1:500@A1	JLS

CHQ.16.11751-PL03A

Ordnance Survey® information © Crown copyright. All rights reserved. Licence number AR100007392