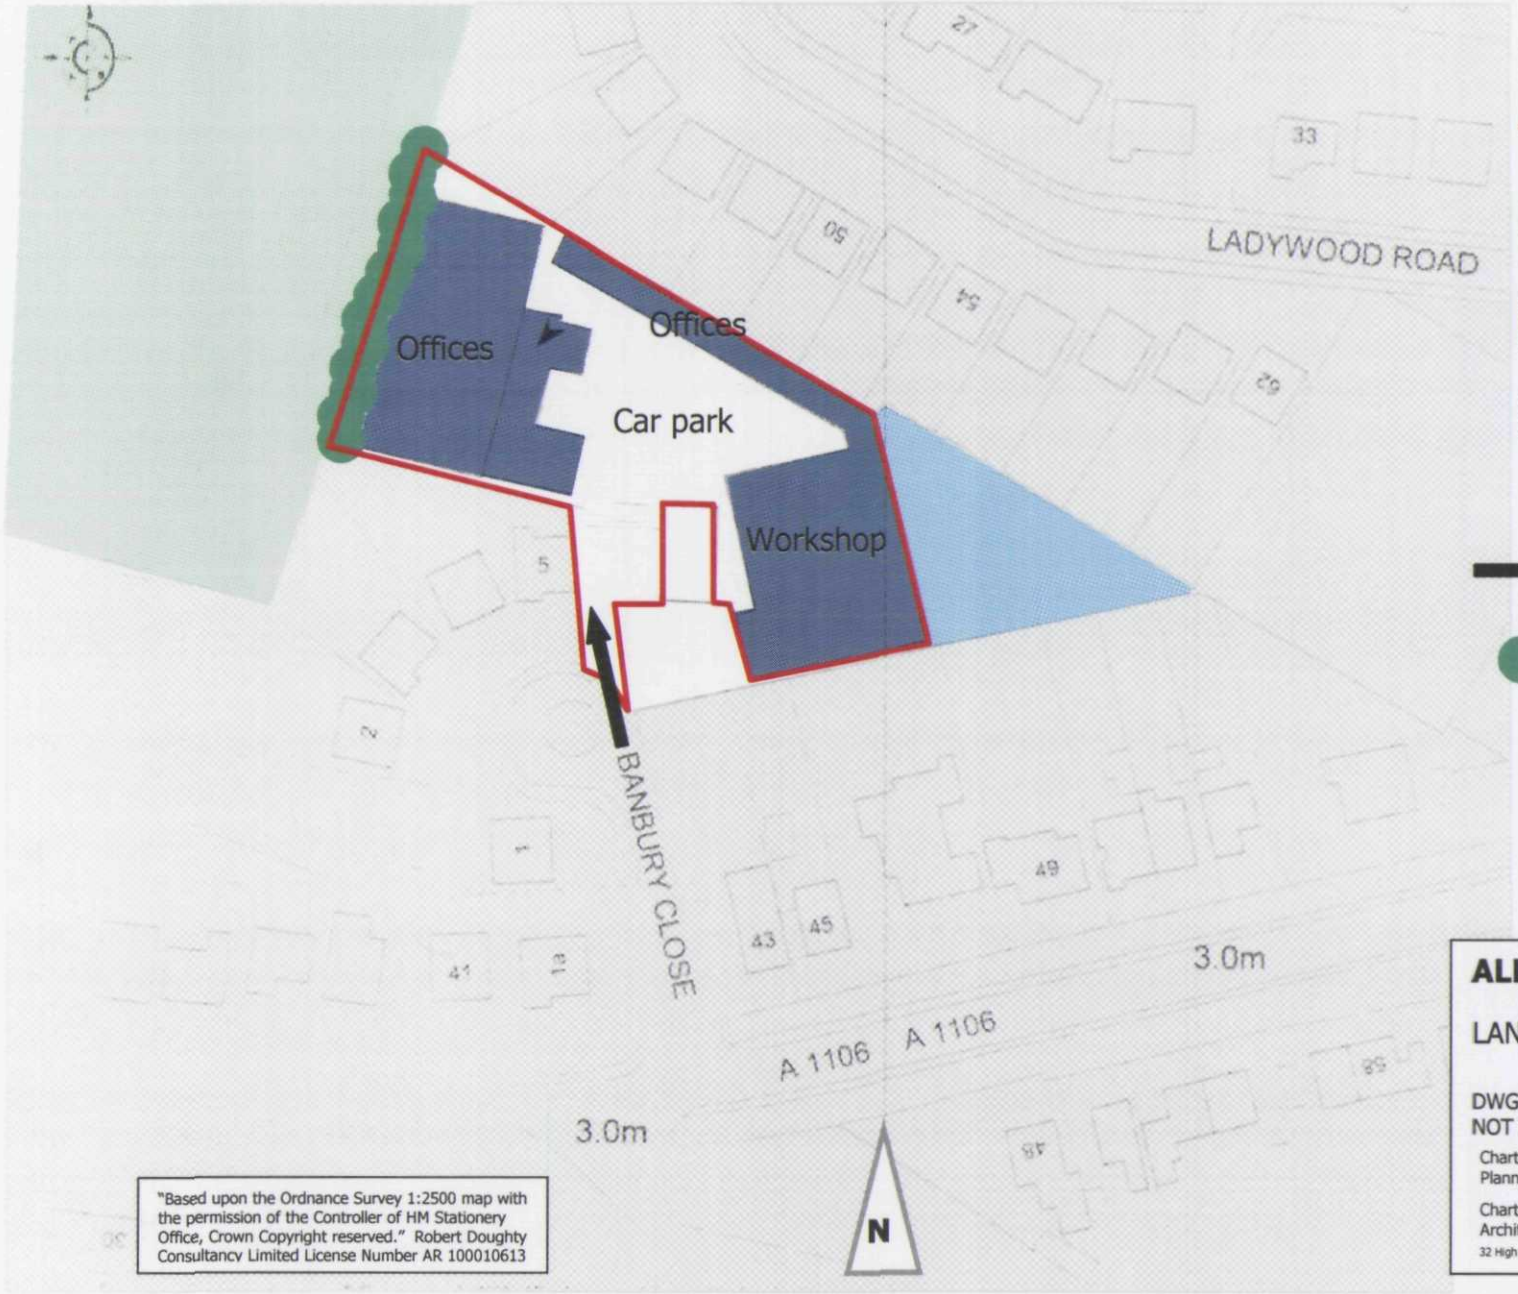


"Based upon the Ordnance Survey 1:2500 map with the permission of the Controller of HM Stationery Office, Crown Copyright reserved." Robert Doughty Consultancy Limited License Number AR 100010613

ALLISON HOMES EASTERN LTD

LAND OFF BANBURY CLOSE, SPALDING

DWG; 520/69/SS
NOT TO SCALE

JUNE 2004

Chartered Town Planners
Chartered Landscape Architects
rdc
Robert Doughty Consultancy Limited
32 High Street, Helpringham, Sleaford, NG34 0RA
Tel: (01529) 421646 Fax: (01529) 421358