
STUDIO 11 ARCHITECTURE

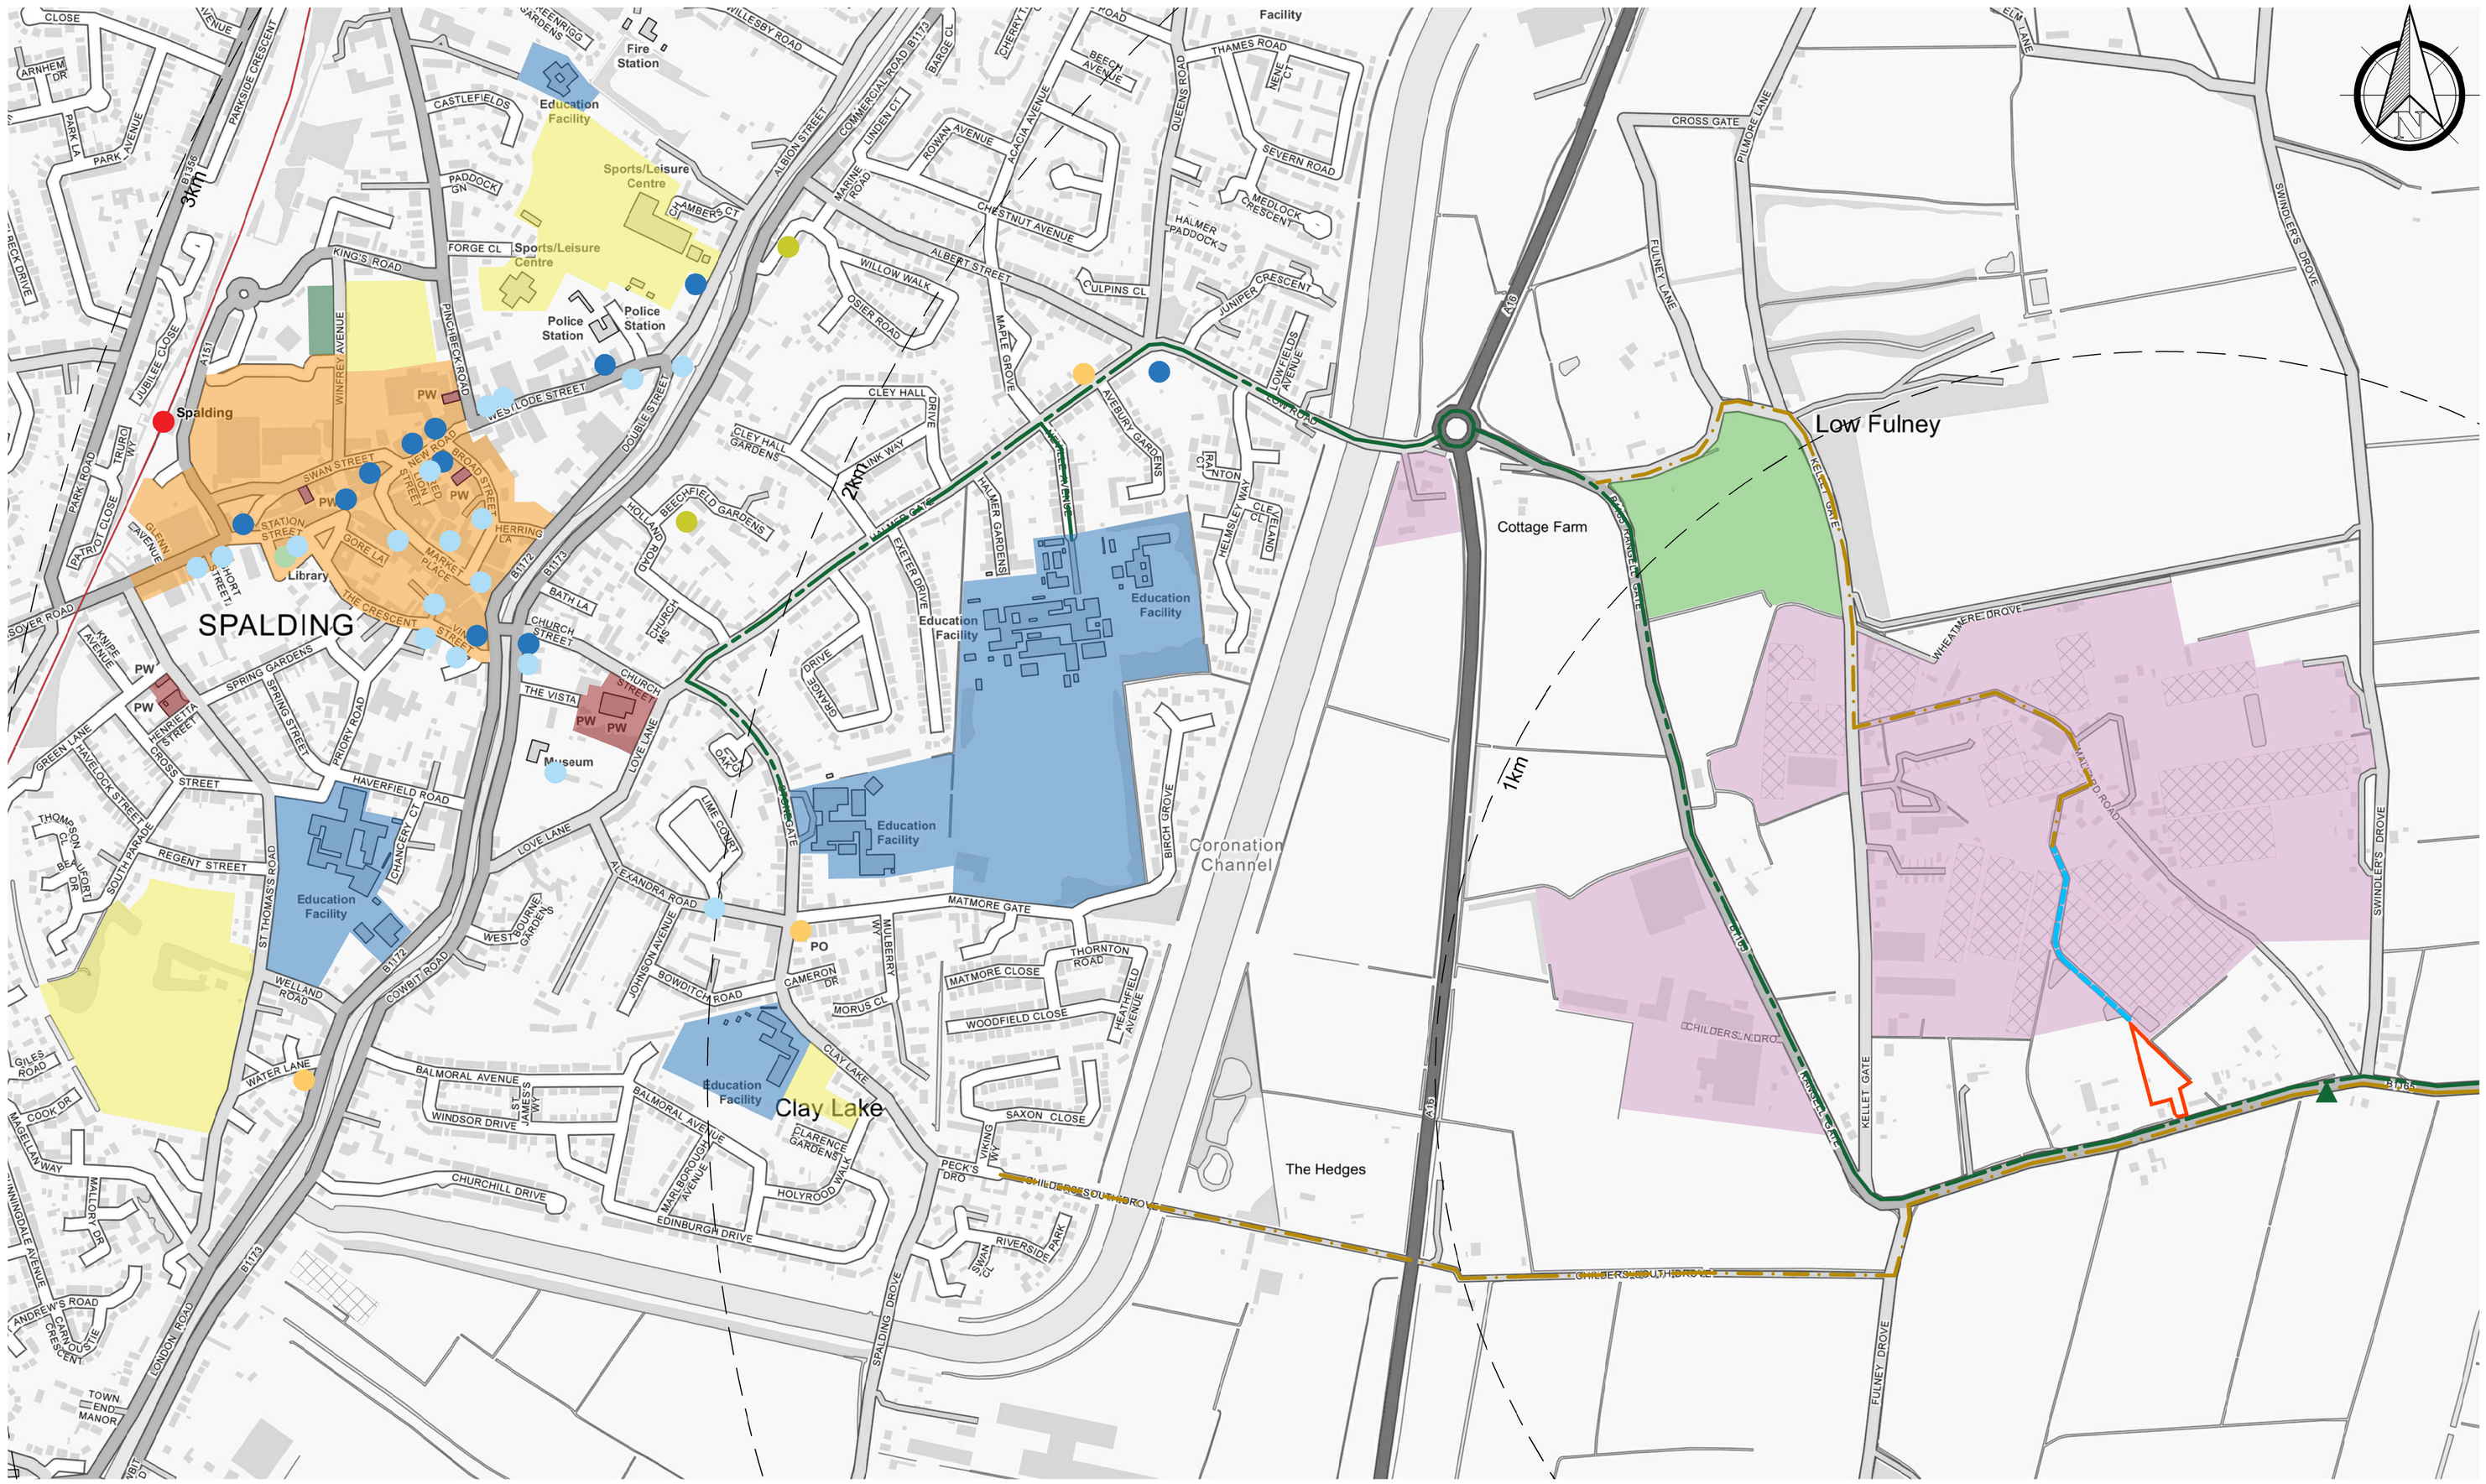

Key

- Application Site
- Significant Employment Area in the Vicinity of the Site
- Allotments
- School & Education Facilities
- Sports & Leisure Facilities
- Places of Worship
- Bus Station
- Main Shopping Area
- Train Station
- Peterborough to Lincoln Train Line
- Convenience Store
- Healthcare Facilities
- Libraries
- Public Houses
- Restaurants
- Bus Stop in Vicinity of Site
- Bus Route in Vicinity of Site, S1295 Spalding - Sutton St James
- Cycle/Pedestrian Route into Spalding
- Existing Right of Way and Second pedestrian access

100m 0 100 200 300
1:5000

Do not scale directly from this drawing. All discrepancies are to be brought to the attention of the below office.

The copyright to this drawing is owned by Studio 11 Architecture.

REVISION DATE DRAWN DESCRIPTION

STUDIO11 architecture
THE BOATHOUSE, HARBOUR SQUARE,
NENE PARADE, WISBECH,
CAMBRIDGESHIRE, PE13 3BH

T: 01945 467339
E: design@studio11architecture.co.uk
W: www.studio11architecture.co.uk

CLIENT Mr N Marshall

PROJECT Proposed new 'Paragraph 79' house at Weston Hills Road, Low Fulney

DRAWING Site Amenity Plan

DRAWN	PROJECT DESIGNER	PROJECT DIRECTOR
LR	KB	KB

DATE	SCALE	PAPER SIZE
03.12.2018	1:5000	A1

DRAWING NUMBER 416.SOC.02

Working in partnership with **Ralph Charman Associates** & **Eleven Consultants**

PLANNING APPLICATION