




Proposed Front Elevation 1:100
(West)

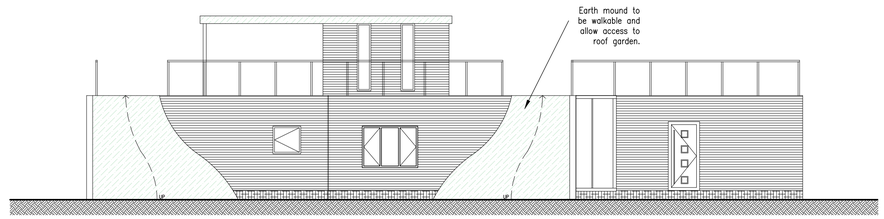


Proposed Side Elevation 1:100
(North)

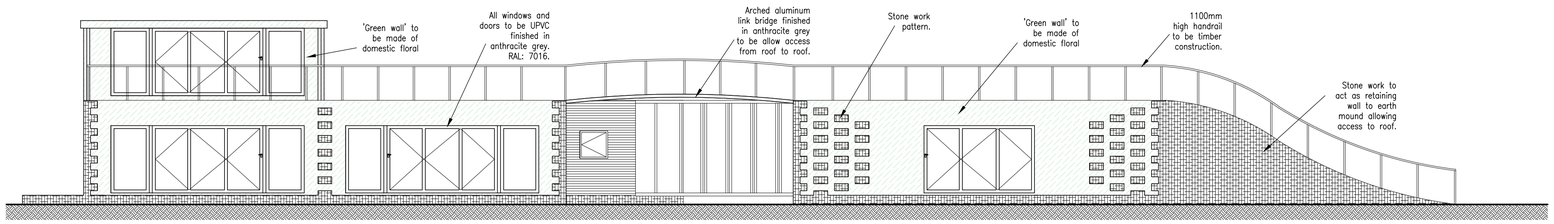


Proposed Rear Elevation 1:100
(East)

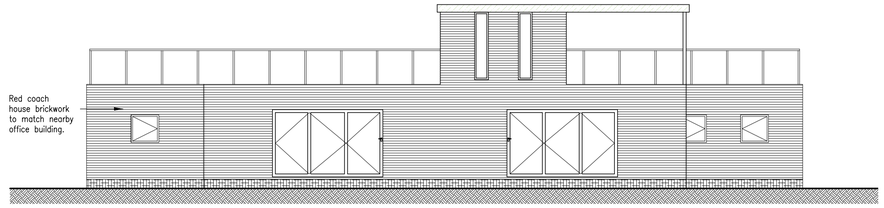


Proposed Rear Elevation 1:100
(South)

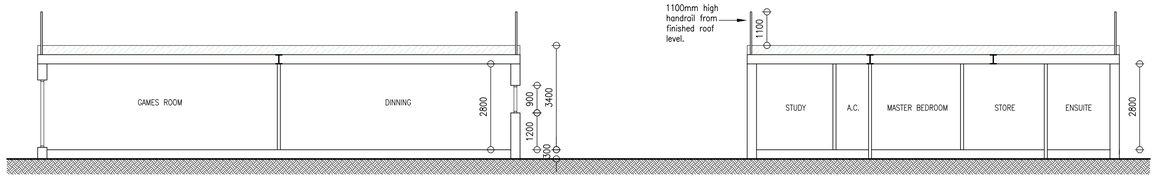


Proposed Section A-A 1:100

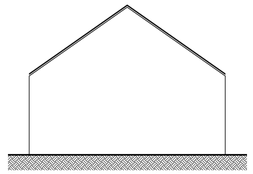


Existing Bungalow 1:100

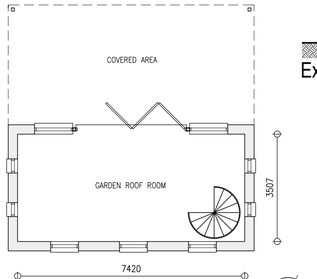

Proposed First Floor Plan 1:100
Access via Games Room/ Bar
(Refer to roof plan)

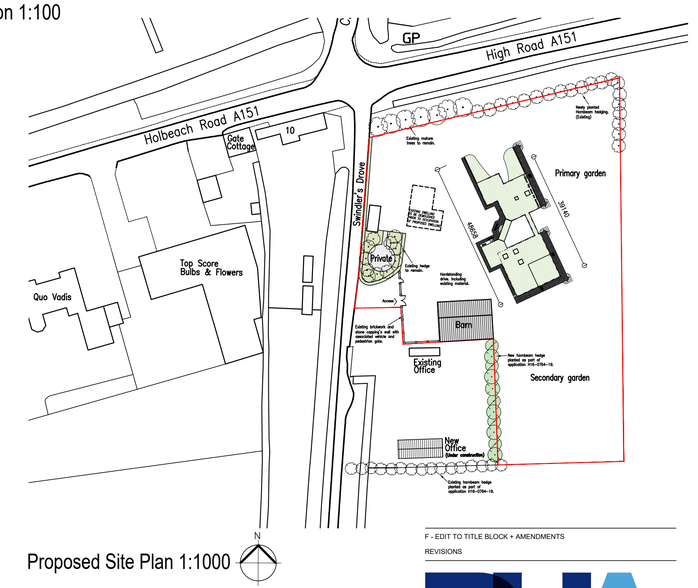

Proposed Site Plan 1:1000

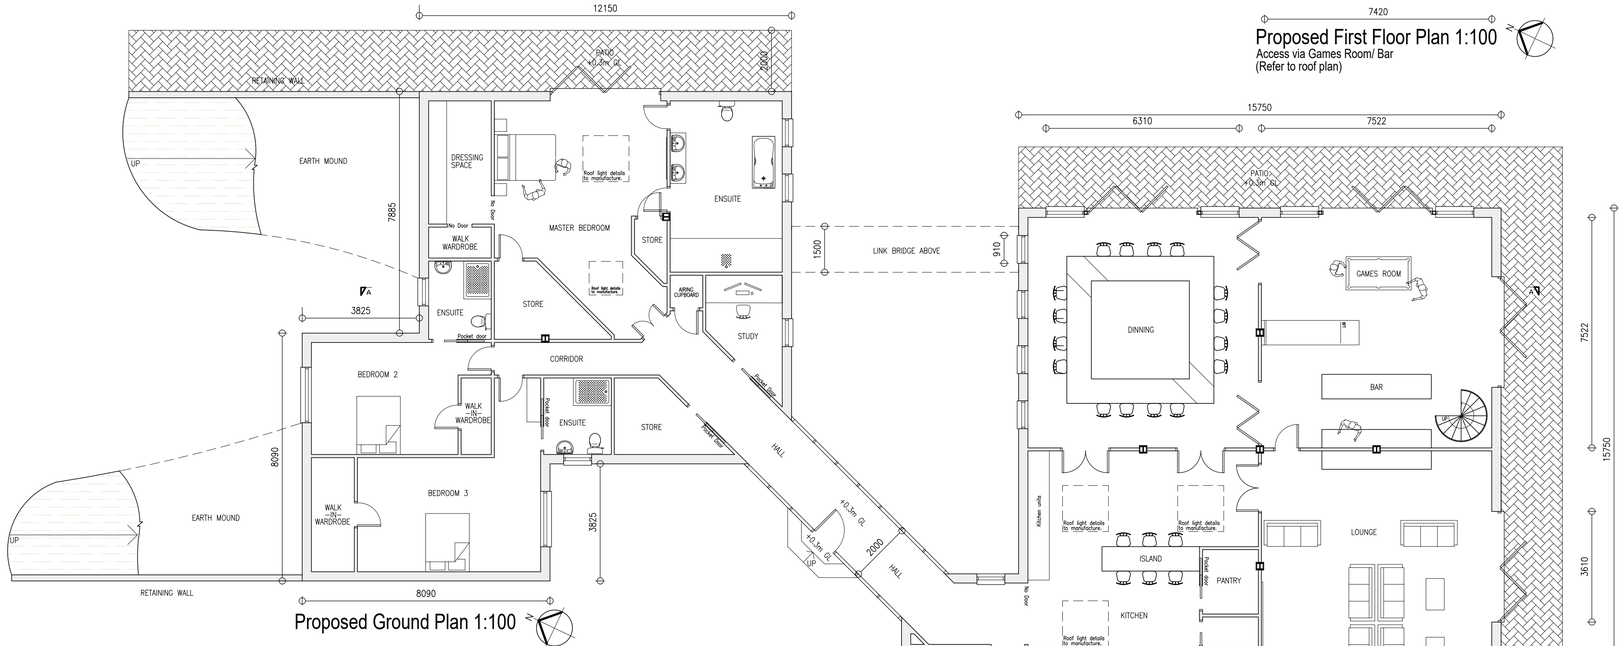

Proposed Ground Plan 1:100

F - EDIT TO TITLE BLOCK + AMENDMENTS

REVISIONS

PETER HUMPHREY ASSOCIATES

ADDRESS: 2 CHAPEL ROAD, WISBECH, CAMBS, PE13 1RG.

TELEPHONE: 01945 466966
E-MAIL: info@peterhumphrey.co.uk
WEB: www.peterhumphrey.co.uk

CLIENT
MR M PAYNE

PROJECT
REPLACEMENT DWELLING

SITE
GATE FARM
HOLBEACH
SPALDING
PE12 6JR

DRAWING
PROPOSED DWELLING

JOB NO.	PAPER SIZE	DATE
6209/PL03F	A1	AUGUST 2021

Notes:
This drawing is the permission of Peter Humphrey Associates Ltd. and may not be reissued, loaned or copied in whole or part without written consent.

All dimensions shown on the drawing are in millimeters unless stated otherwise. If the drawing is received electronically (PDF) it is the recipient's responsibility to ensure it is printed to the correct paper size. All dimensions to be checked on site prior to commencing work and any discrepancies to be highlighted immediately.

The Construction (Design and Management) Regulations 2015:
Peter Humphrey Associates' form of appointment with the client confirms whether the agent is appointed as 'Designer' or 'Principal Designer' under these regulations. Nevertheless, the design phase has been carried out with due consideration for the safety during construction, occupation and maintenance of the finished project. No extraordinary hazards or risks were identified outside of the routine construction operations that would not already been apparent to a competent contractor.