


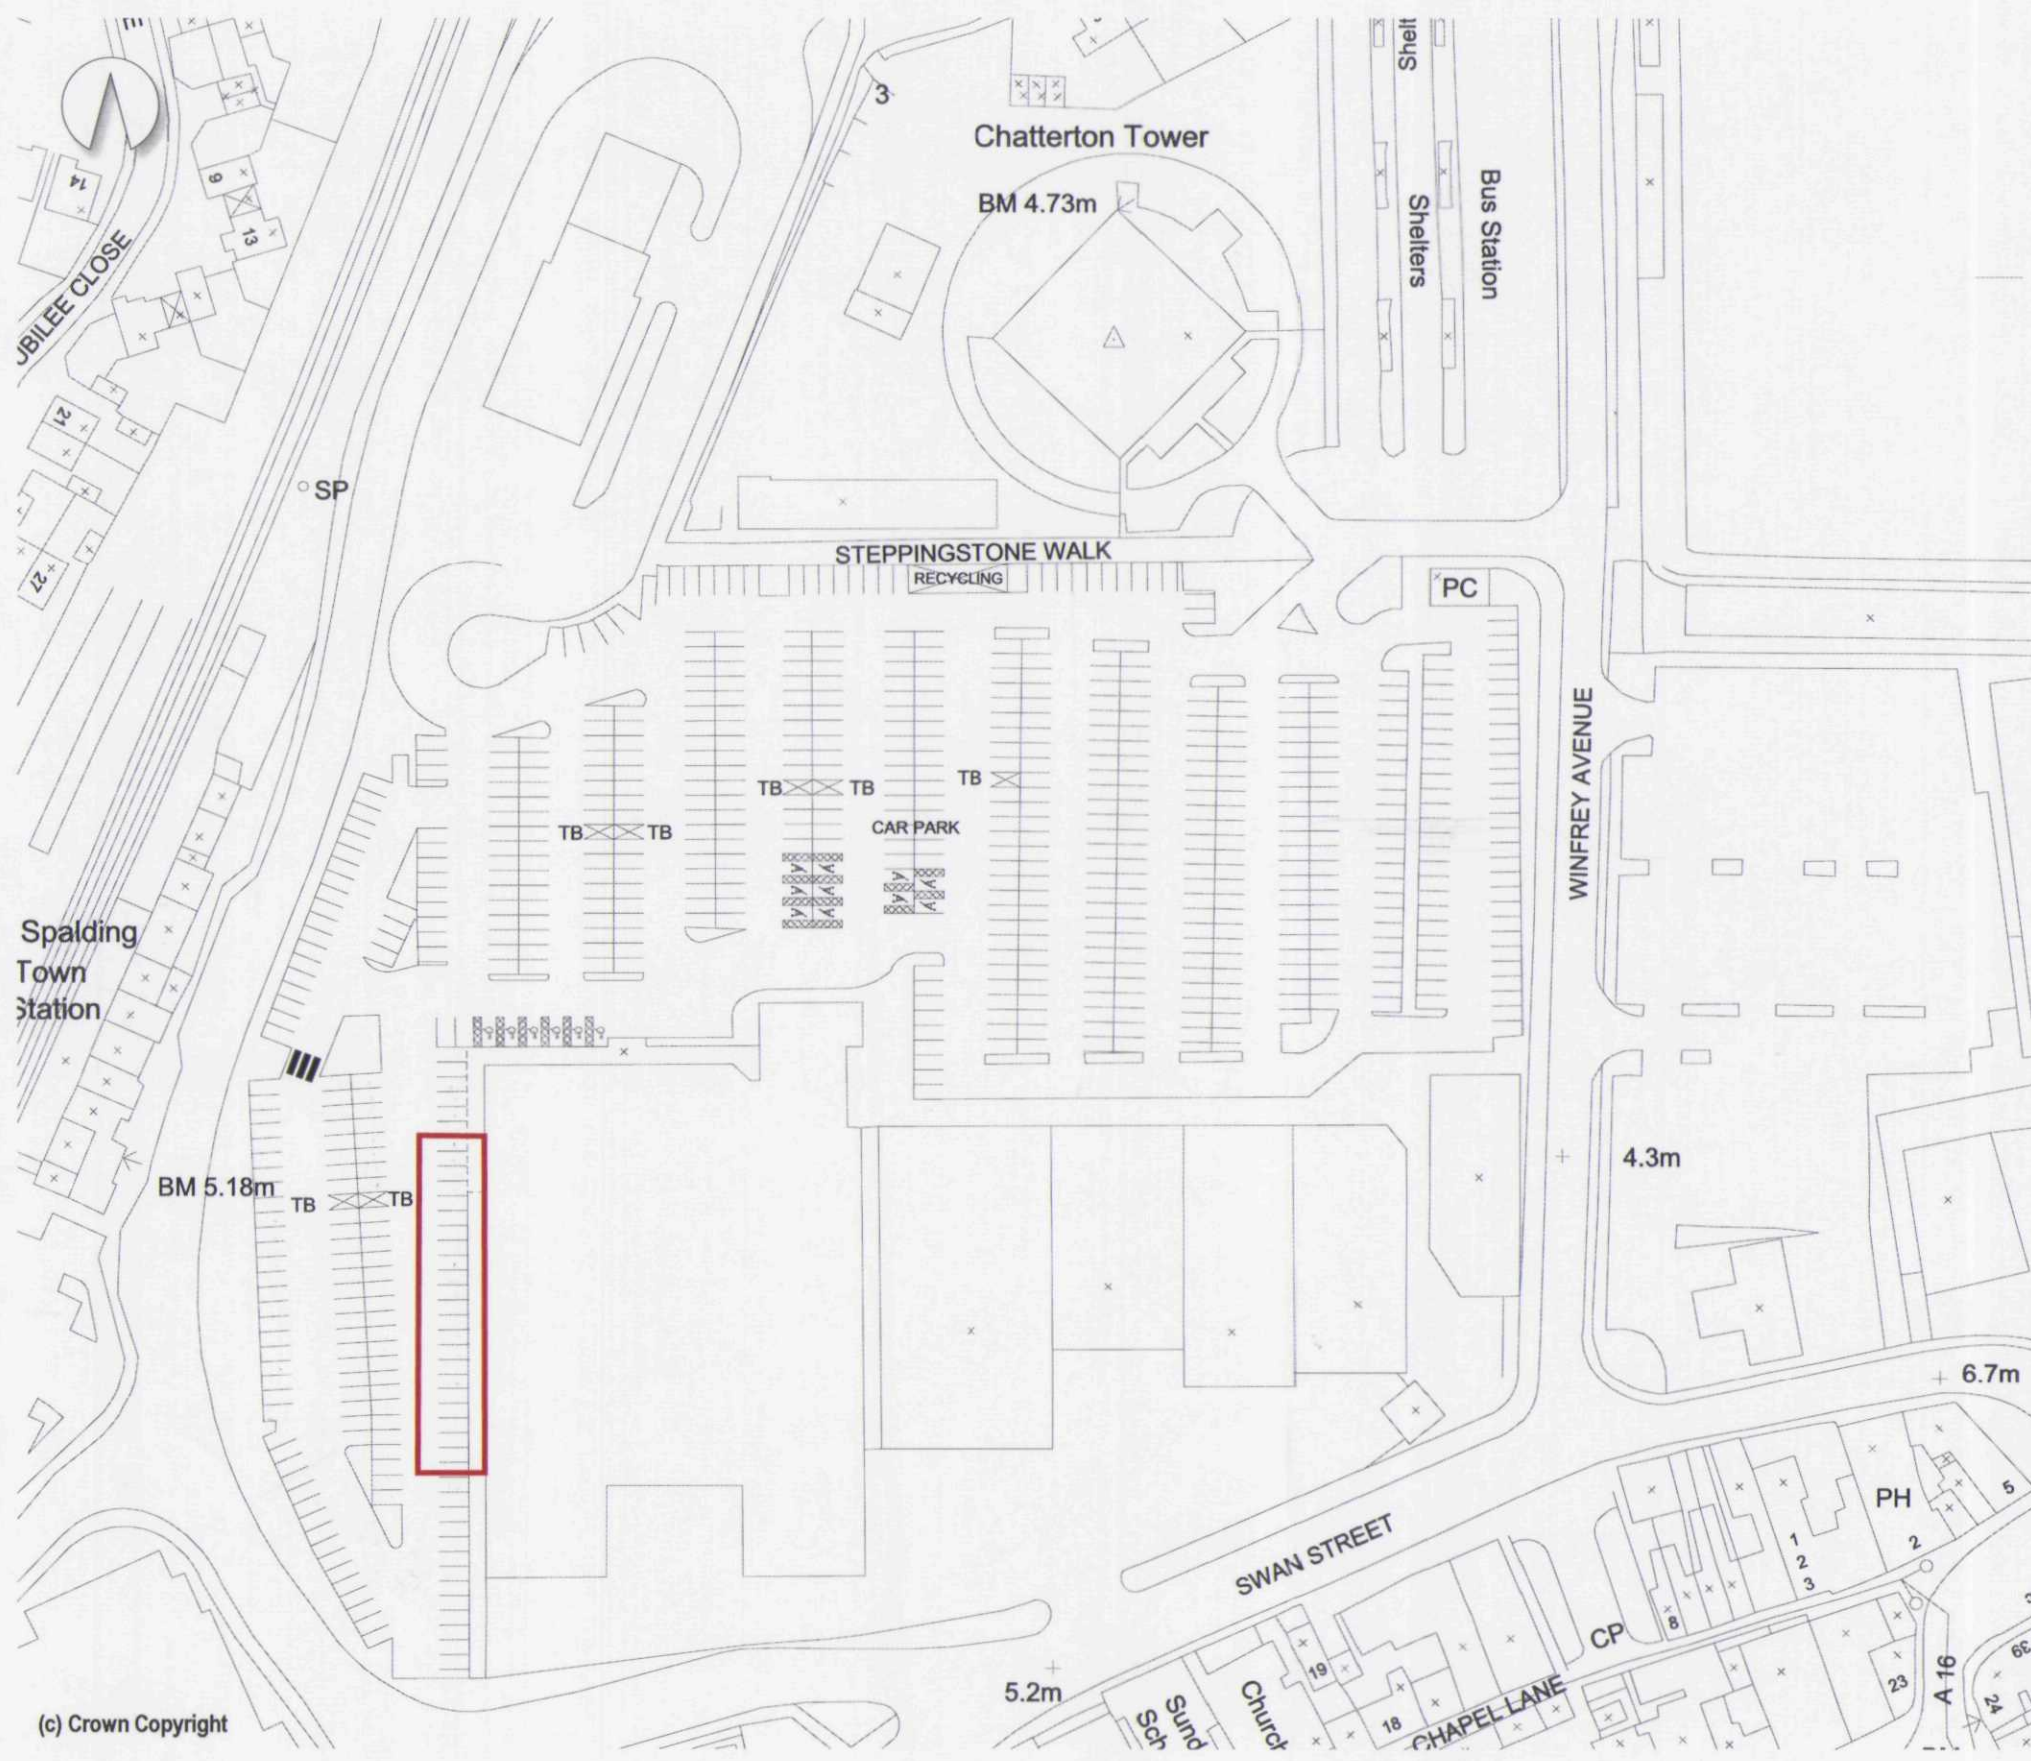

(c) Crown Copyright

348C
Planning & Development
24 JUN 2004
Ref: 0853104

PROJECT:
Spalding

TITLE:
Site Location Plan

Date: June 2004

Scale: 1:1250

Ref: SAIM1153/01

**DETERMINED
PLAN**

TURLEY ASSOCIATES
PLANNING · ENVIRONMENT · DESIGN