
Do not scale off this drawing – All dimensions and setting out to be verified on site. If in doubt contact the originator for clarification.
This drawing is the property of FRAMEWORK. Copyright is reserved by them and the drawing is issued on the condition that it is not copied, reproduced, retained or disclosed to any unauthorised person, either wholly or in part without the consent in writing of FRAMEWORK

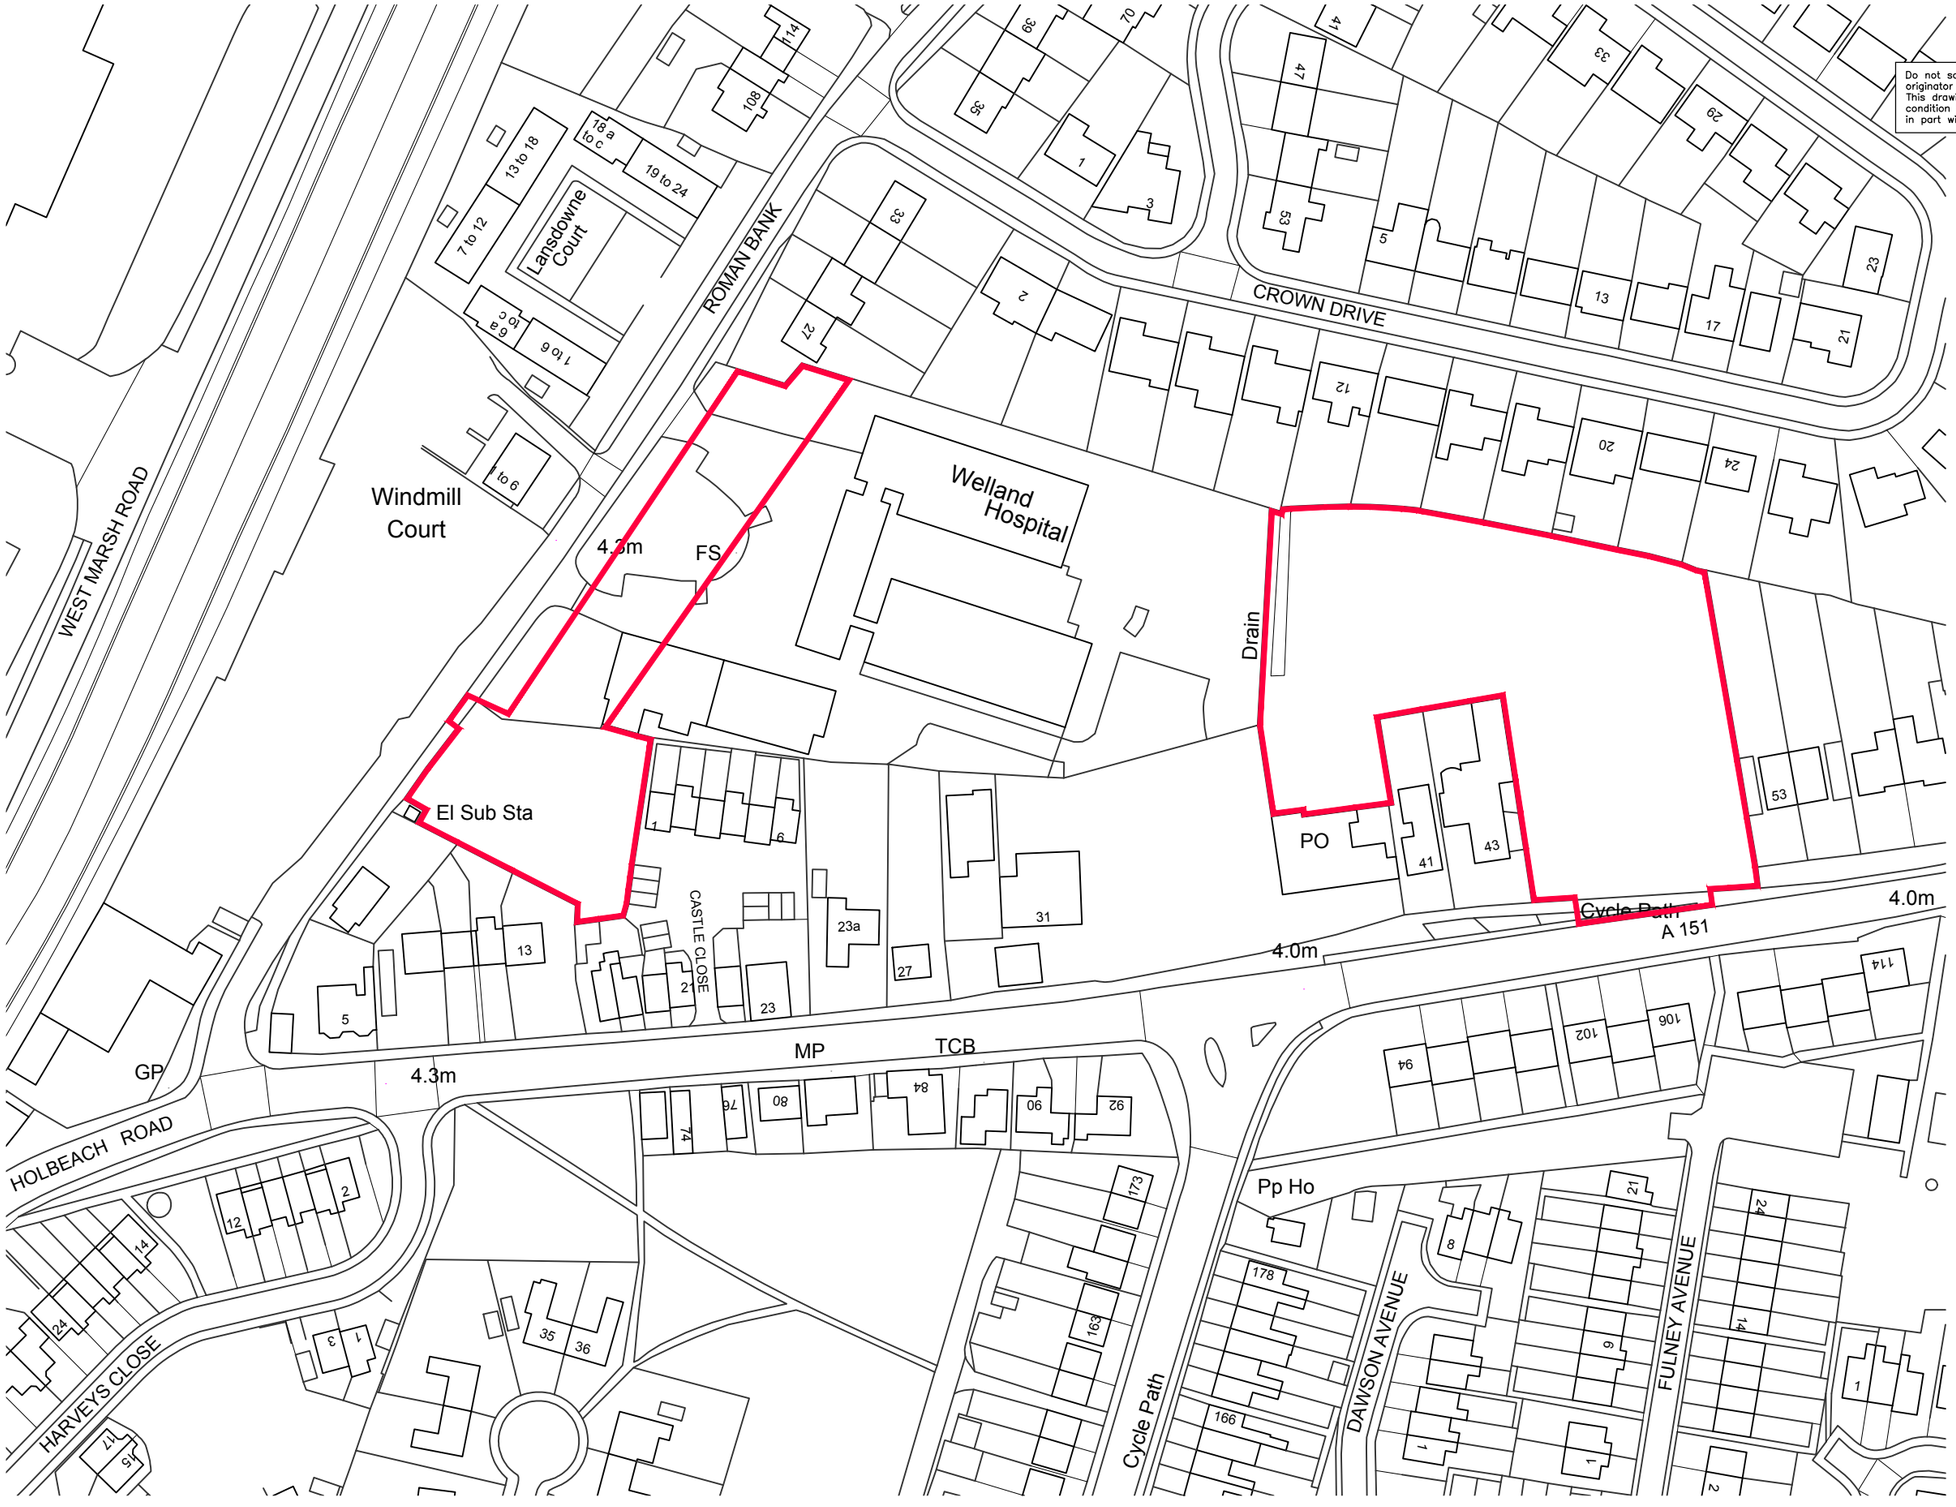

N

0 50 100 metres

Rev	Revision note	Date	Drawn by
A	DRAWING UPDATED	01.09.17	JB

Framework Architects

FORMER WELLAND HOSPITAL-BETTINSON GARAGE
SPALDING

Drawn by	Checked	Date	Scale
JB		AUG 2017	1:1250 at A3
SITE LOCATION PLAN		Dwg No J1334 SK05	Rev A

3 MARINE STUDIOS, BURTON LANE END, BURTON WATERS, LINCOLN, LN1 2UA
T 01522 535383 E info@frameworklincoln.co.uk W frameworkarchitects.co.uk

Copyright © 2015 Framework
All rights reserved