DRAWINGS

N





KEY

Site Location

29 Greenlands Business Centre
Studley Road
Redditch, B98 7HD

Tel: 0121 314 5432

Email: mail@csgce.co.uk

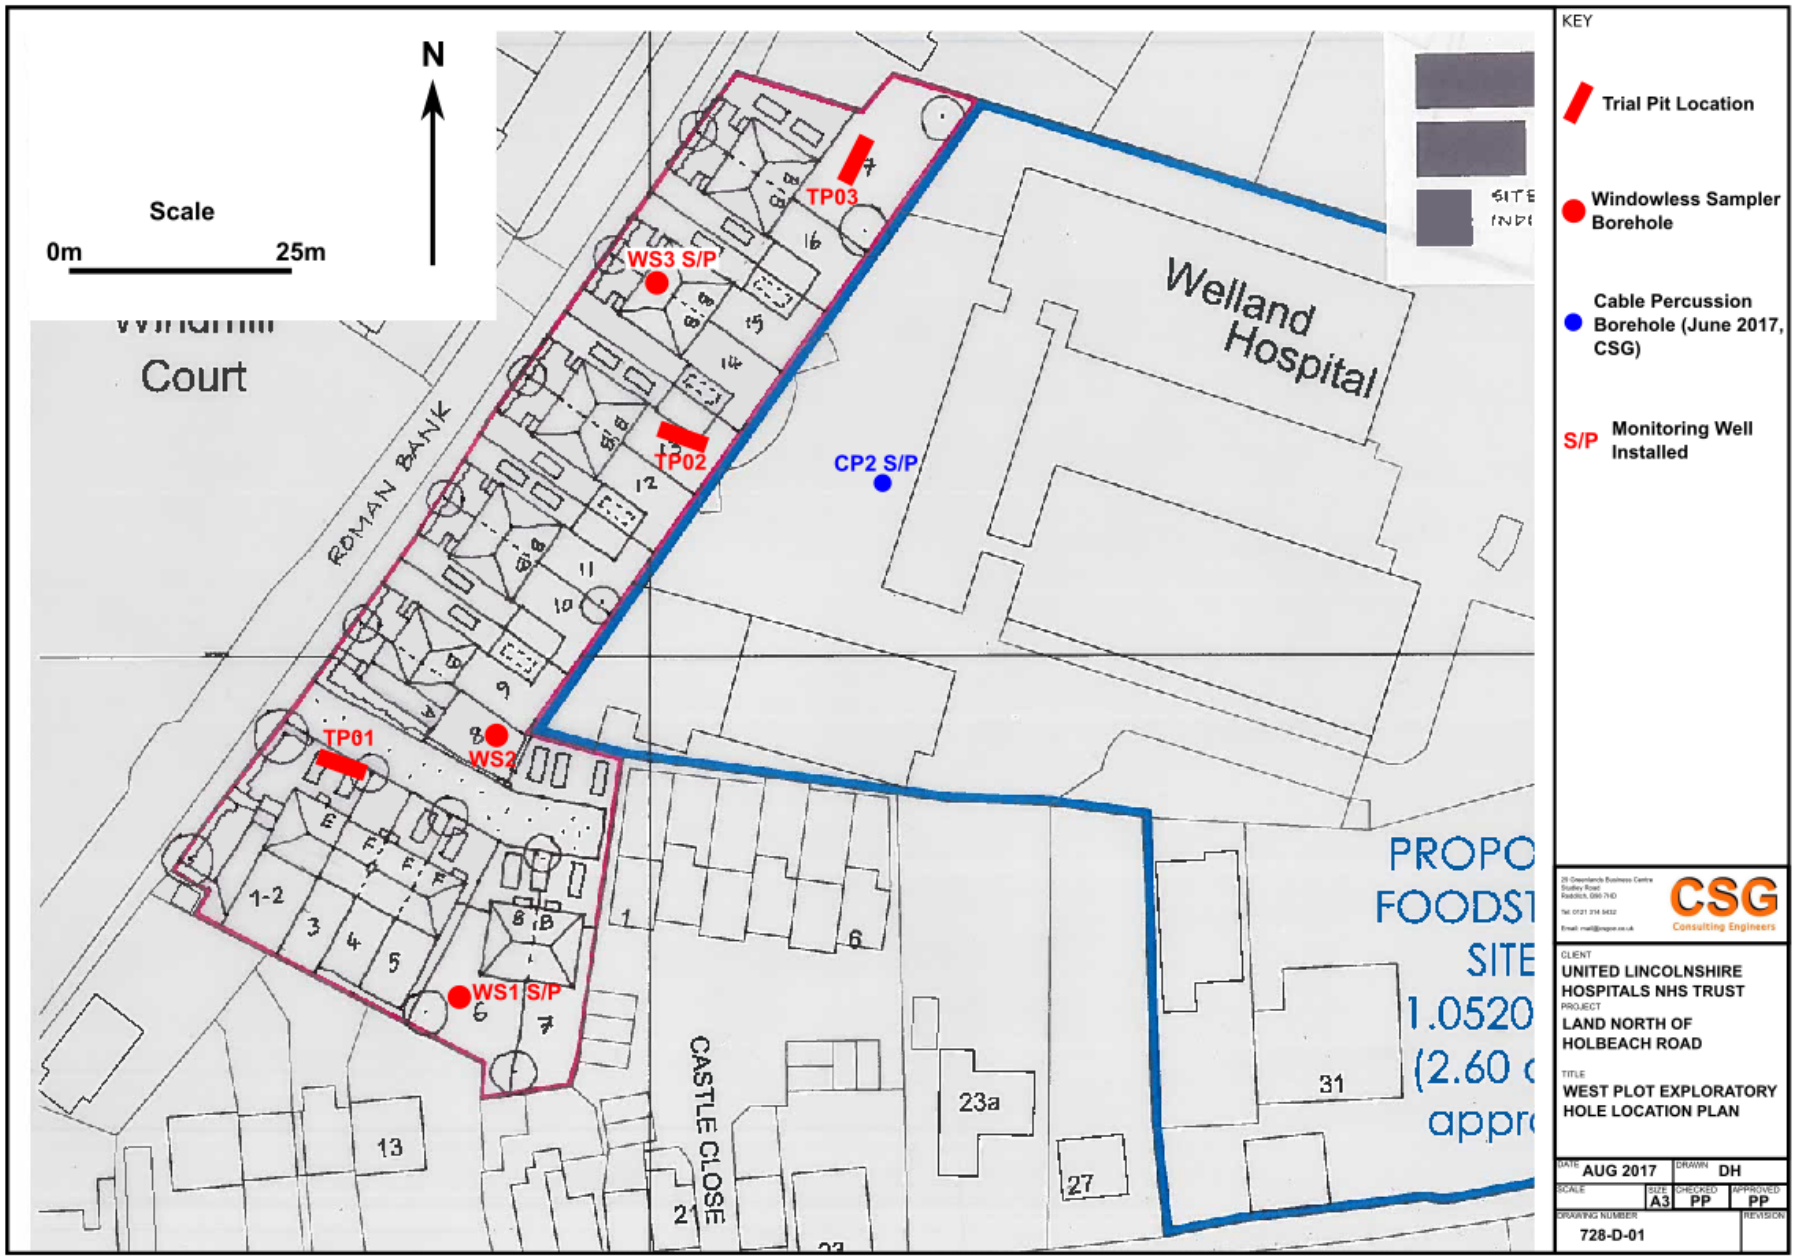
CSG Consulting Engineers

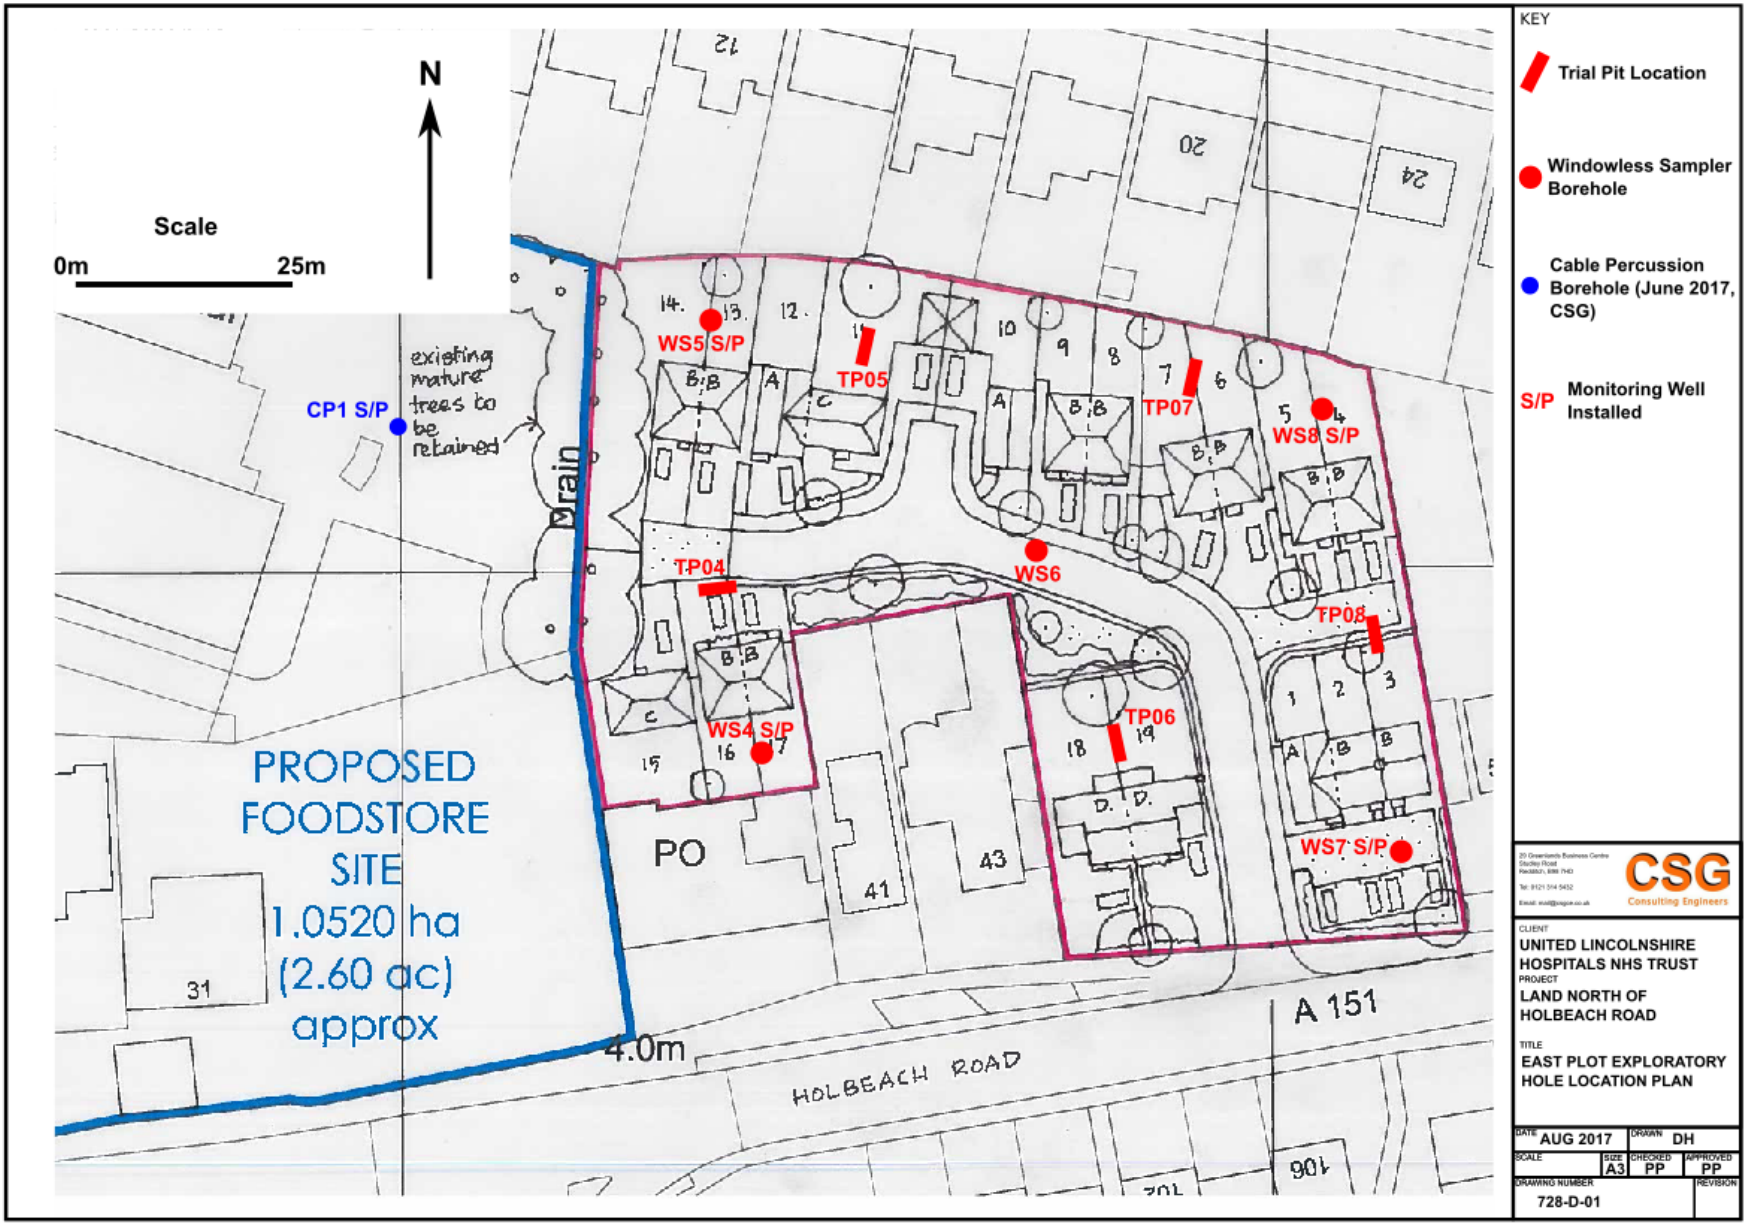
CLIENT
UNITED LINCOLNSHIRE HOSPITALS NHS TRUST

PROJECT
LAND NORTH OF HOLBEACH ROAD

TITLE
SITE LOCATION PLAN

DATE	DRAWN	
JULY 2017	DH	
SCALE	SIZE / CHECKED / APPROVED	
	A3 / PP / PP	
DRAWING NUMBER	REVISION	
SITE LOCATION PLAN		


N
Scale
0m
25m
Court
ROMAN BANK
Welland Hospital
TP01
TP02
TP03
WS1 S/P
WS2
WS3 S/P
CP2 S/P
CASTLE CLOSE
PROPO
FOODST
SITE
1.0520
(2.60
appr
KEY
Trial Pit Location
Windowless Sampler Borehole
Cable Percussion Borehole (June 2017, CSG)
S/P Monitoring Well Installed
CSG
Consulting Engineers
CLIENT
UNITED LINCOLNSHIRE HOSPITALS NHS TRUST
PROJECT
LAND NORTH OF HOLBEACH ROAD
TITLE
WEST PLOT EXPLORATORY HOLE LOCATION PLAN
DATE AUG 2017
DRAWN DH
SCALE
SIZE A3
CHECKED PP
APPROVED PP
DRAWING NUMBER 728-D-01
REVISION


N
Scale
0m
25m
existing mature trees to be retained
CP1 S/P
Drain
WS5 S/P
TP05
TP07
WS8 S/P
TP04
WS6
TP08
WS4 S/P
TP06
WS7 S/P
PROPOSED FOODSTORE SITE
1.0520 ha
(2.60 ac)
approx
PO
4.0m
HOLBEACH ROAD
A 151
31
41
43
KEY
Trial Pit Location
Windowless Sampler Borehole
Cable Percussion Borehole (June 2017, CSG)
S/P Monitoring Well Installed
CSG
Consulting Engineers
CLIENT
UNITED LINCOLNSHIRE HOSPITALS NHS TRUST
PROJECT
LAND NORTH OF HOLBEACH ROAD
TITLE
EAST PLOT EXPLORATORY HOLE LOCATION PLAN
DATE AUG 2017
DRAWN DH
SCALE
SIZE A3
CHECKED PP
APPROVED PP
DRAWING NUMBER 728-D-01
REVISION