


Location Plan

Site Address: 2, Aalsmeer Rise, Spalding, PE11 3JD

Date Produced: 08-Sep-2026

Scale: 1:2500 @A4

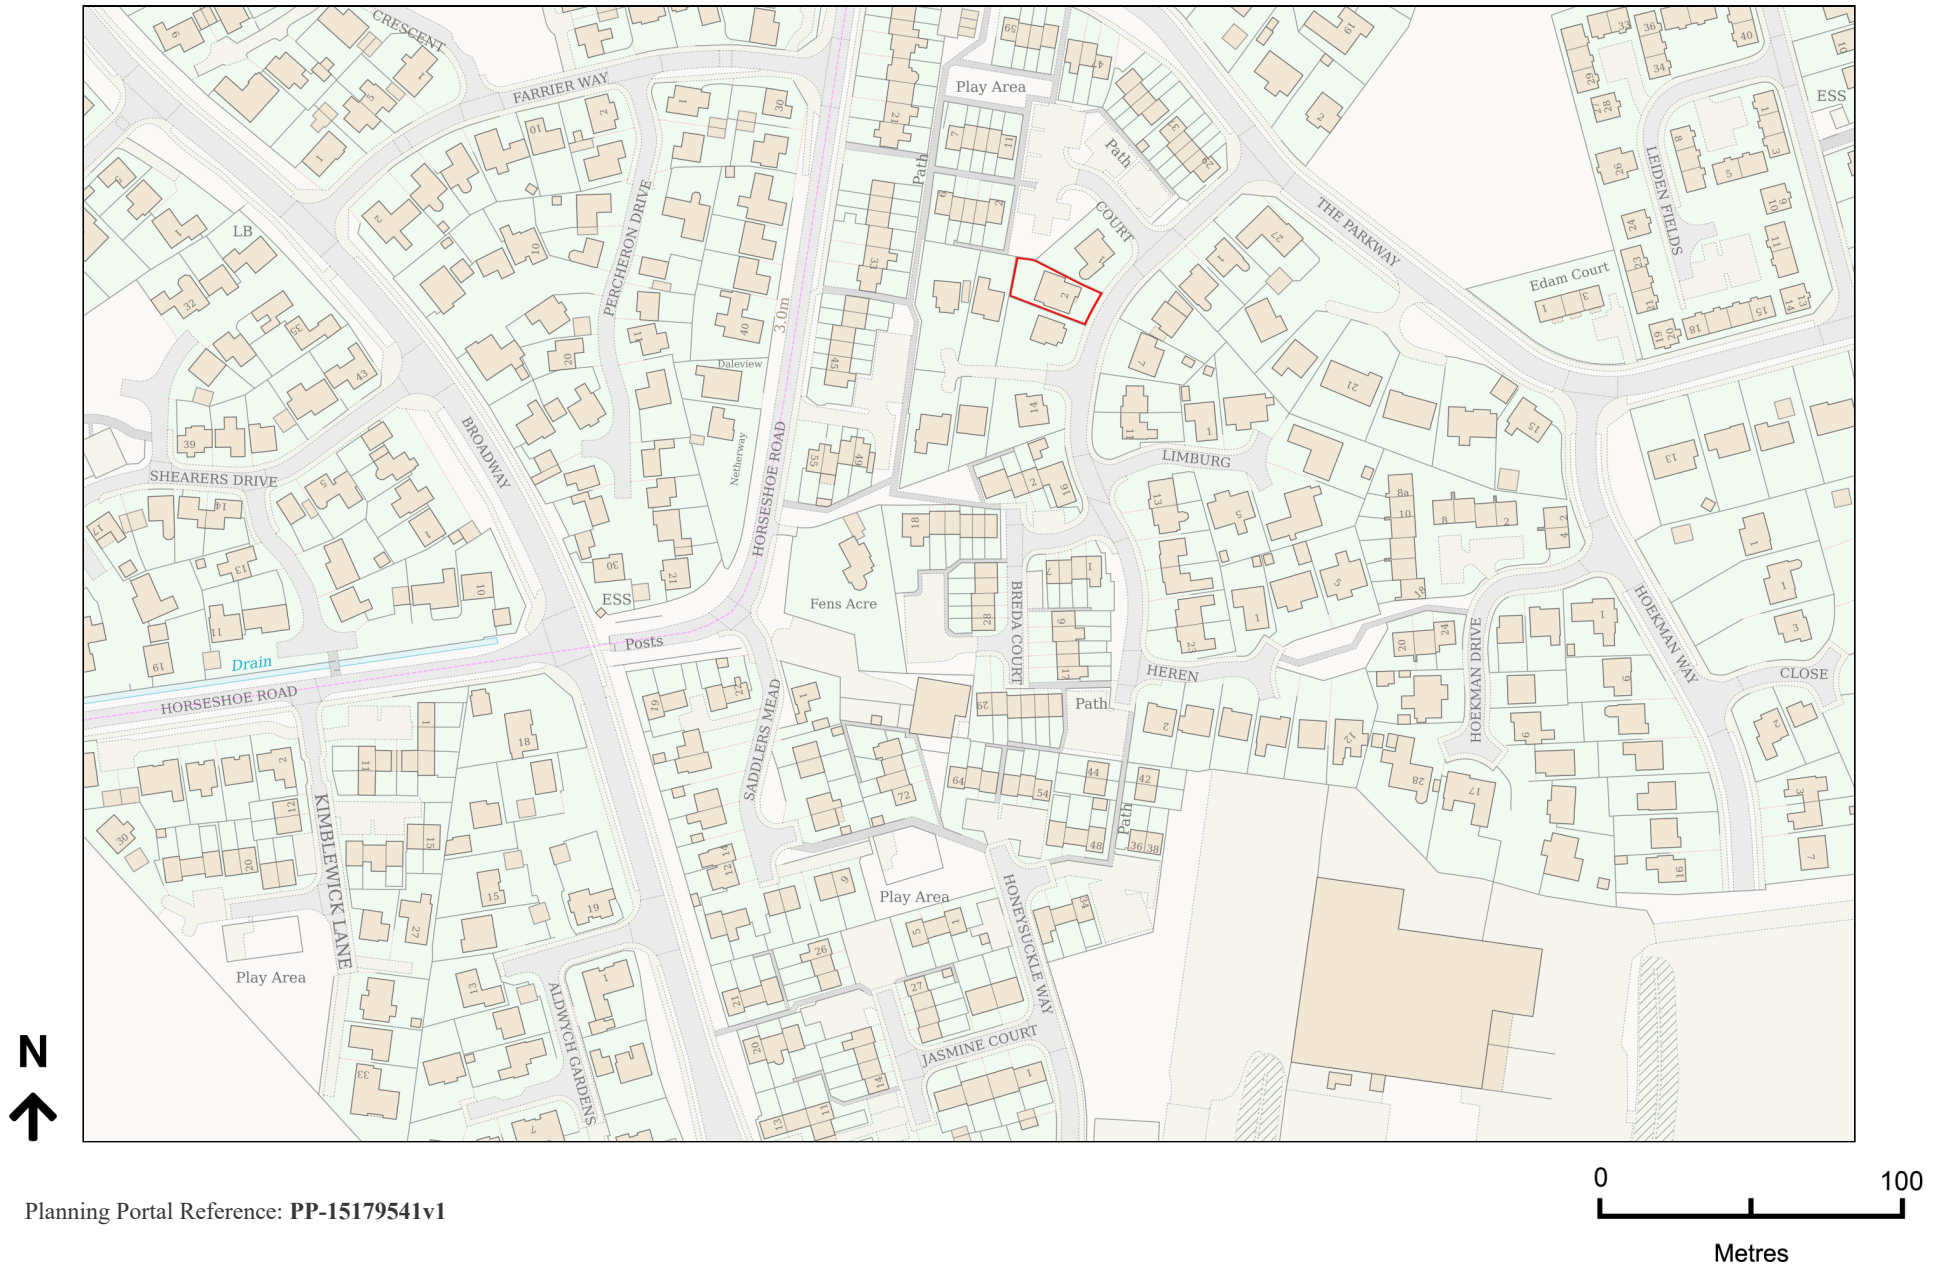

Planning Portal Reference: PP-15179541v1