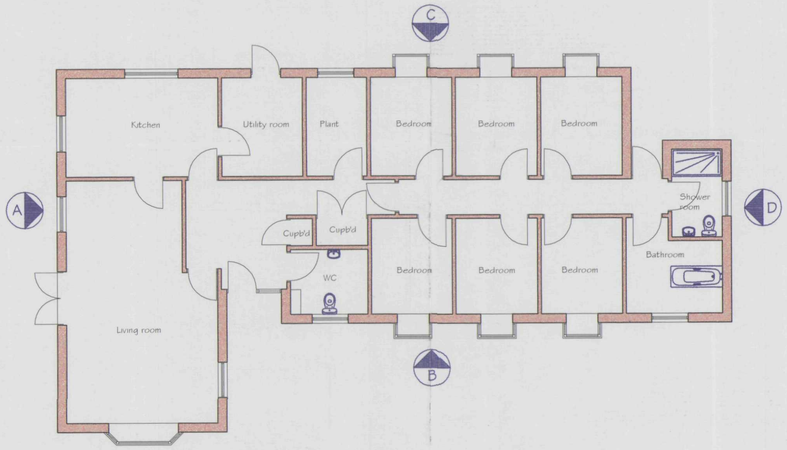

Bungalow A



Side elevation (A)

Front elevation (B)



Rear elevation (C)

Side elevation (D)

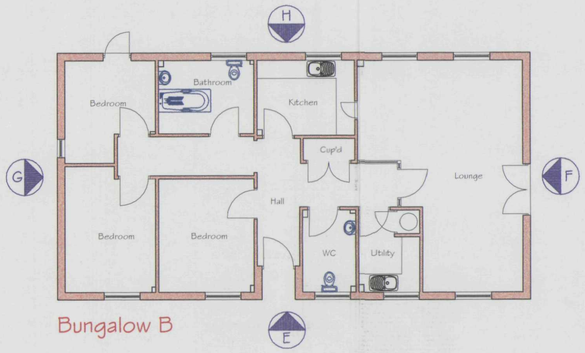

Bungalow B



Front elevation (E)

Side elevation (F)

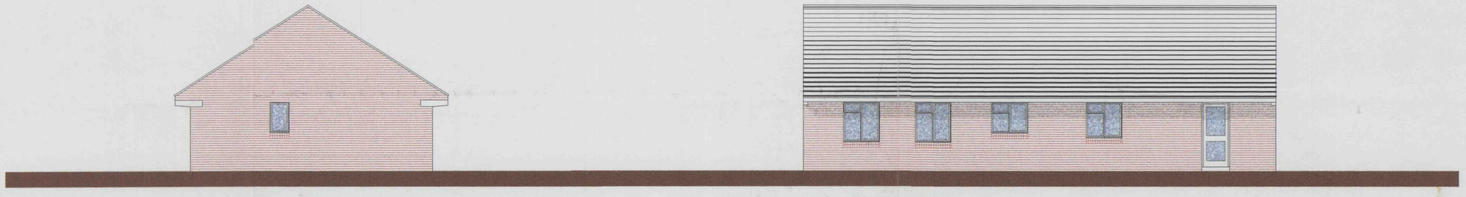

Side elvation (G)

Rear elevation (H)

DETERMINED PLAN

architectural	landscape	interiors	urban design	graphics	project services

This drawing is copyright.
Figured dimensions take preference.
All dimensions to be checked on site and any discrepancy or variation reported before proceeding.

SCALE	DRAWN	CHECKED	DATE
1:100	Stuart Barnes		April 2004

PRESTON The Root House Clifton Fields PR4 OXE
TEL : 01772 639550 FAX : 01772 639555 e-mail : prestonoffice@heyesarchitects.co.uk

LIVERPOOL 36 Oriel Chambers 14 Water Street Liverpool L2 8TD
TEL : 0151 255 1222 FAX 0151 255 1393 e-mail : livoffice@heyesarchitects.co.uk

Site at Winsover Road, Spalding for Pa[illegible]
Plans and elevations as existing

1638|011

H E Y E S + C O M P A N Y

SHDC
Planning & Development
24 JUN 2004
0854/04
Ref