18·8
22·

8·4
14·9

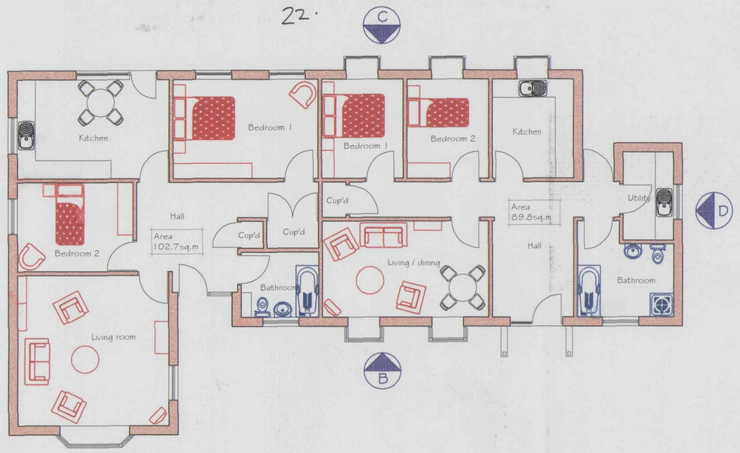

Bungalow A

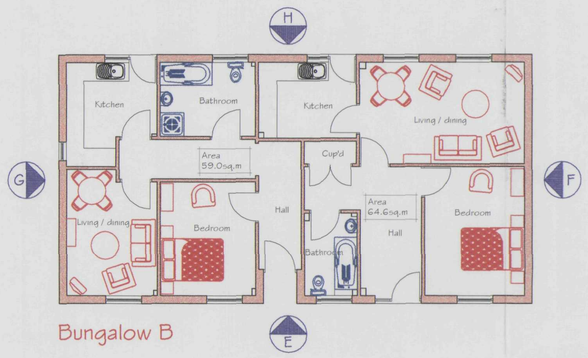

Bungalow B



Materials:

Canopies: Concrete interlocking tiles to match existing. Diagonal weather boarding to be stained / painted.
Walls: Where existing openings are to be blocked up, bricks / mortar to match existing are to be used.
Windows and doors: White upvc with double glazed units.
Driveways: Block pavers to planning officers approval.
Landscaping: To planning officers approval.

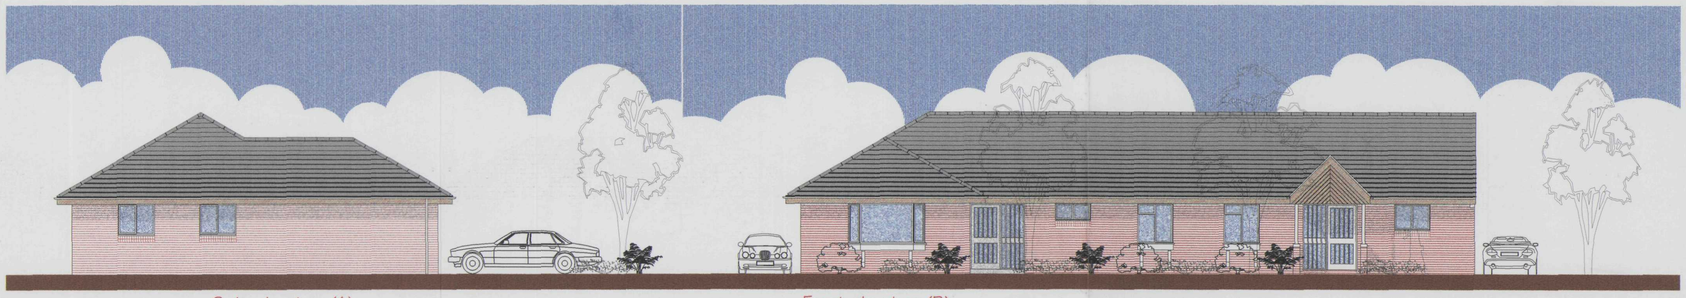

Side elevation (A)

Front elevation (B)



Rear elevation (C)

Side elevation (D)

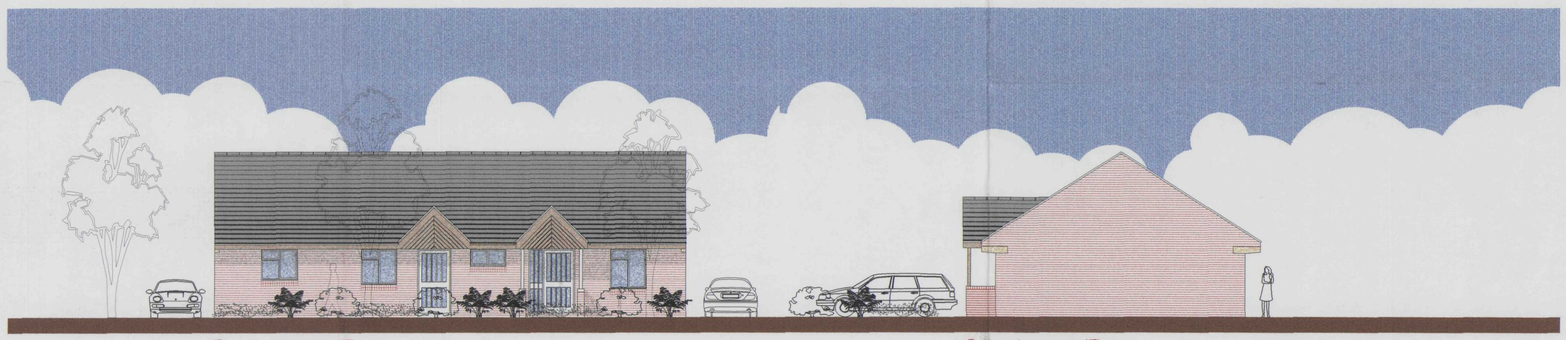

Front elevation (E)

Side elevation (F)



Side elevation (G)

Rear elevation (H)

DETERMINED PLAN

SHDC
Planning & Development
2 4 JUN 2004
Ref: 0854/04

	architectural	landscape	interiors	urban design	graphics	project services

This drawing is copyright.
Figured dimensions take preference.
All dimensions to be checked on site and any discrepancy or variation reported before proceeding.

Revisions
A. Bungalow floor areas added JSB 22/6/04

SCALE	DRAWN	CHECKED	DATE
1:100 & 1:500	Stuart Barnes		May 2004

PRESTON The Root House Clifton Fields PR4 0XE
TEL : 01772 639550 FAX : 01772 639555 e-mail : prestonoffice@heyesarchitects.co.uk

LIVERPOOL 36 Oriel Chambers 14 Water Street Liverpool L2 8TD
TEL : 0151 255 1222 FAX 0151 255 1383 e-mail : livoffice@heyesarchitects.co.uk

Site at Winsover Road, Spalding for Partners Foundation
Plans, elevations and site plan as proposed

1638/02/A

HEYES + COMPANY