1638

129,131,133,135,137 Winsover Road, Spalding

DETERMINED PLAN

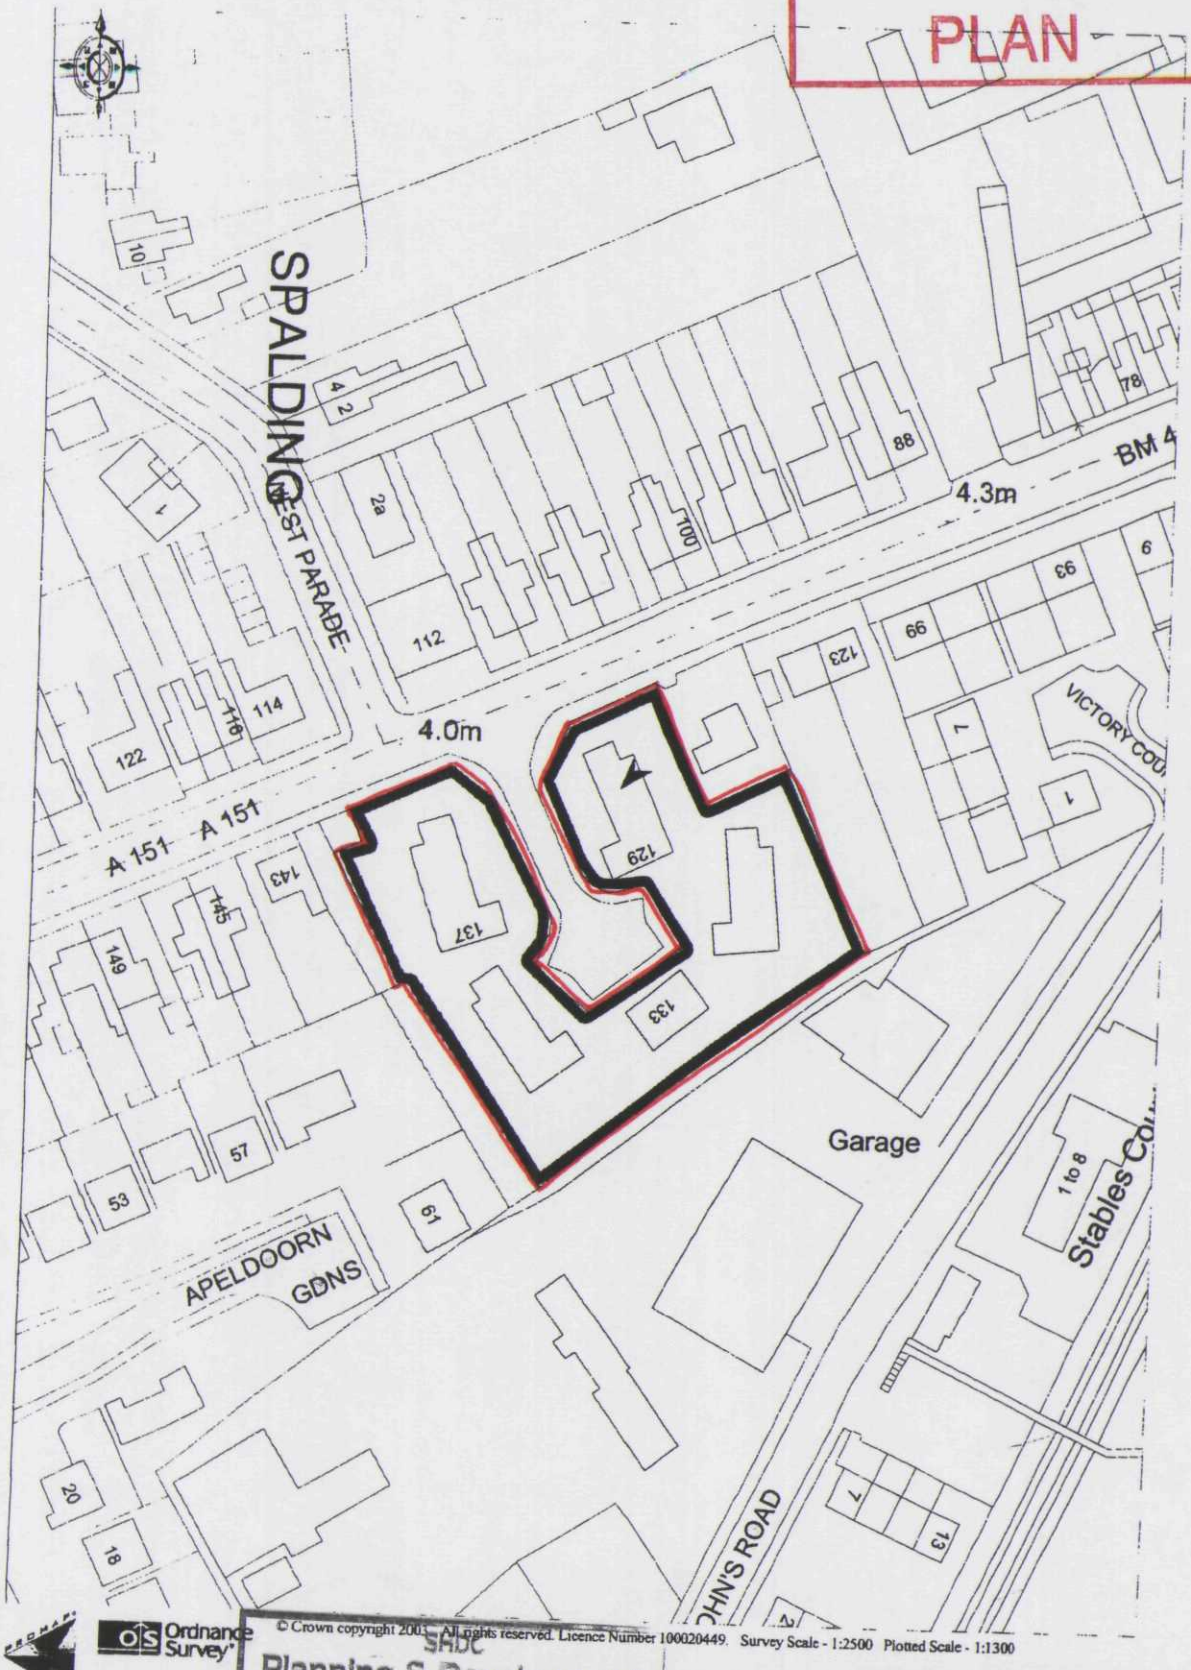

© Crown copyright 2003. All rights reserved. Licence Number 100020449. Survey Scale - 1:2500 Plotted Scale - 1:1300

SHDC
Planning & Development
For Information Purposes Only
2 4 JUN 2004
Ref: 0854/04