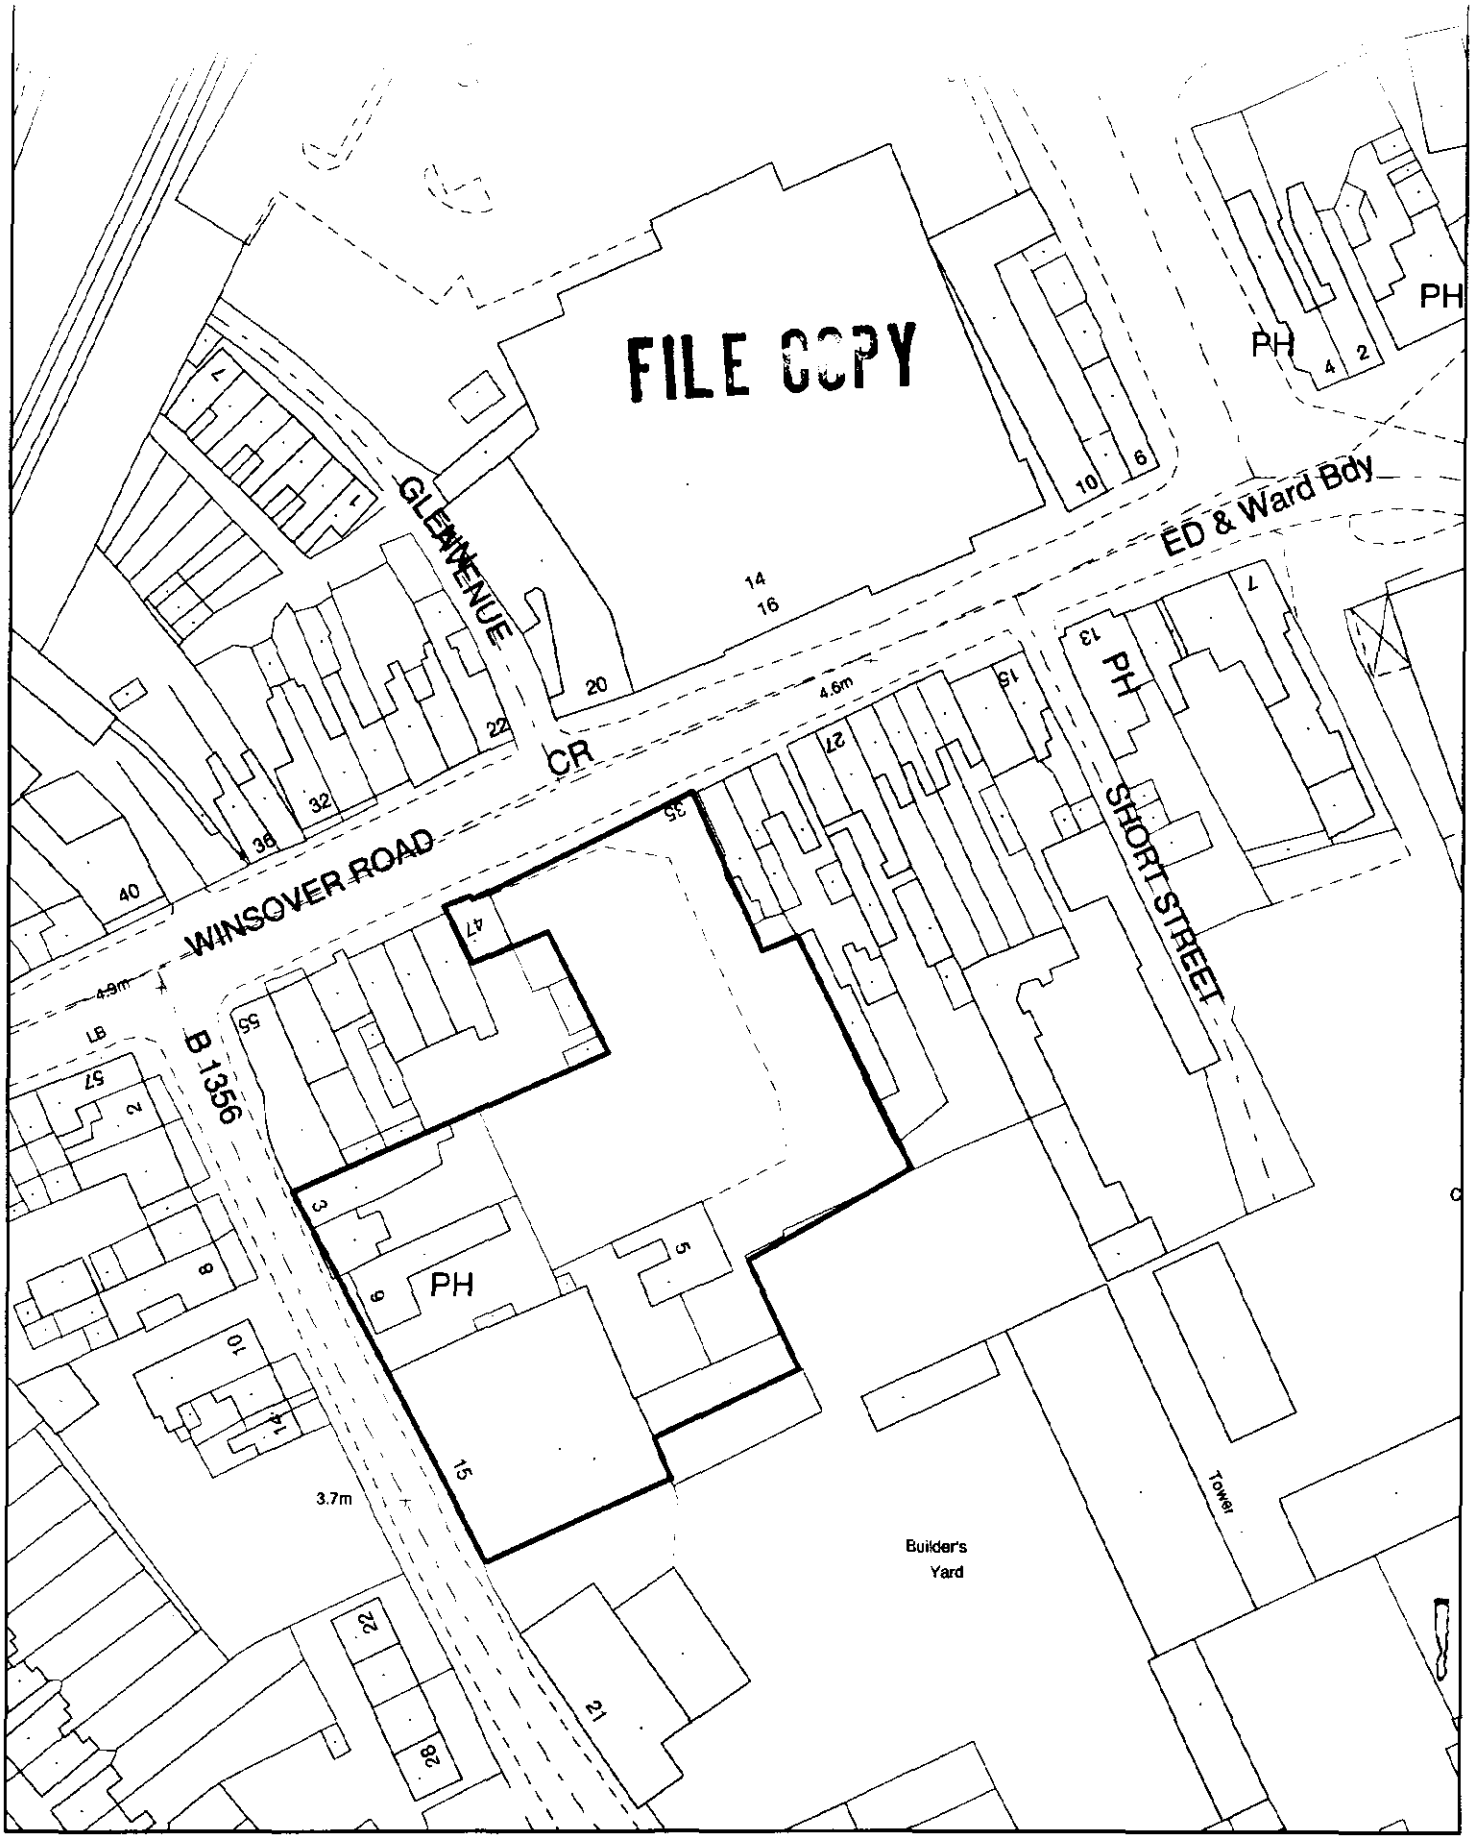


SOUTH HOLLAND DISTRICT COUNCIL

Planning Application Location Plan
Ward Member Notification

H16/0855/00


Scale: 1:1000

Housing and Planning Services Department

Council Offices, Priory Road, Spalding, Lincolnshire
PE11 2XE

PLEASE DO NOT COPY THIS PLAN
This map is reproduced from Ordnance Survey material with permission of Ordnance Survey on behalf of Her Majesty's Stationery Office (c) Crown copyright. Unauthorised reproduction infringes Crown copyright and may lead to prosecution or civil proceedings. South Holland District Council LA079413 2000

SOUTH HOLLAND DC
HOUSING & PLANNING
14 JUL 2000
Ref: 0855/00

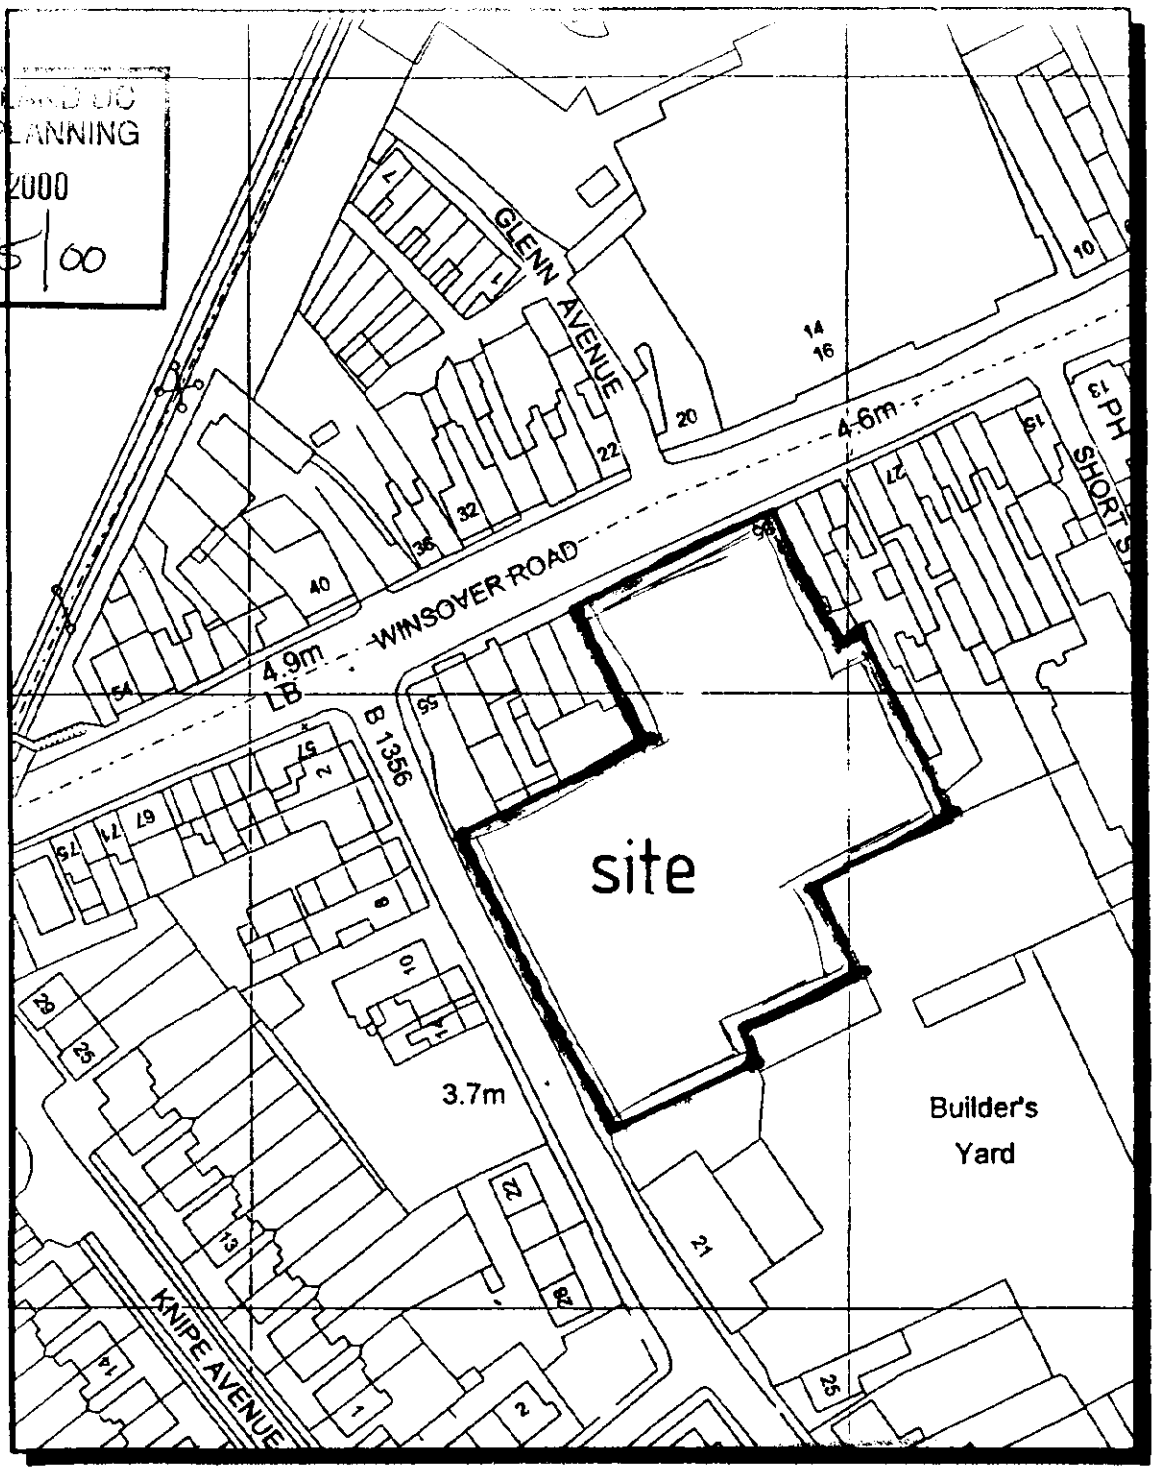

PLAN

ALDI WINSOVER ROAD, SPALDING, LINCOLNSHIRE.

SITE LOCATION PLAN

John Dalkin Associates
Architects Limited
Elton House
5 Powell Street
Birmingham B1 3DH
Tel: 0121.233.0030
Fax: 0121.233.9640

North	Drawn	Scale	Date	Drawing Number
	A.E.	1:1250	29.02.00	G98139/3ERM/001