

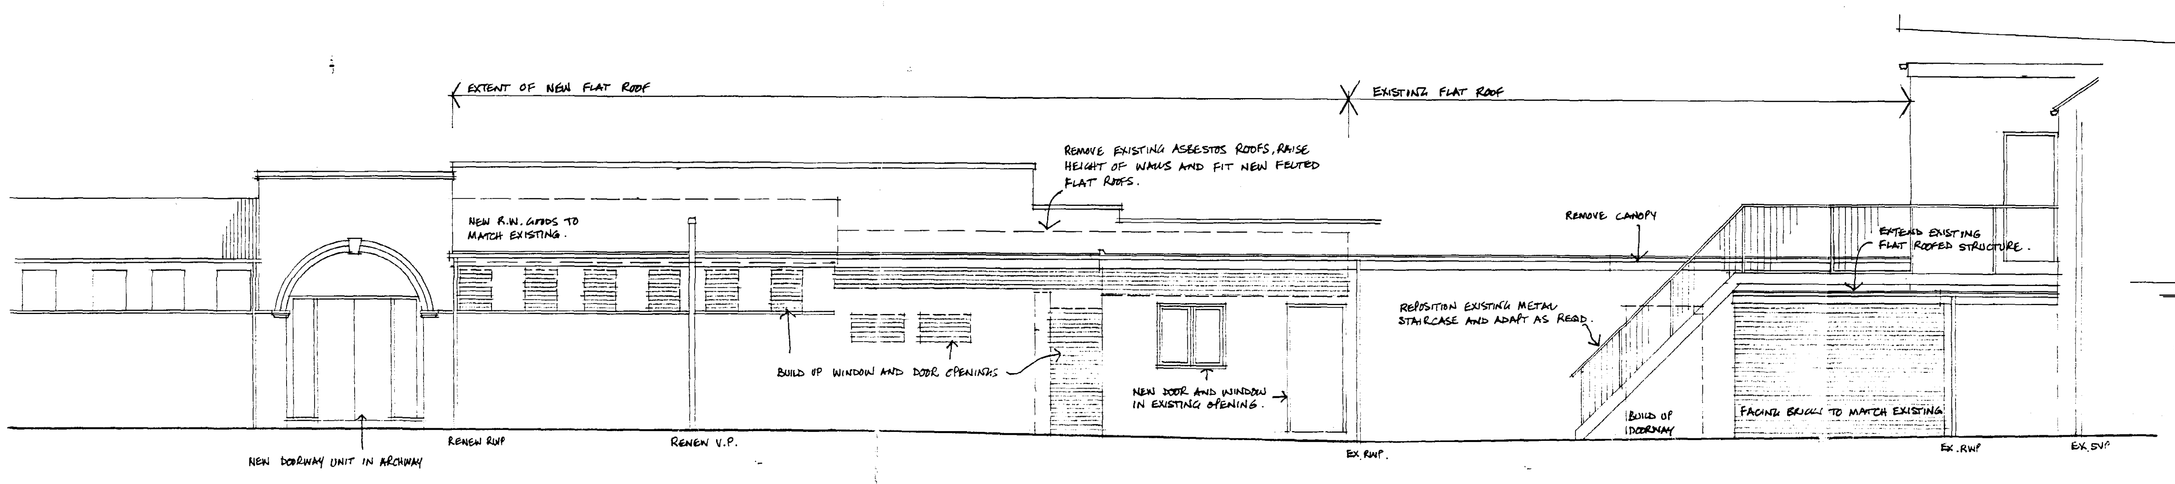



ELEVATION TO YARD

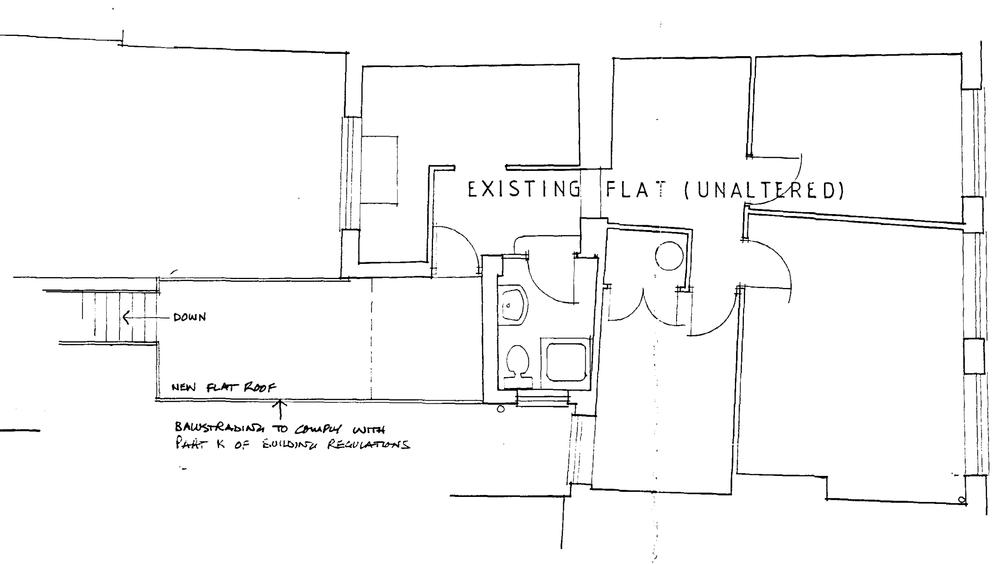


FIRST FLOOR

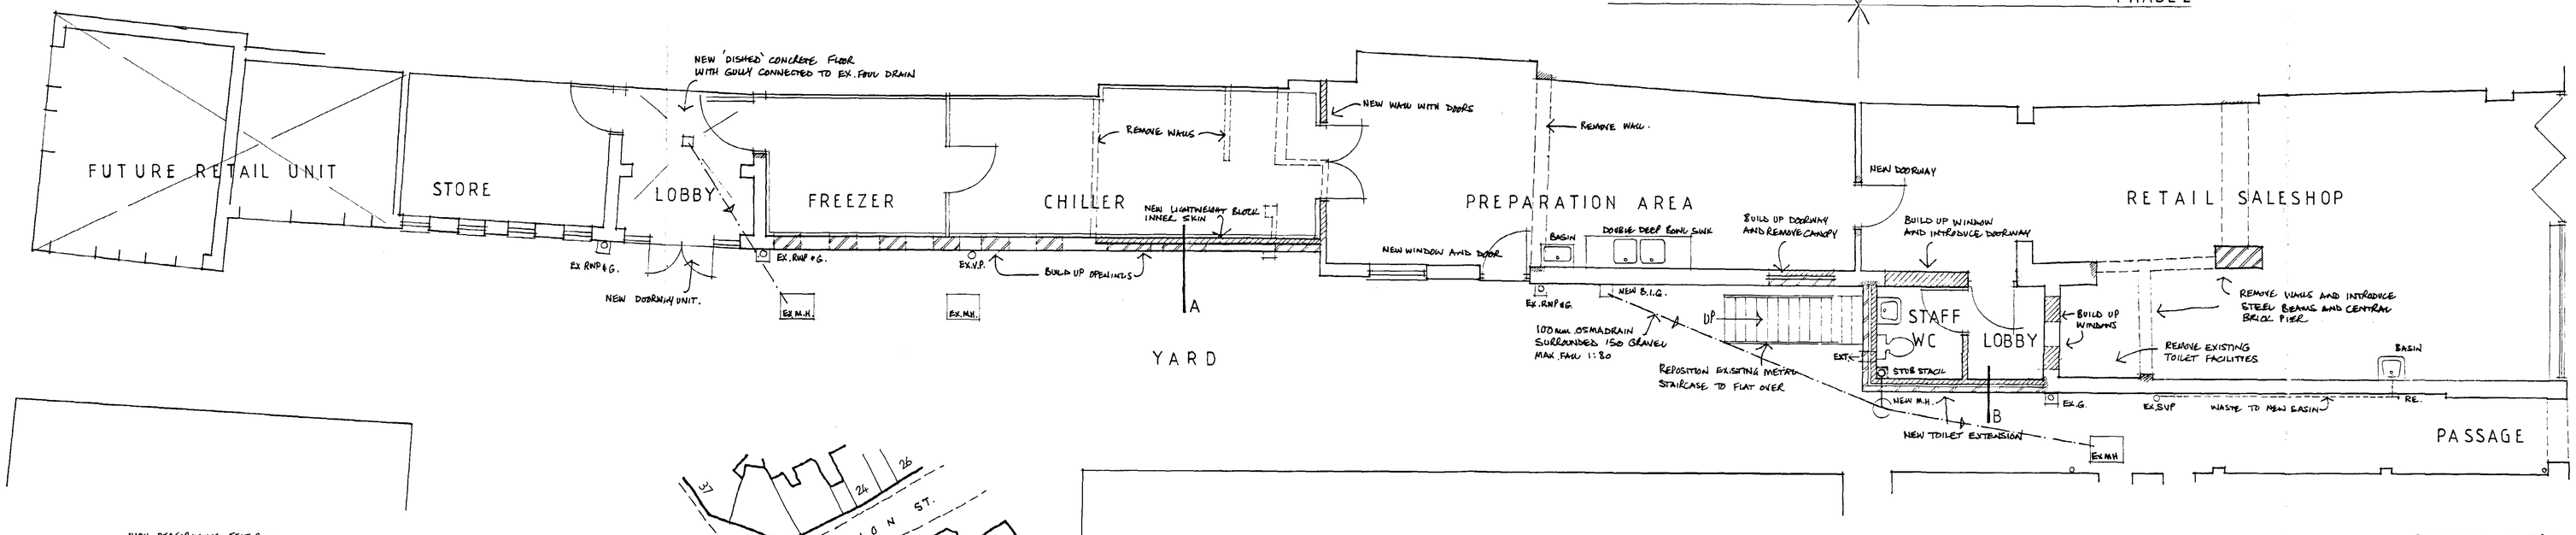

GROUND FLOOR

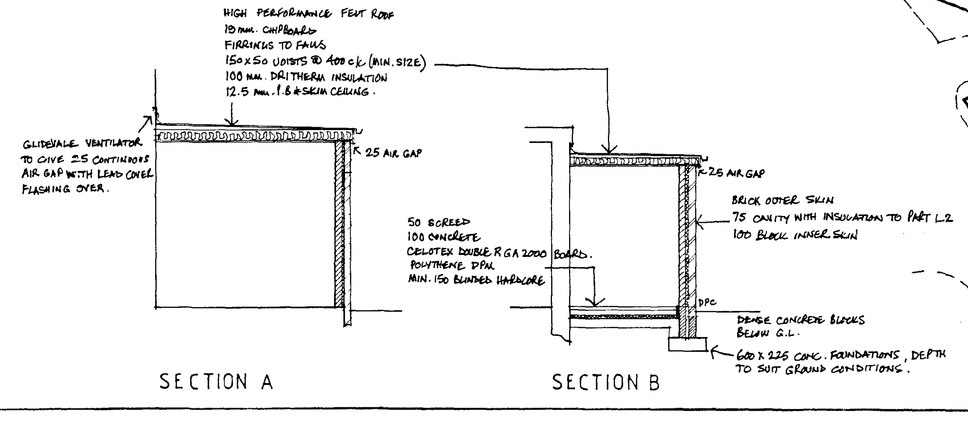

SECTION A SECTION B

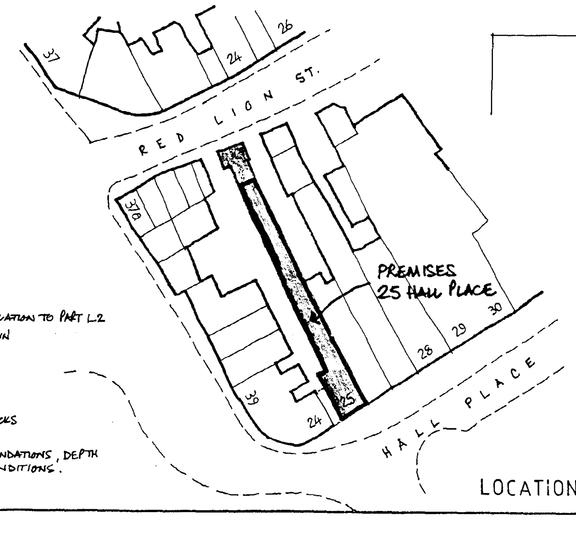

LOCATION PLAN SCALE · 1:500.

HALL PLACE

BROADGATE COMMERCIAL

Broadgate Builders (Spalding) Ltd.
Broadgate House, Weston Hills,
Spalding, Lincolnshire. PE12 6DB.
Telephone: 01406 380532 Fax:01406 380014

PROJECT TITLE

25 Hall Place Spalding
T. LAW & SONS

Planning Development
23 JUL 2002
Ref 0855/02

DRAWING

PROPOSED ALTERATIONS & EXTENSIONS

REV	DESCRIPTION	DATE	BY

SCALE 1:50 DRAWN H.B.

DATE 07/02 DRAWING No