


BEFORE

ALTERATIONS
EXIT

SHDC
Planning & Development
05 JUL 2004
Ref: 855/04

Down from
Ground
Floor

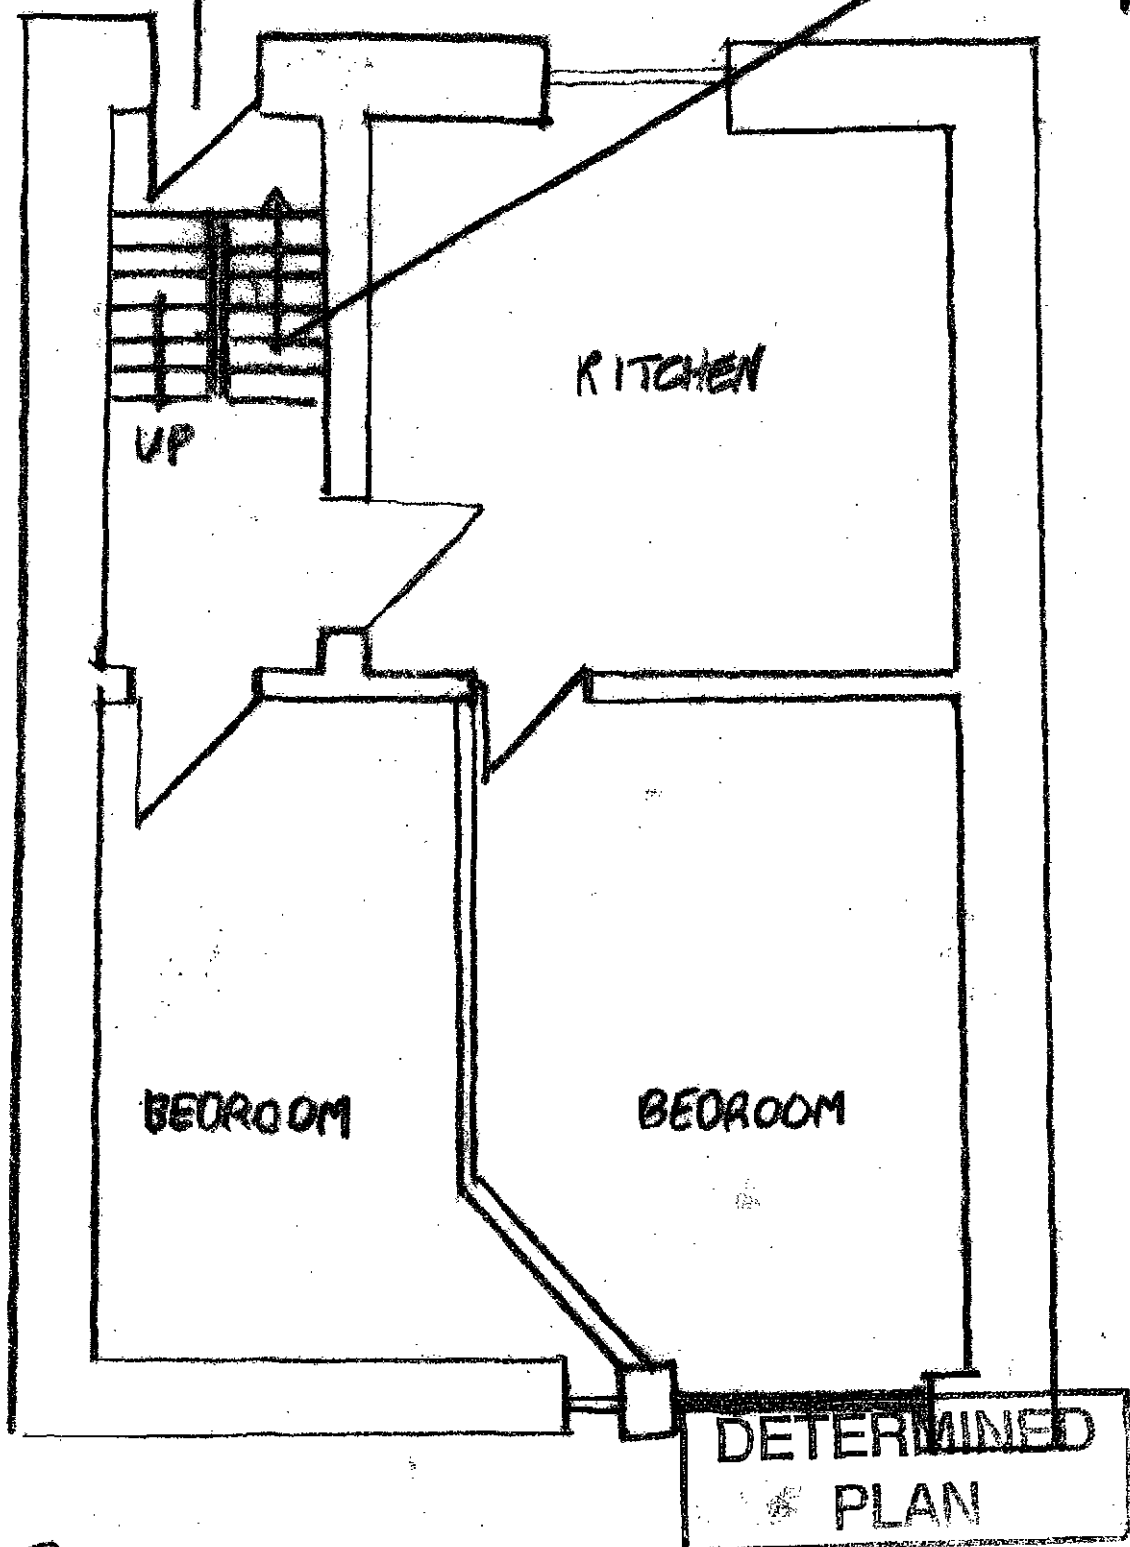

BASEMENT FLOOR PLAN

14, LONDON ROAD SPALDING


LINES

1:50

AFTER


ALTERATIONS

SHDC	
Planning & Development	
05 JUL 2004	
Ref:	885/04

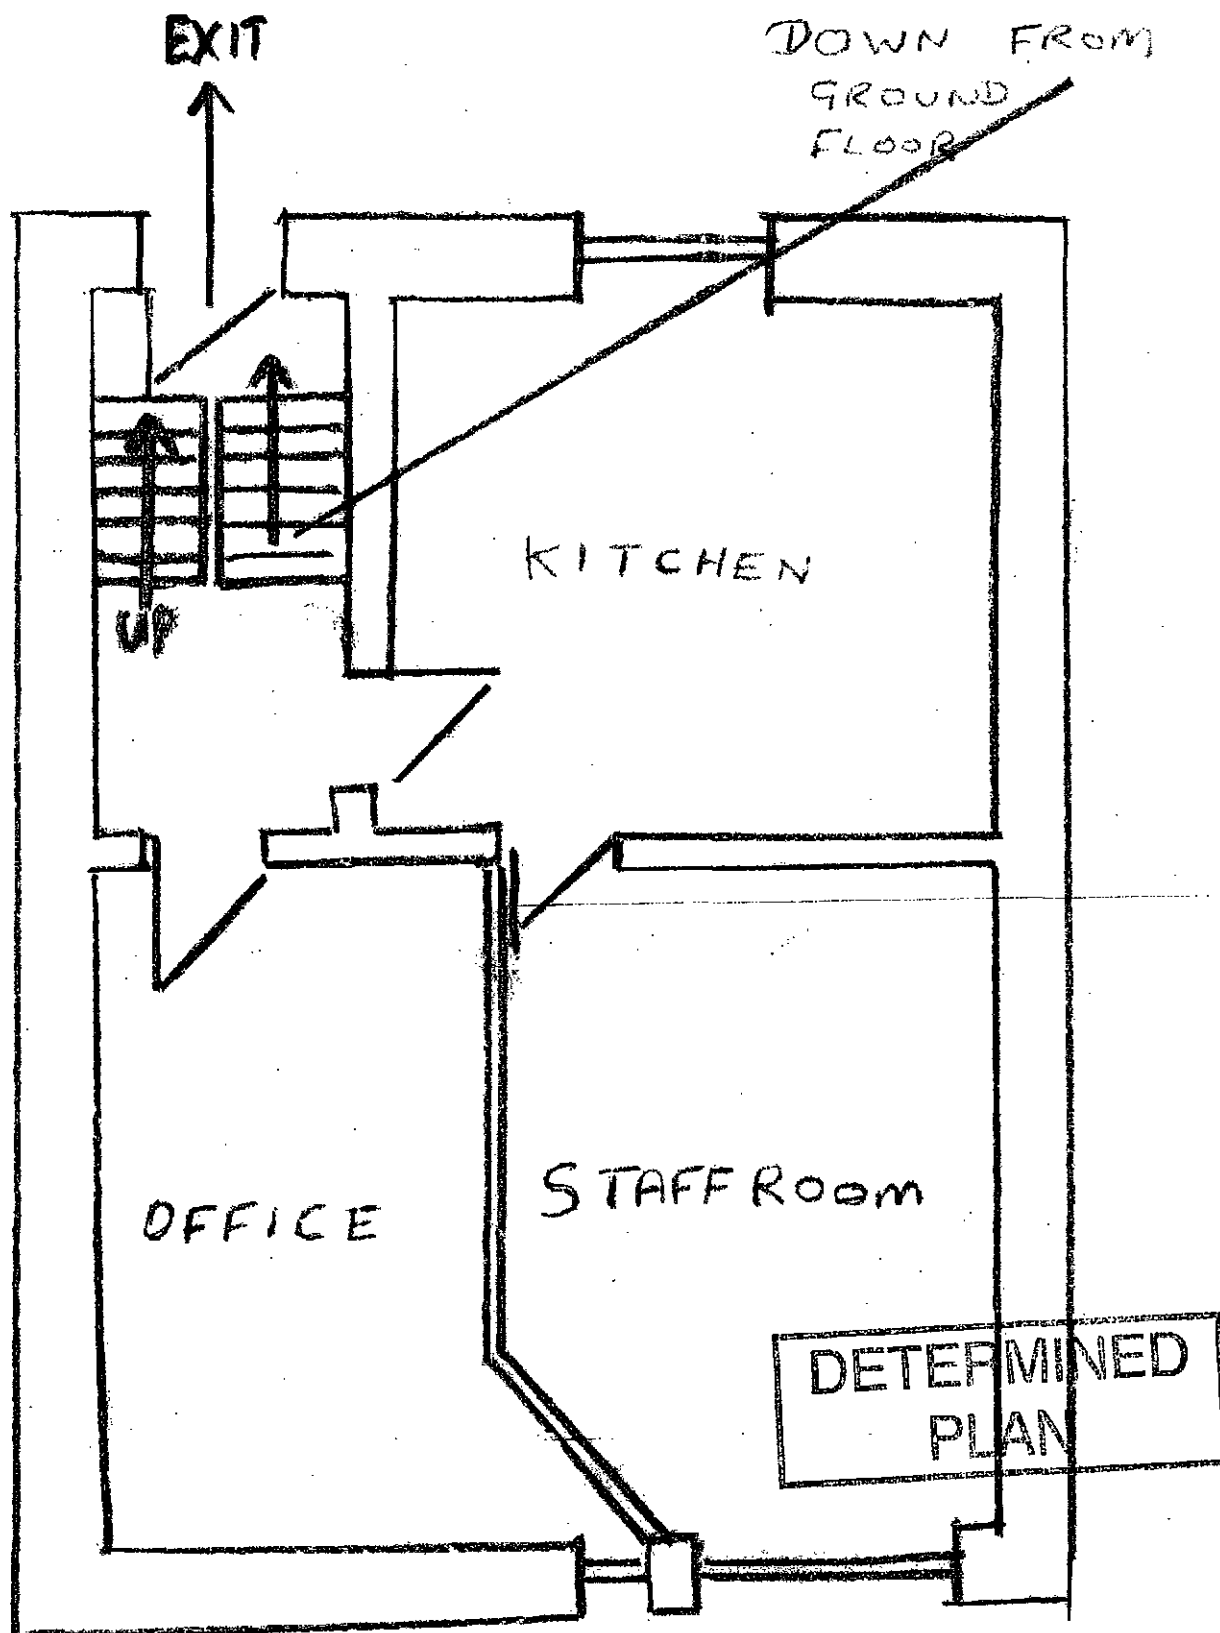

BASEMENT FLOOR PLAN
14, LONDON ROAD SPALDING

BEFORE
ALTERATIONS

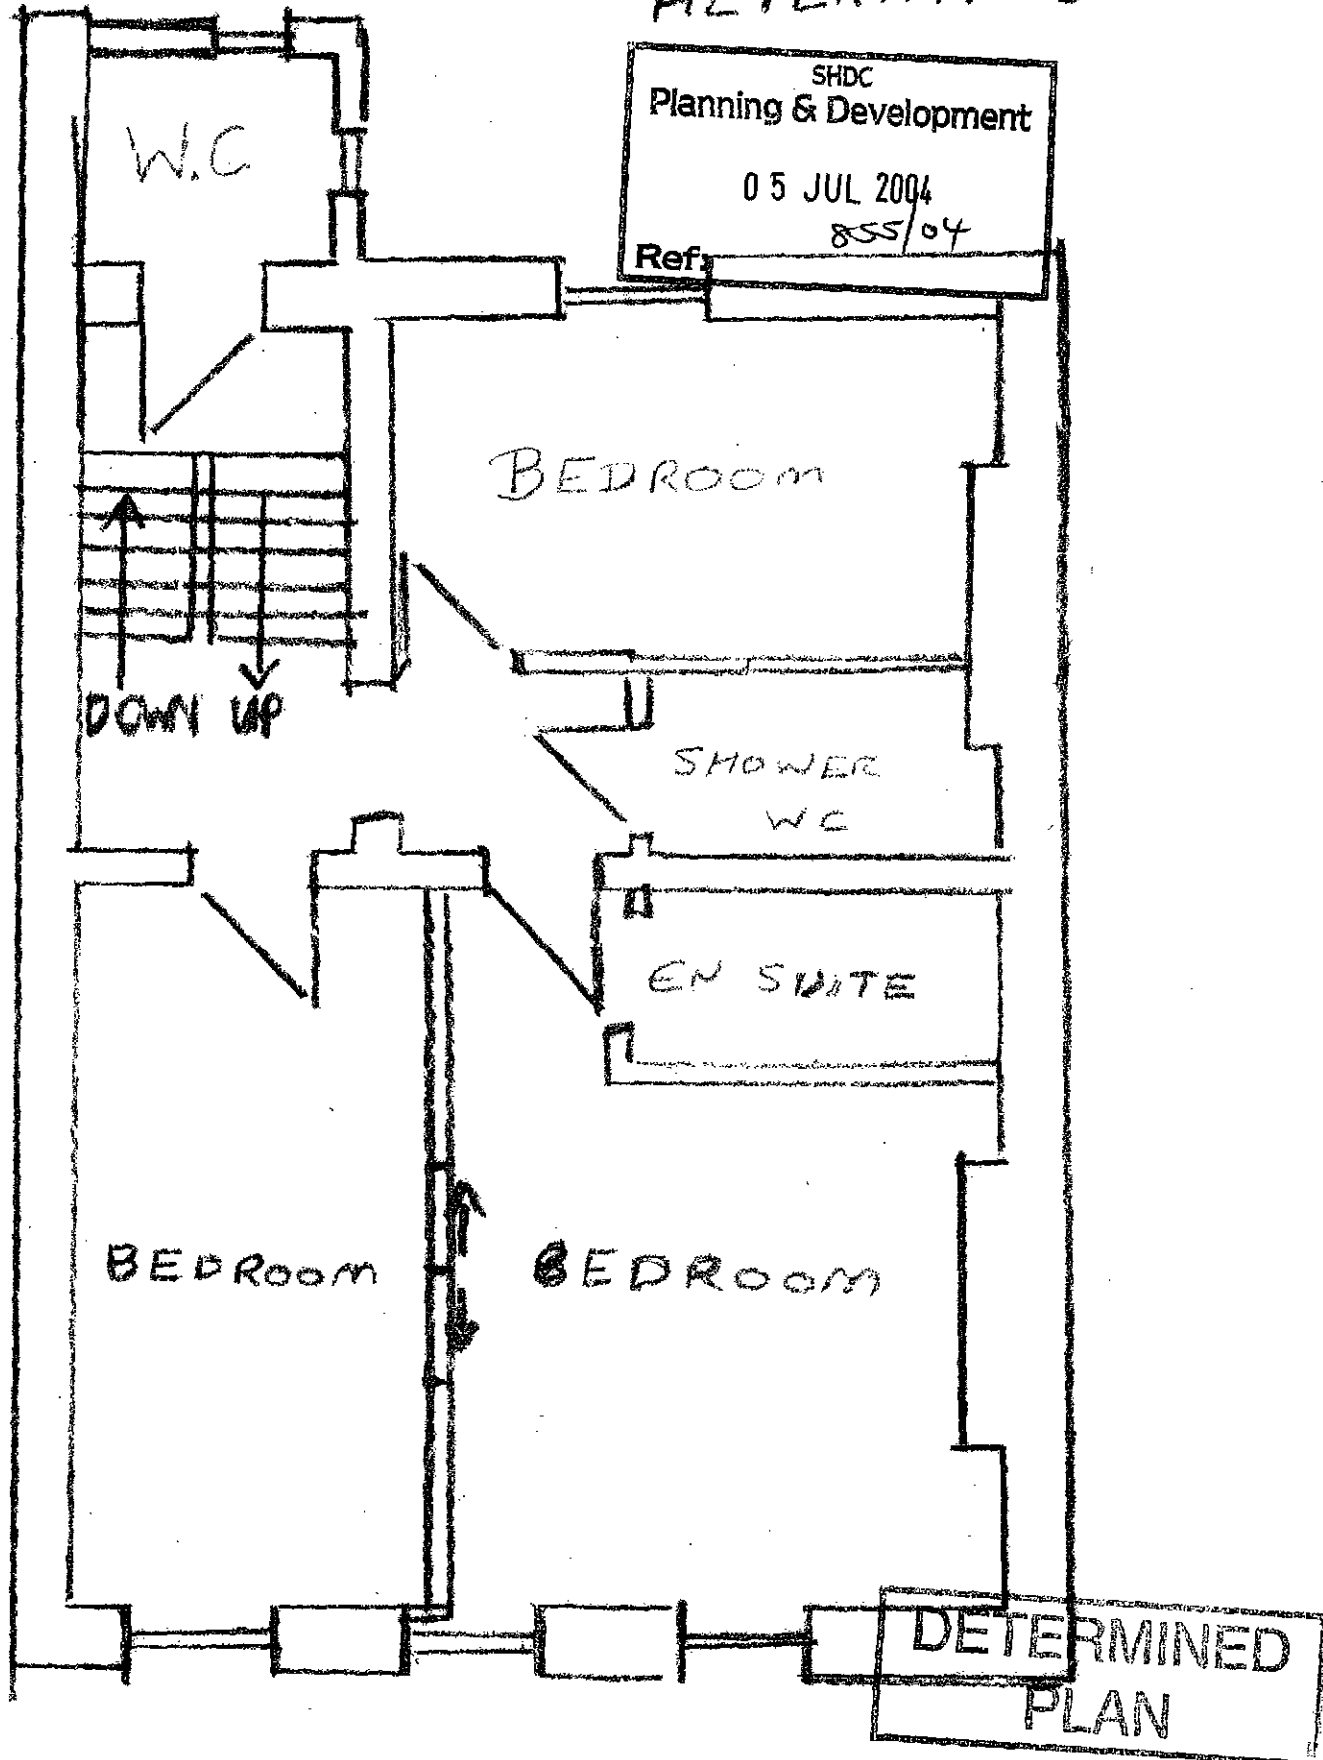


FIRST FLOOR PLAN

14, LONDON ROAD SPALDING
LINC'S

1:50

AFTER
ALTERATIONS

SHDC	
Planning & Development	
05 JUL 2004	
Ref:	855/04

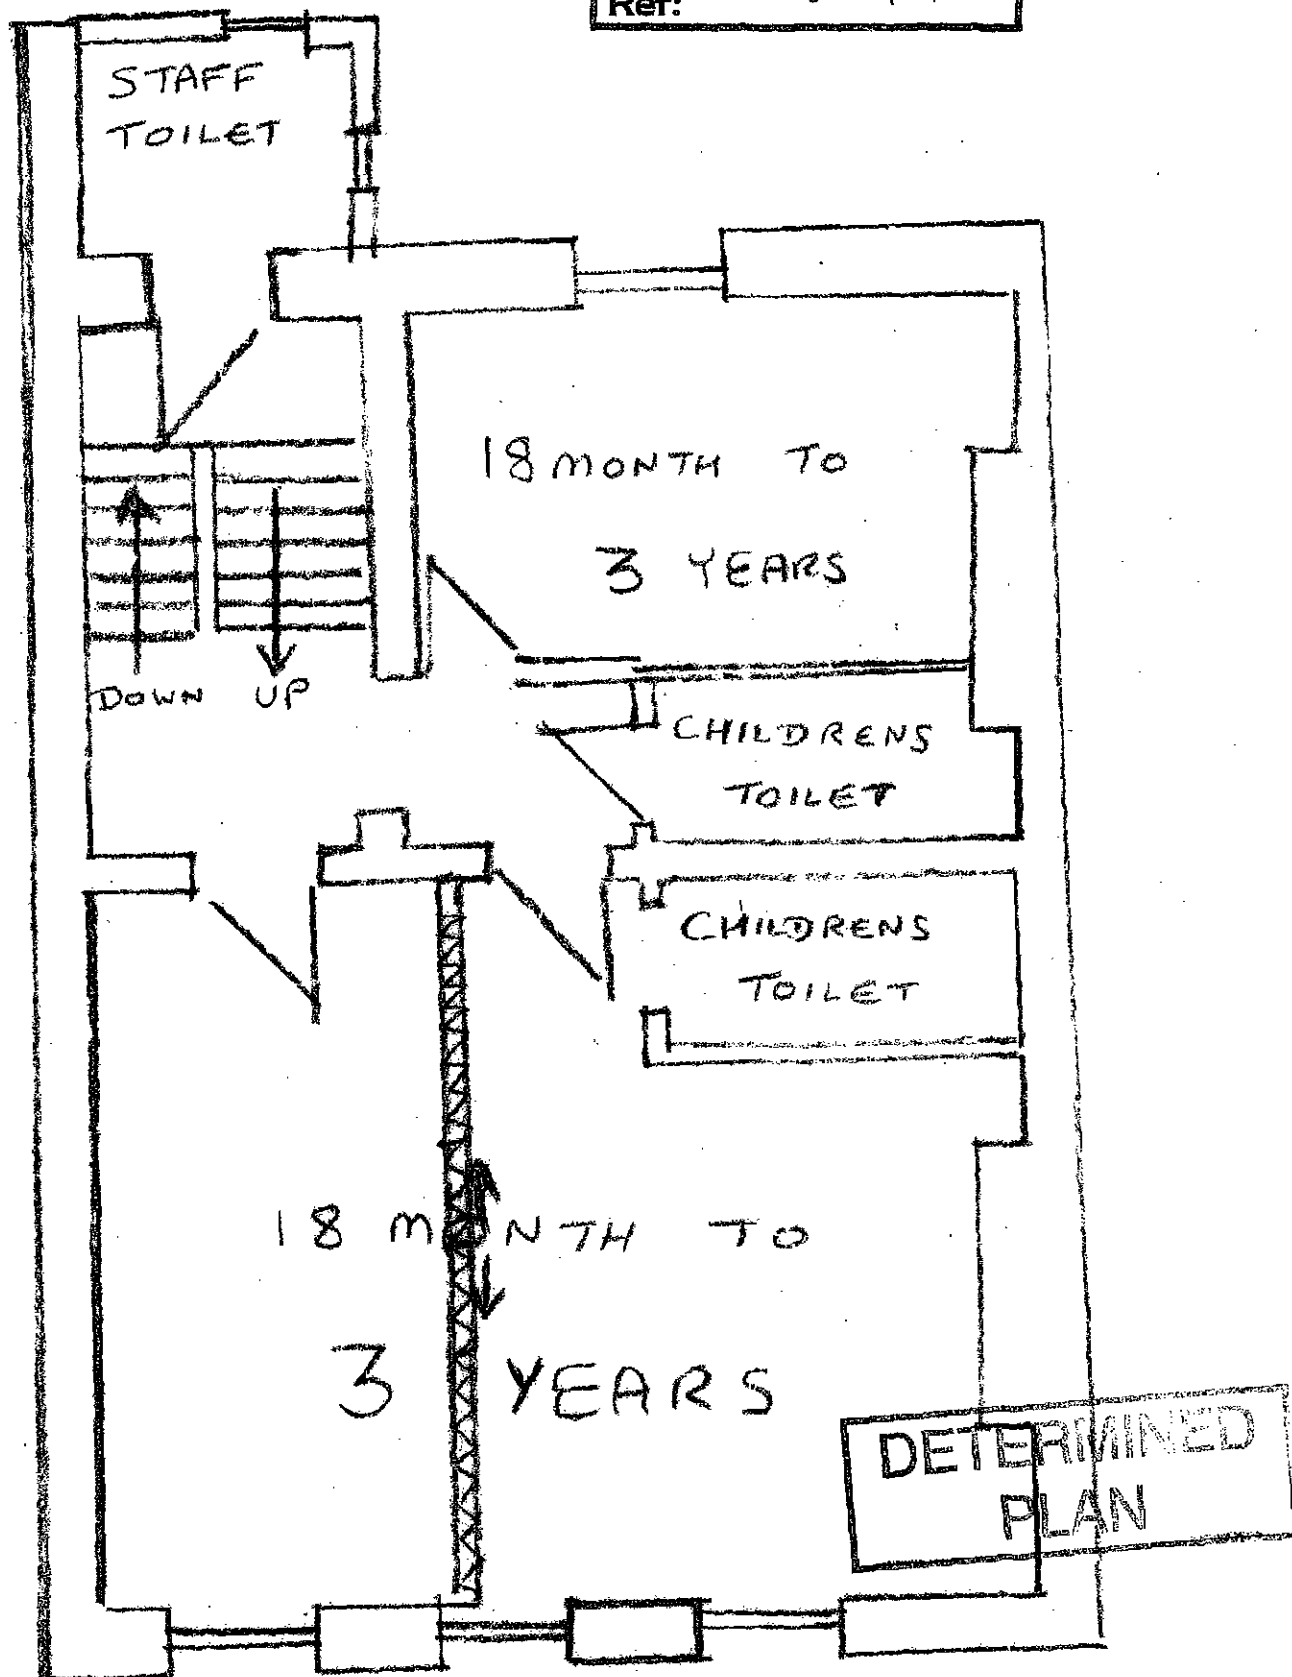

FIRST FLOOR PLAN
14, LONDON ROAD SPALDING Lincs

1650


BEFORE
ALTERATIONS

SHDC
Planning & Development

05 JUL 2004

Ref:

855/04

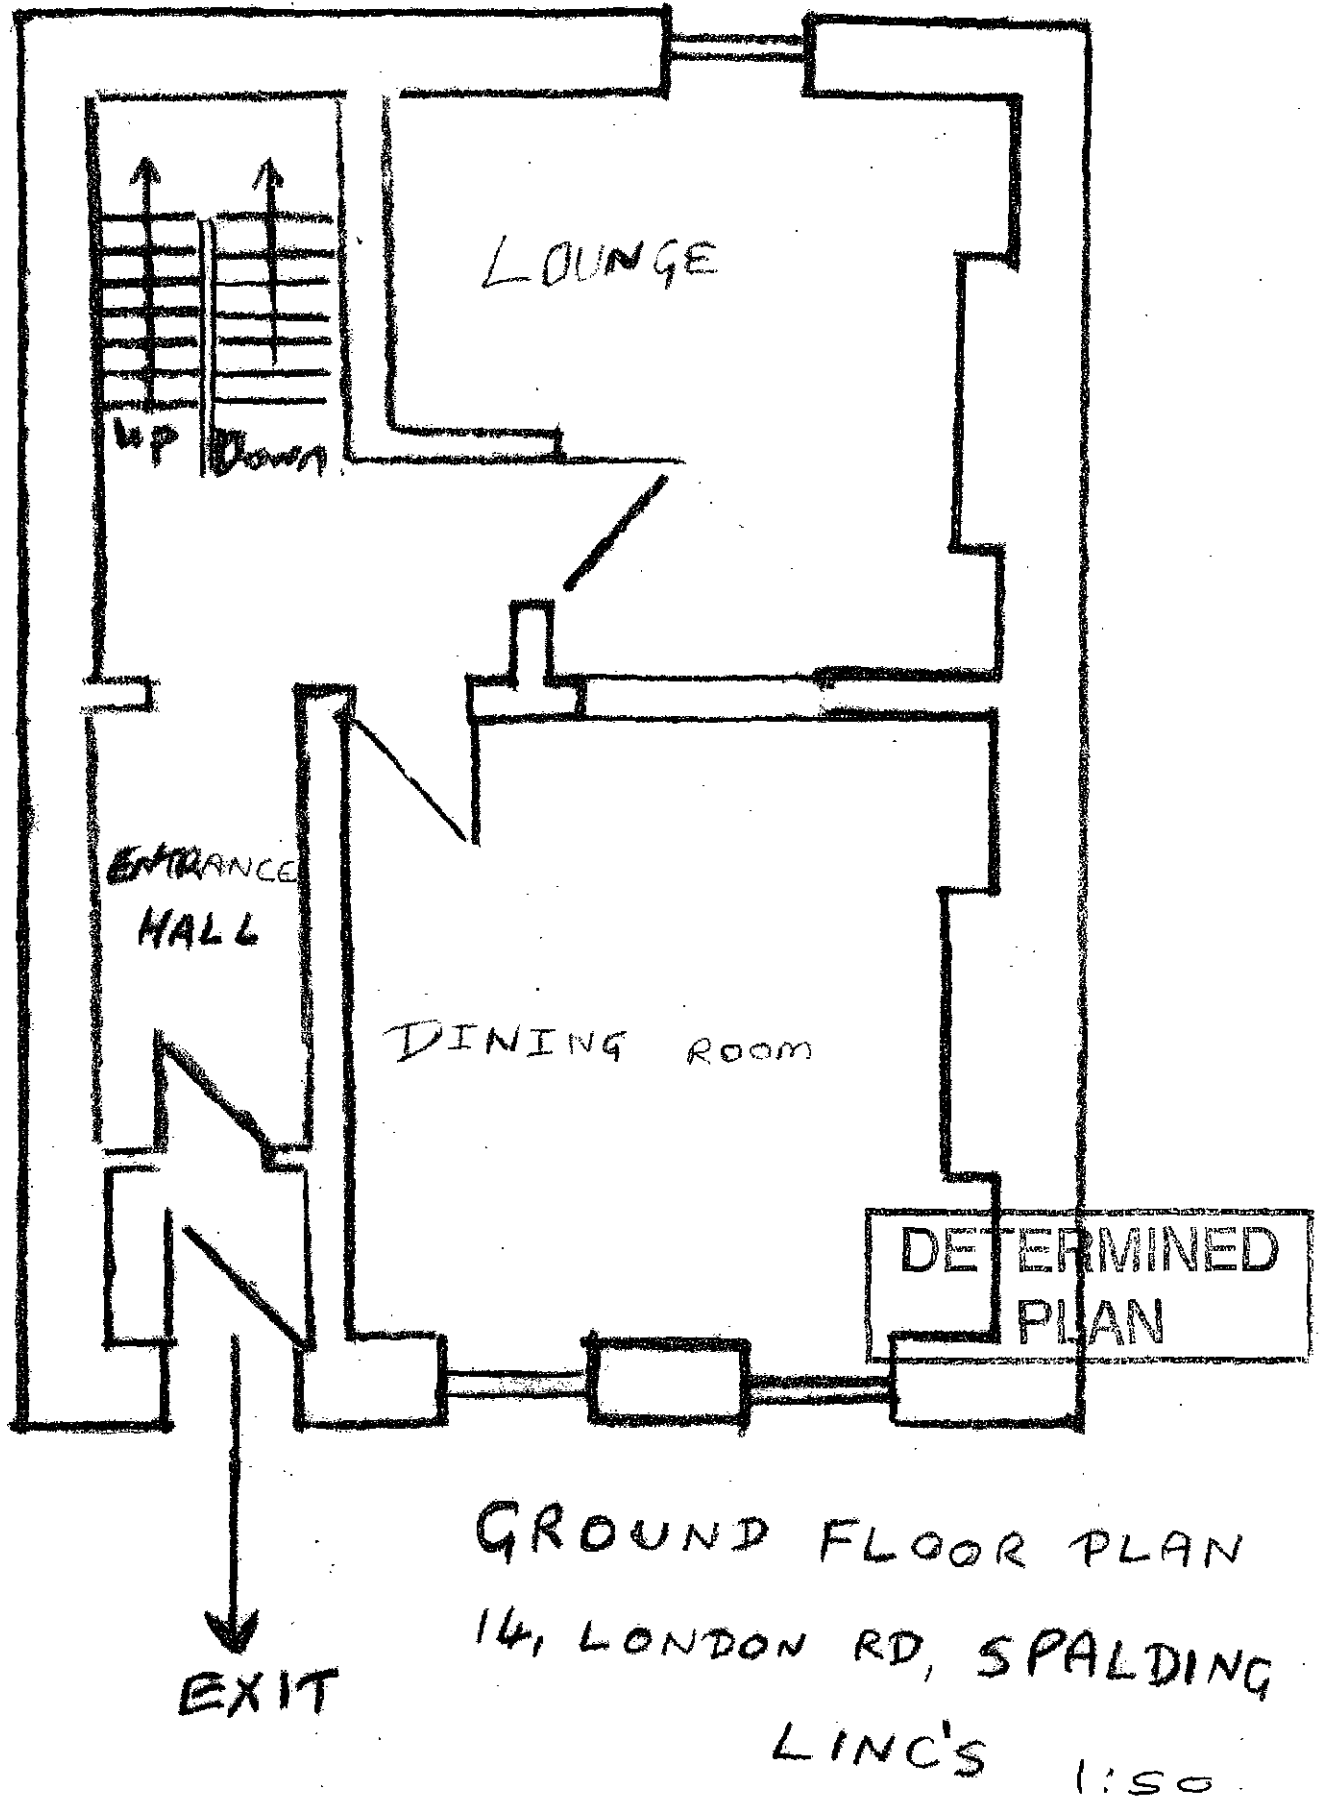

AFTER


ALTERATIONS

SHDC
Planning & Development

05 JUL 2004

Ref:

855/04

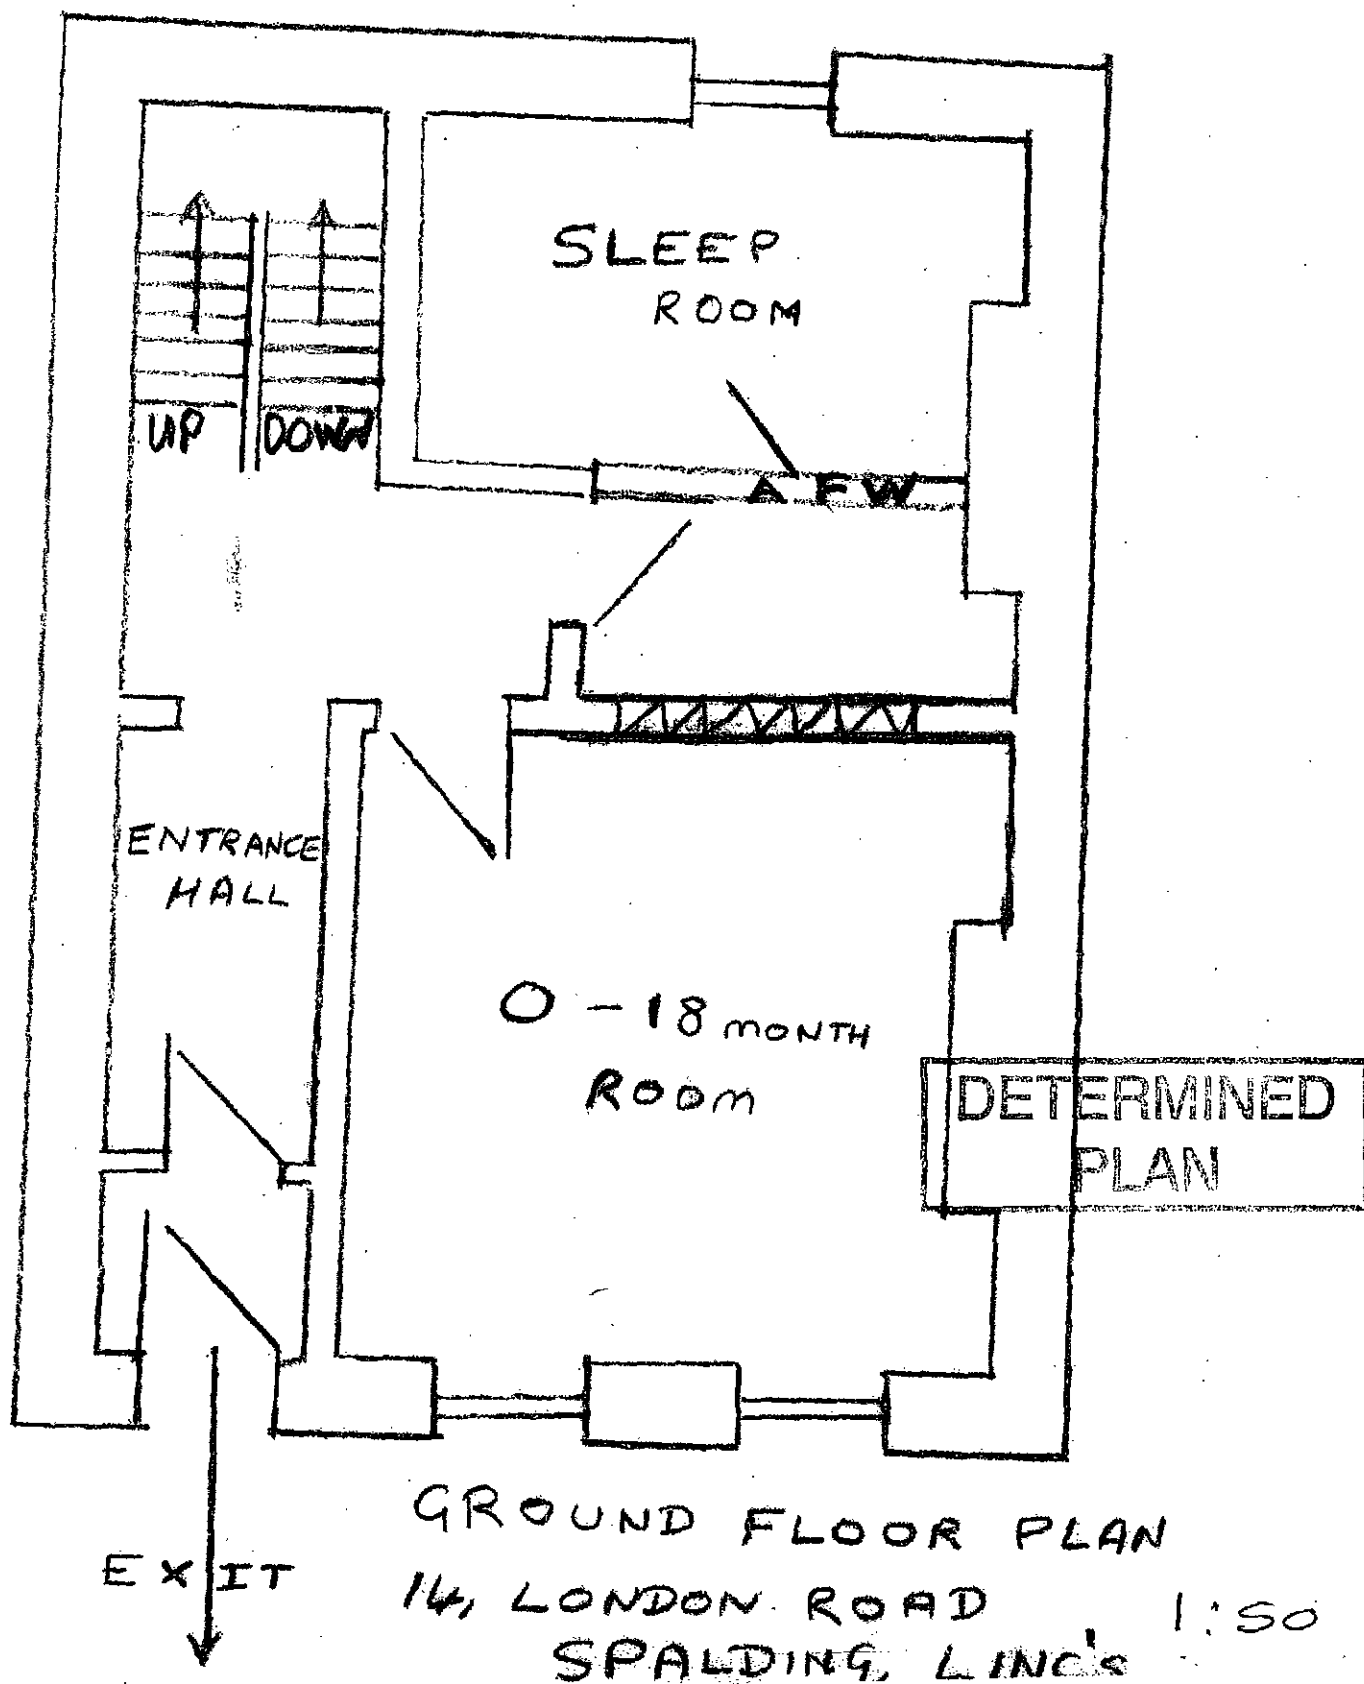


BEFORE ALTERATIONS

SHDC
Planning & Development

05 JUL 2004

Ref:

855/04

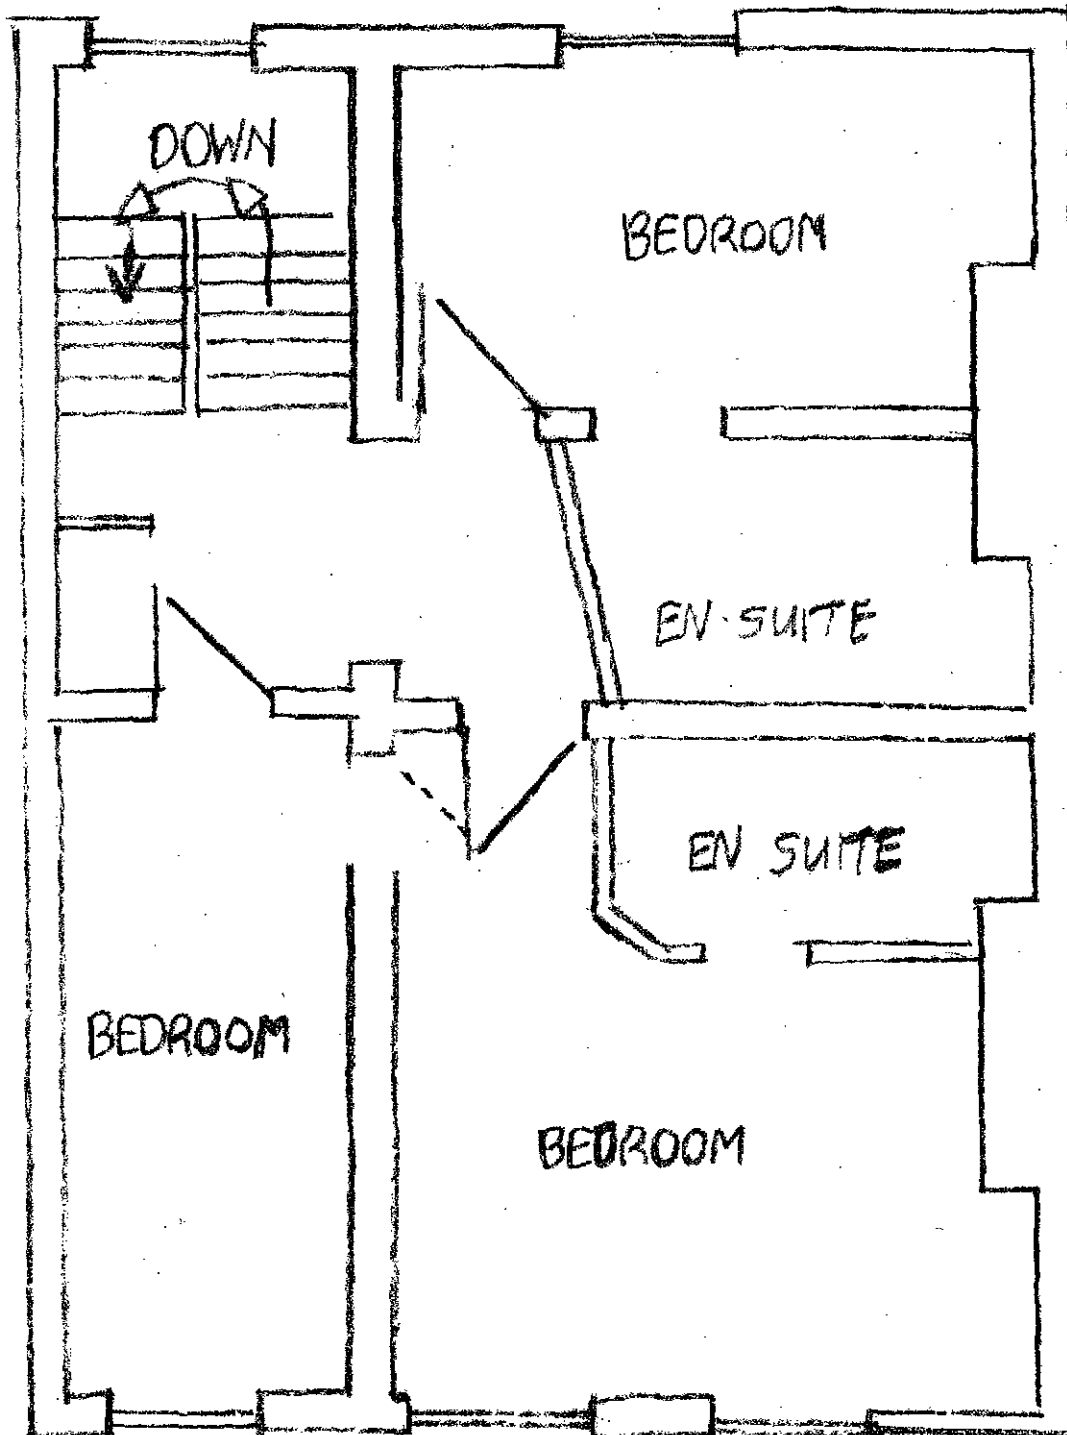

SECOND FLOOR PLAN

DETERMINED
PLAN


14, LONDON ROAD SPALDING

1:50

AFTER

ALTERATIONS

SHDC
Planning & Development
05 JUL 2004
Ref: 855/04

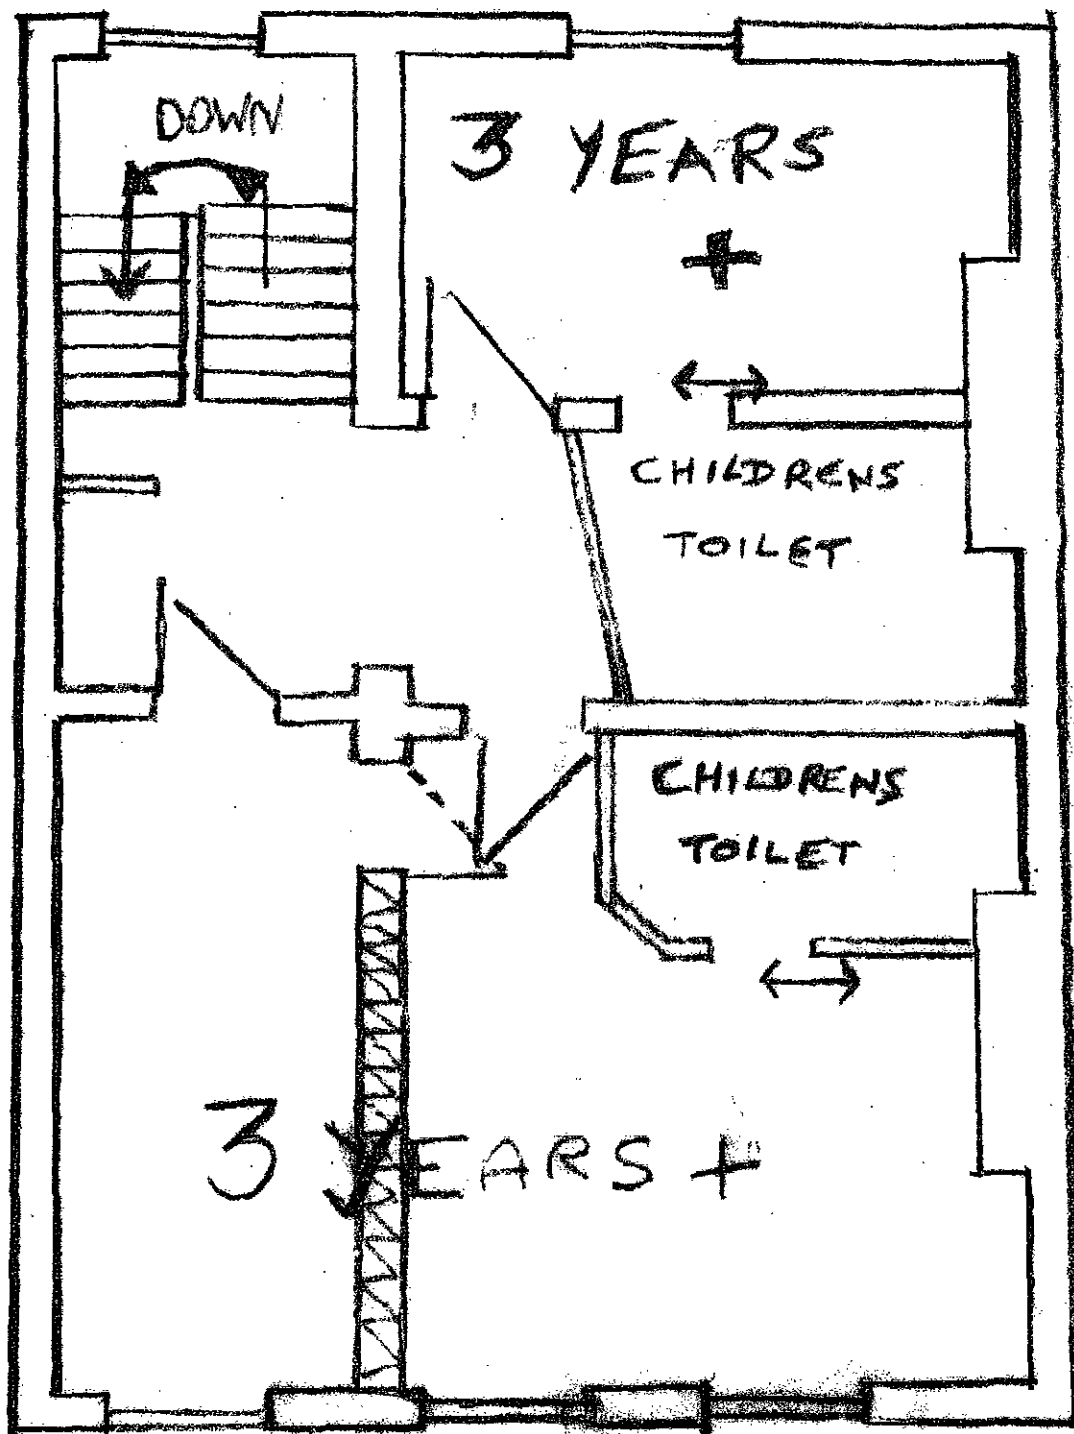

SECOND FLOOR PLAN

DETERMINED
PLAN

14, LONDON ROAD SPALDING Lincs 1:50

SHDC
Planning & Development
2-5 JUN 2004
Ref: 0855104

**DETERMINED
PLAN**



Council Offices, Priory Road, Spalding,
Lincolnshire PE11 2XE

This copy has been produced specifically for the map return
scheme purposes only. No further copies may be made.

SHDC
Planning & Development

05 JUL 2004

Ref:

Scale:
1:1250

This map is reproduced from Ordnance Survey material with permission of Ordnance Survey on l

