

Copyright of this drawing belongs to Focus Consultants Ltd and its subsidiary and associated companies and no part thereof may be reproduced or utilised in any way whatsoever without the prior written consent of Focus Consultants Ltd.


Figured dimensions shall be taken in preference to scaled dimensions and any discrepancies or errors are to be referred to the Designer. Contractors, sub-contractors and suppliers must verify all dimensions on site before commencing work or making any fabrication drawings.

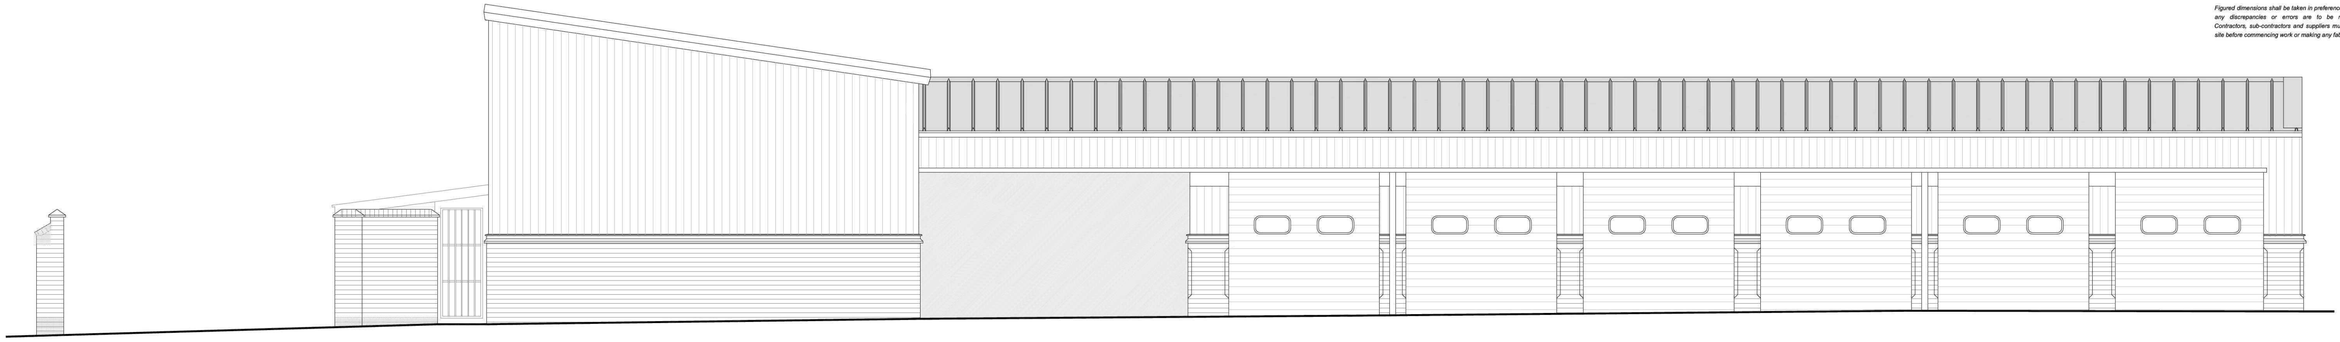

Elevation A

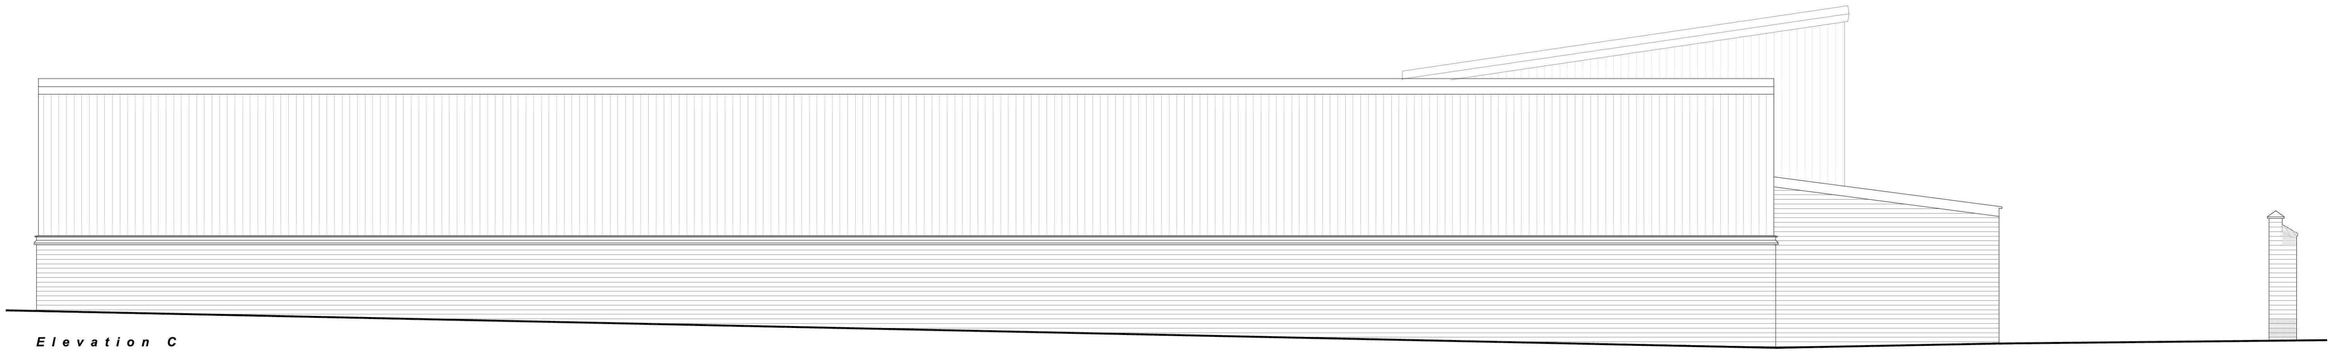


Elevation C

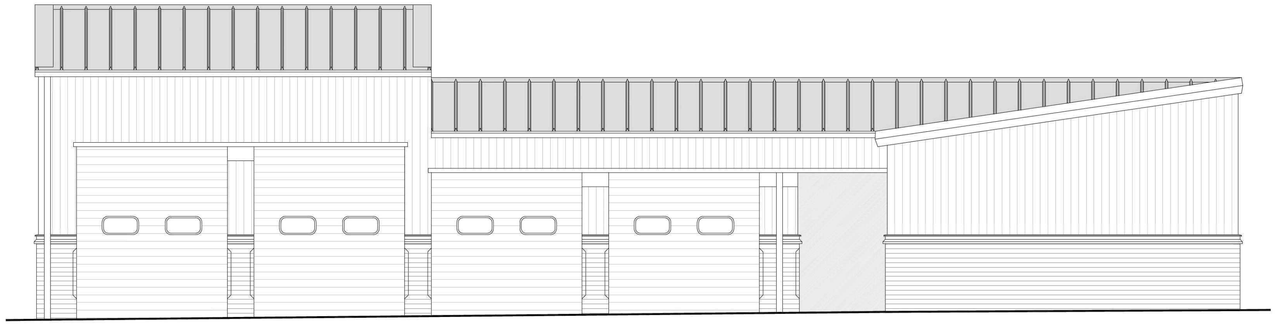

Elevation B



Elevation D

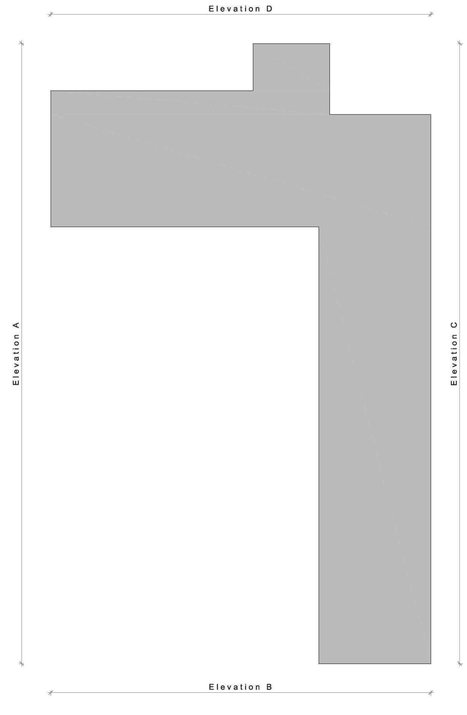

Drawing Issue Notes:

Rev	*Issue Date*	*Revision Notes:*
o		

Focus Consultants 2010 LLP
Focus House, Millennium Way West,
Phoenix Business Park,
Nottingham NG8 6AS
Telephone 0115 976 5050
Facsimilie 0115 979 5151
Website www.focus-consultants.co.uk
Email enquiry@focus-consultants.com

Project
Spalding Police Station

Client
Lincolnshire Police

Drawing Title
Existing Elevations (Vehical Garages)

Revision	***Date*** July 2011
Drawing No. NMP2-040-P05	***Scale*** 1:50@A1
	Drawn SR

Preliminary		For Approval	
Planning Issue		Building Reg. Issue	
Tender Issue		Construction Issue	
As Built			

© copyright