


HEALTH & SAFETY.
The Employer/Client shall ensure that the selected contractor is conversant with and adopts all measures necessary to achieve compliance with Health & Safety legislation for Building Sites and Work Places.
The Employer /Client is advised that should the works need to comply with the Construction Design and Management Regulations an Independent Planning Supervisor will be required.

SCOPE OF THE WORKS.
The works shall comprise of all that is shown on the drawing and details. Work that may not be specifically shown but may be necessary in order for the contractor to carry out the works shall be deemed to be included.

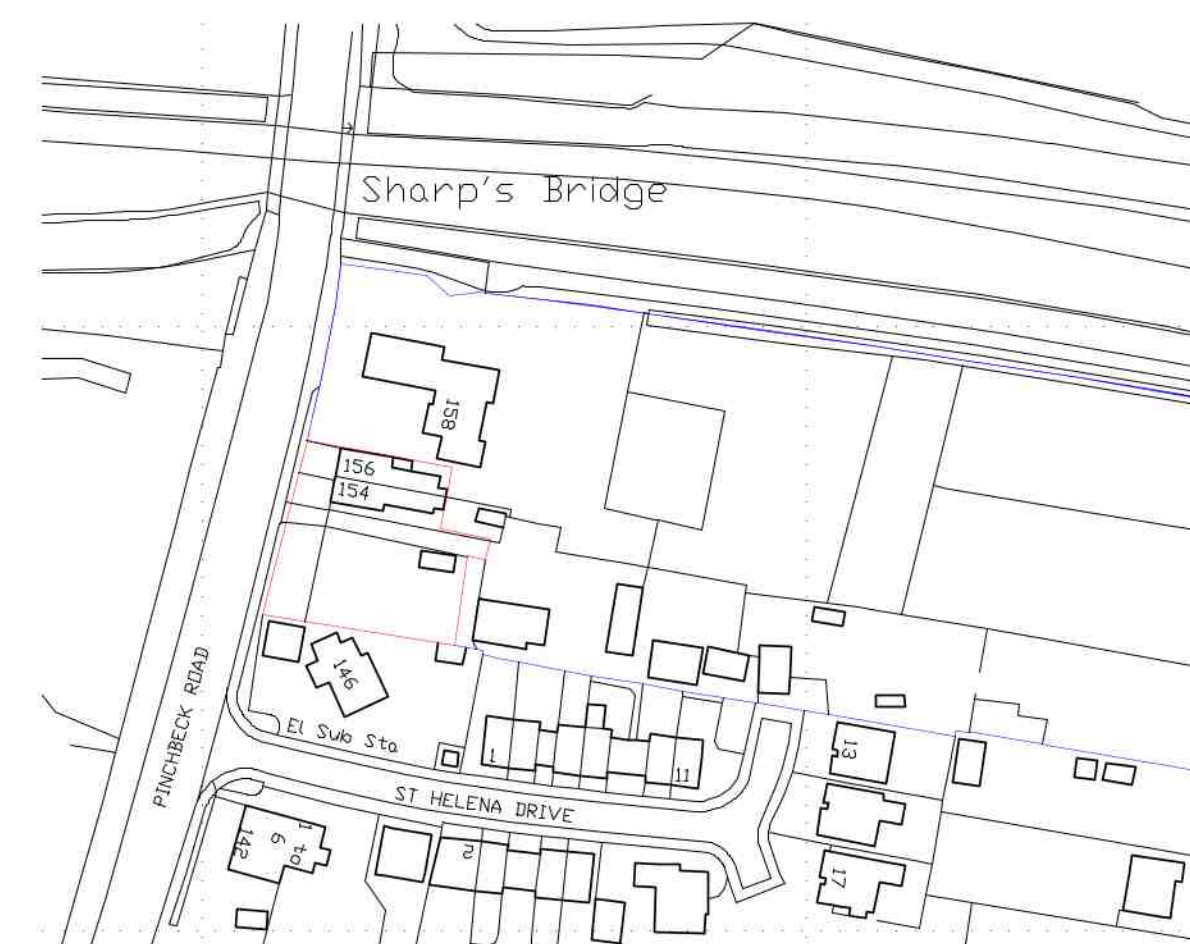

LOCATION PLAN 1:1250



**COOPER
ARCHITECTURAL
DESIGN**

90 WINSOVER ROAD
SPALDING, LINC'S PE11 1HA
Tel: 01775 711174
Mobile: 07808 125 778
E-MAIL: c.a.d@btconnect.com

Project.
PROPOSED 3 BEDROOM HOUSE
Adj. 158 PINCHBECK ROAD
SPALDING
LINCS
PE11 1QN

BLOCK & LOCATION PLANS

Scale 1:200 1:1250 @A1	Drawing No. 2305-01-
Date, AUG '23	Drawn, JC