
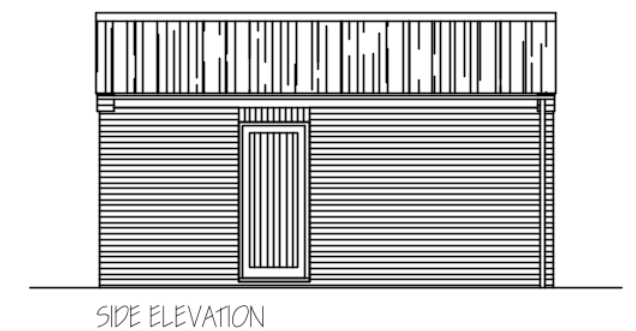
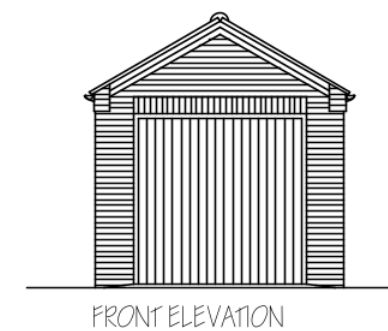
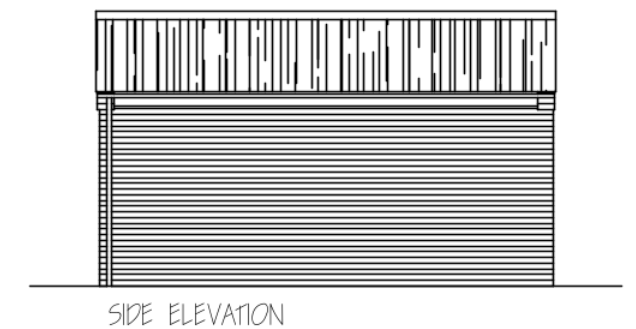
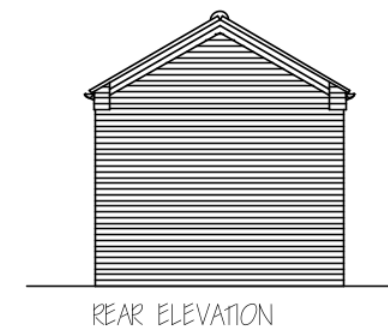
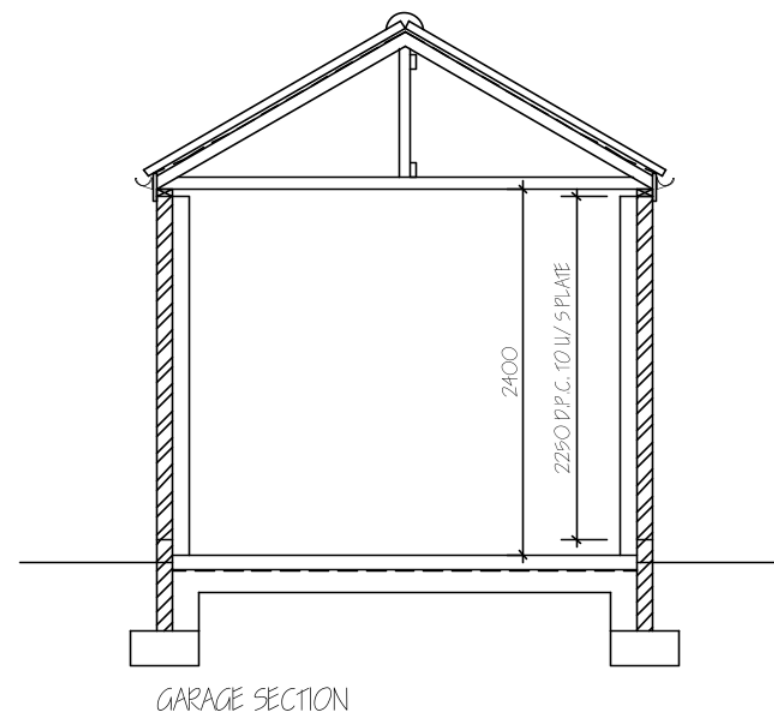


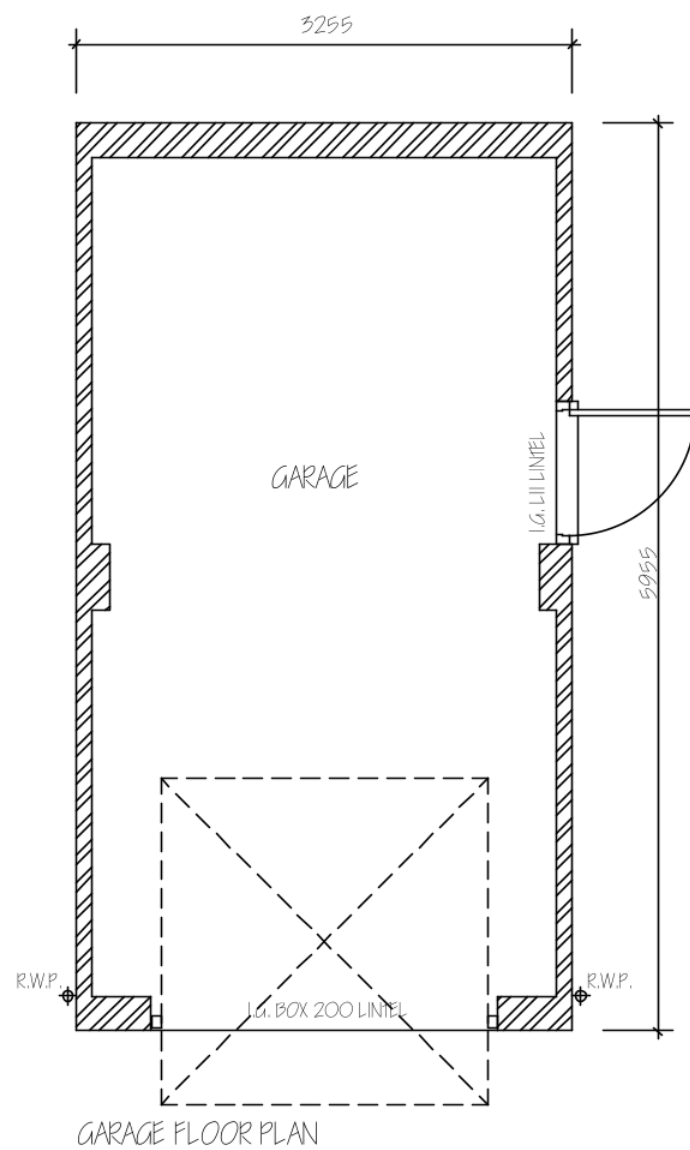

MR & MRS P TURNER
 ADJ. 154 PINCHBECK ROAD
 SPALDING
 Lincs
 PE11 1QN

SCALE 1:50 1:100

DWG No. 2305-03