


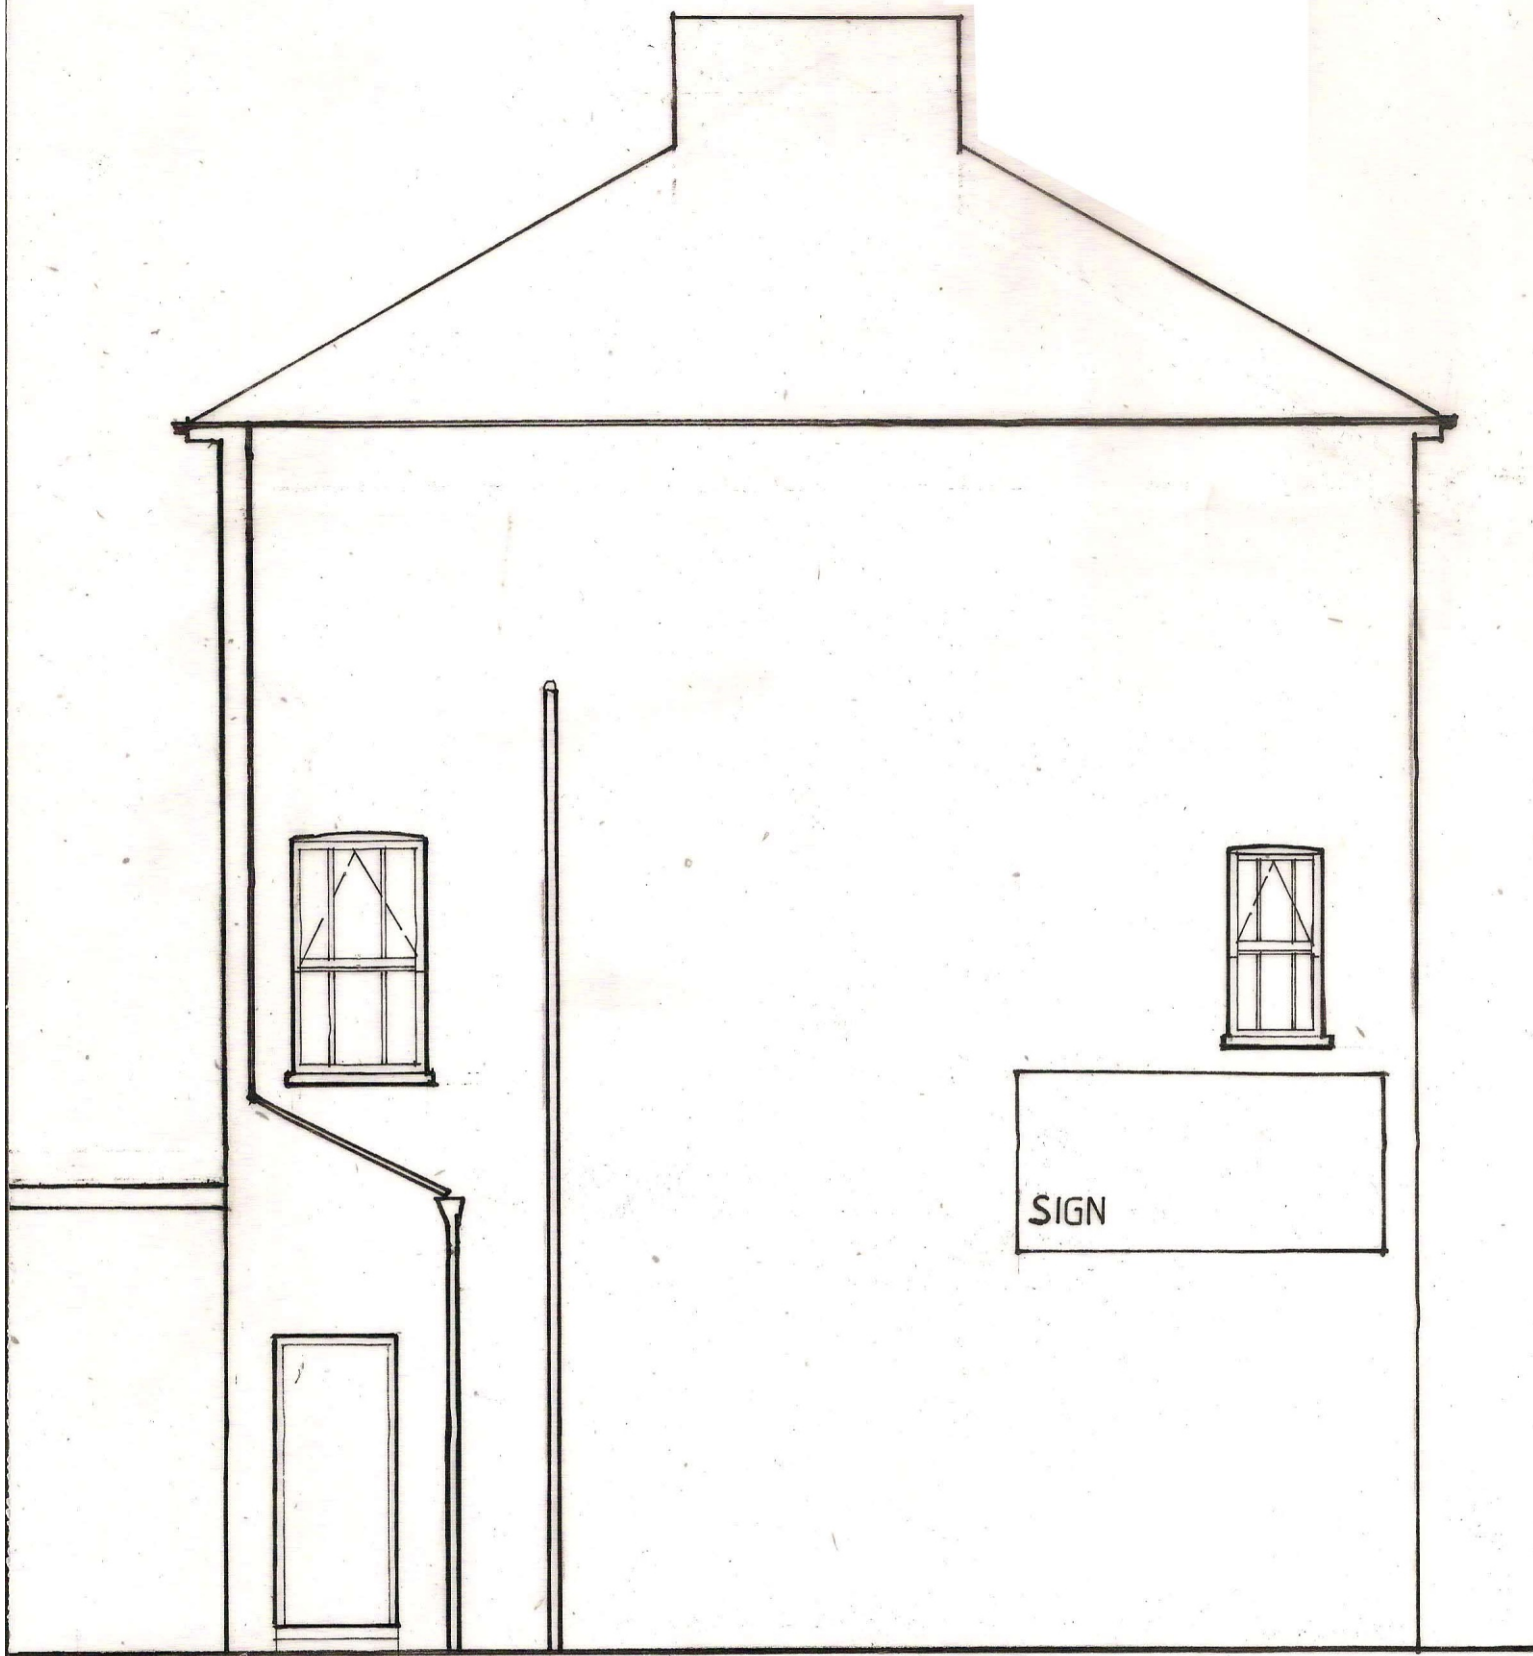

END ELEVATION 1:50

20 WINSOVER ROAD - SPALDING

**rdc**  
Robert Doughty  
Consultancy

32 High Street, Helpingham  
Sleaford, Lincolnshire NG34 0RA  
Tel: 01529 421646  
Fax: 01529 421358  
Email: admin@rdc-landplan.co.uk  
Web: www.rdc-landplan.co.uk

Client: Lincolnshire Co-Operative Ltd

Project: 20 Winsover Road, Spalding

Drawing title: End Elevation

|                    |                     |                    |             |
|--------------------|---------------------|--------------------|-------------|
| Job No.<br>958/2   | Drawing No.<br>EE01 | Rev.               | Drawn<br>JR |
| Scale<br>1:50 @ A4 |                     | Date<br>06/10/2014 | Checked     |

DO NOT SCALE from this drawing. All measurements should be checked against on site conditions and any discrepancies should be brought to the attention of the Robert Doughty Consultancy.