


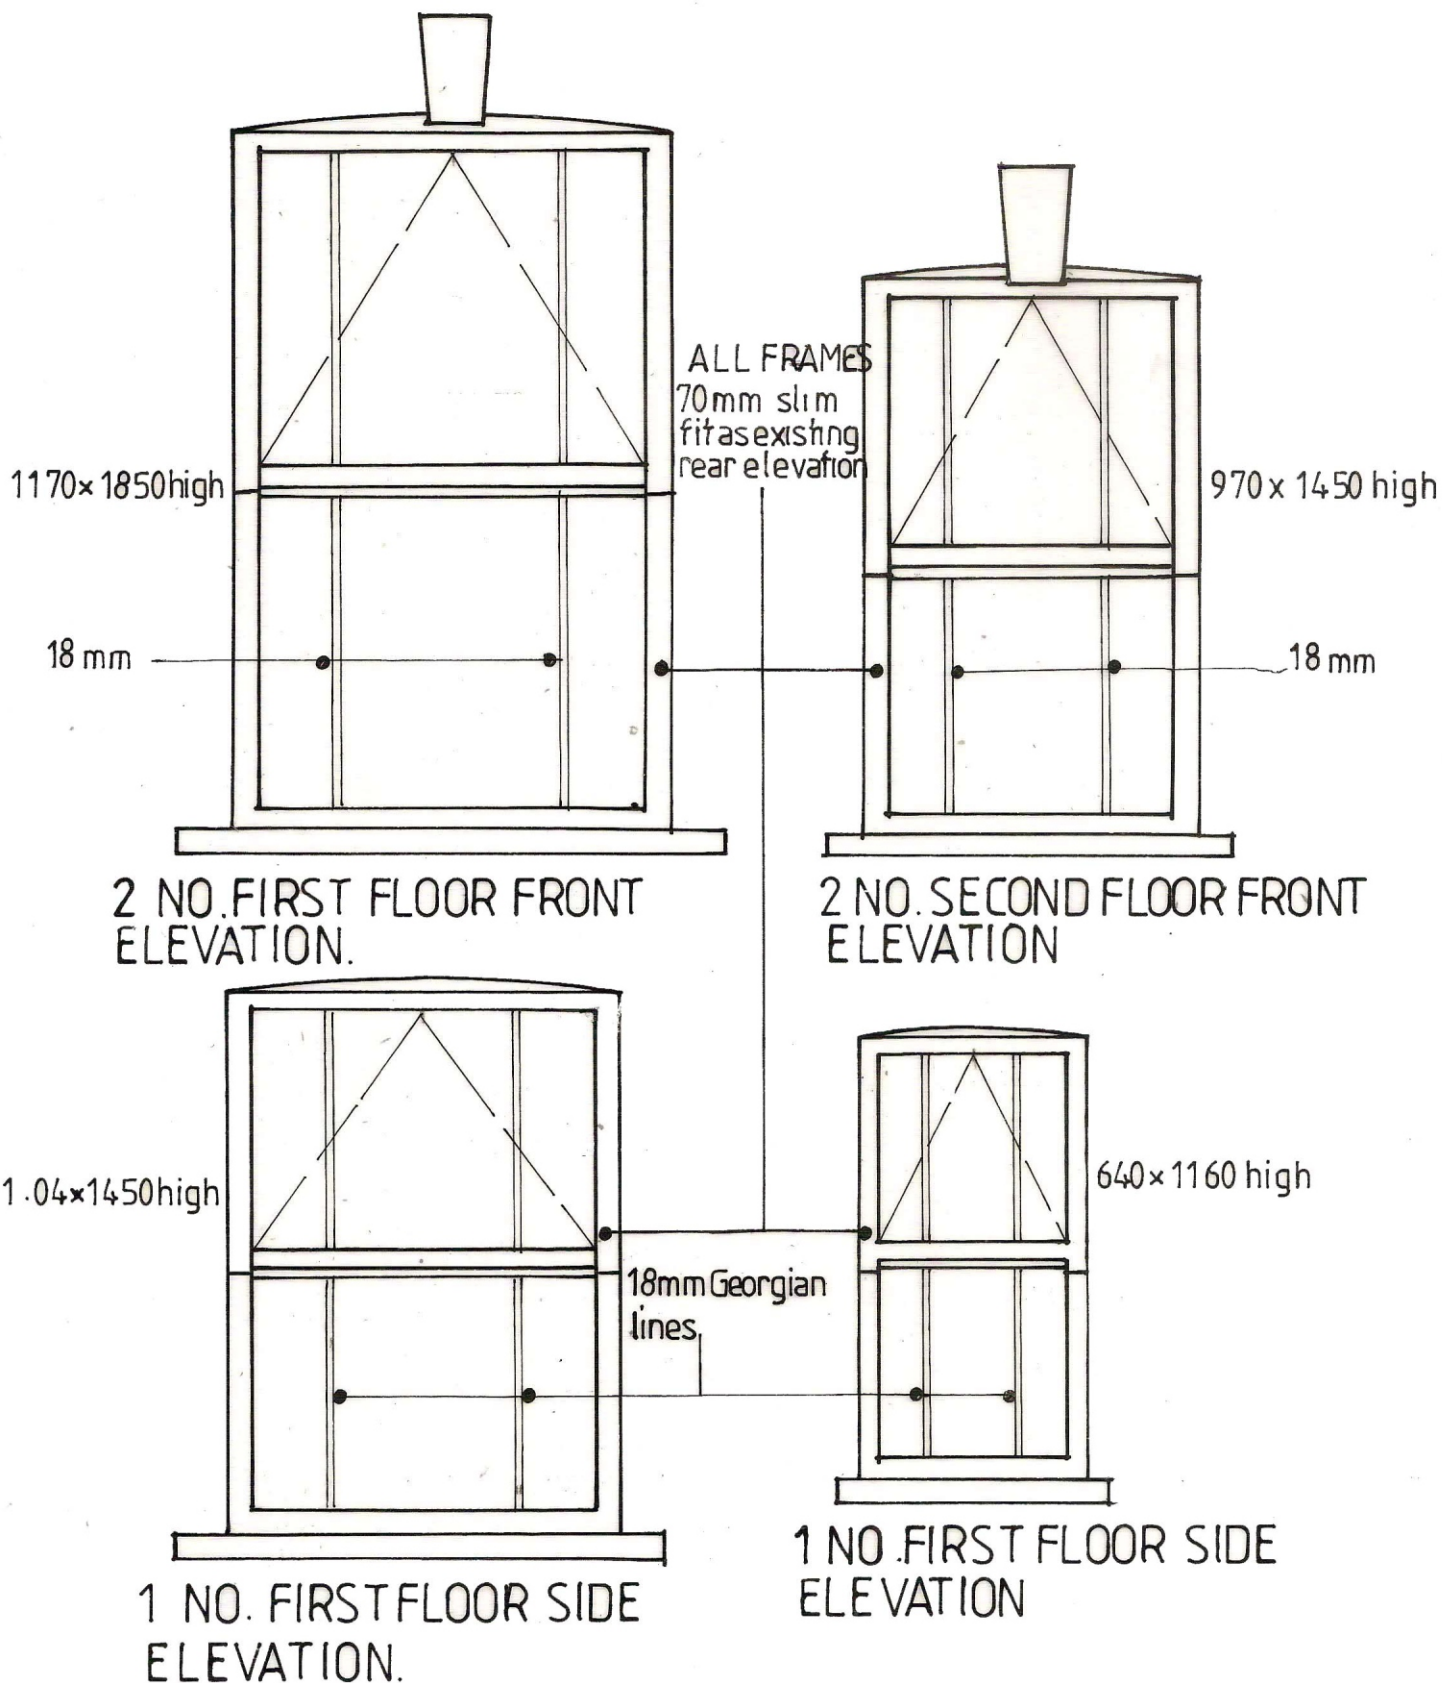

rdc
Robert Doughty
Consultancy

32 High Street, Helpington
Sleaford, Lincolnshire NG34 0RA
Tel: 01529 421646
Fax: 01529 421358
Email: admin@rdc-landplan.co.uk
Web: www.rdc-landplan.co.uk

Client: Lincolnshire Co-Operative Ltd

Project: 20 Winsover Road, Spalding

Drawing title: Proposed UPVC windows

Job No. 958/2	Drawing No. PW01	Rev.	Drawn JR
------------------	---------------------	------	-------------

Scale 1:20 @ A4	Date 06/10/2014	Checked
--------------------	--------------------	---------

DO NOT SCALE from this drawing. All measurements should be checked against on site conditions and any discrepancies should be brought to the attention of the Robert Doughty Consultancy.