
NEIL DOWLMAN
Architecture

Planning & Development
29 OCT 2009
Ref: 0858-09

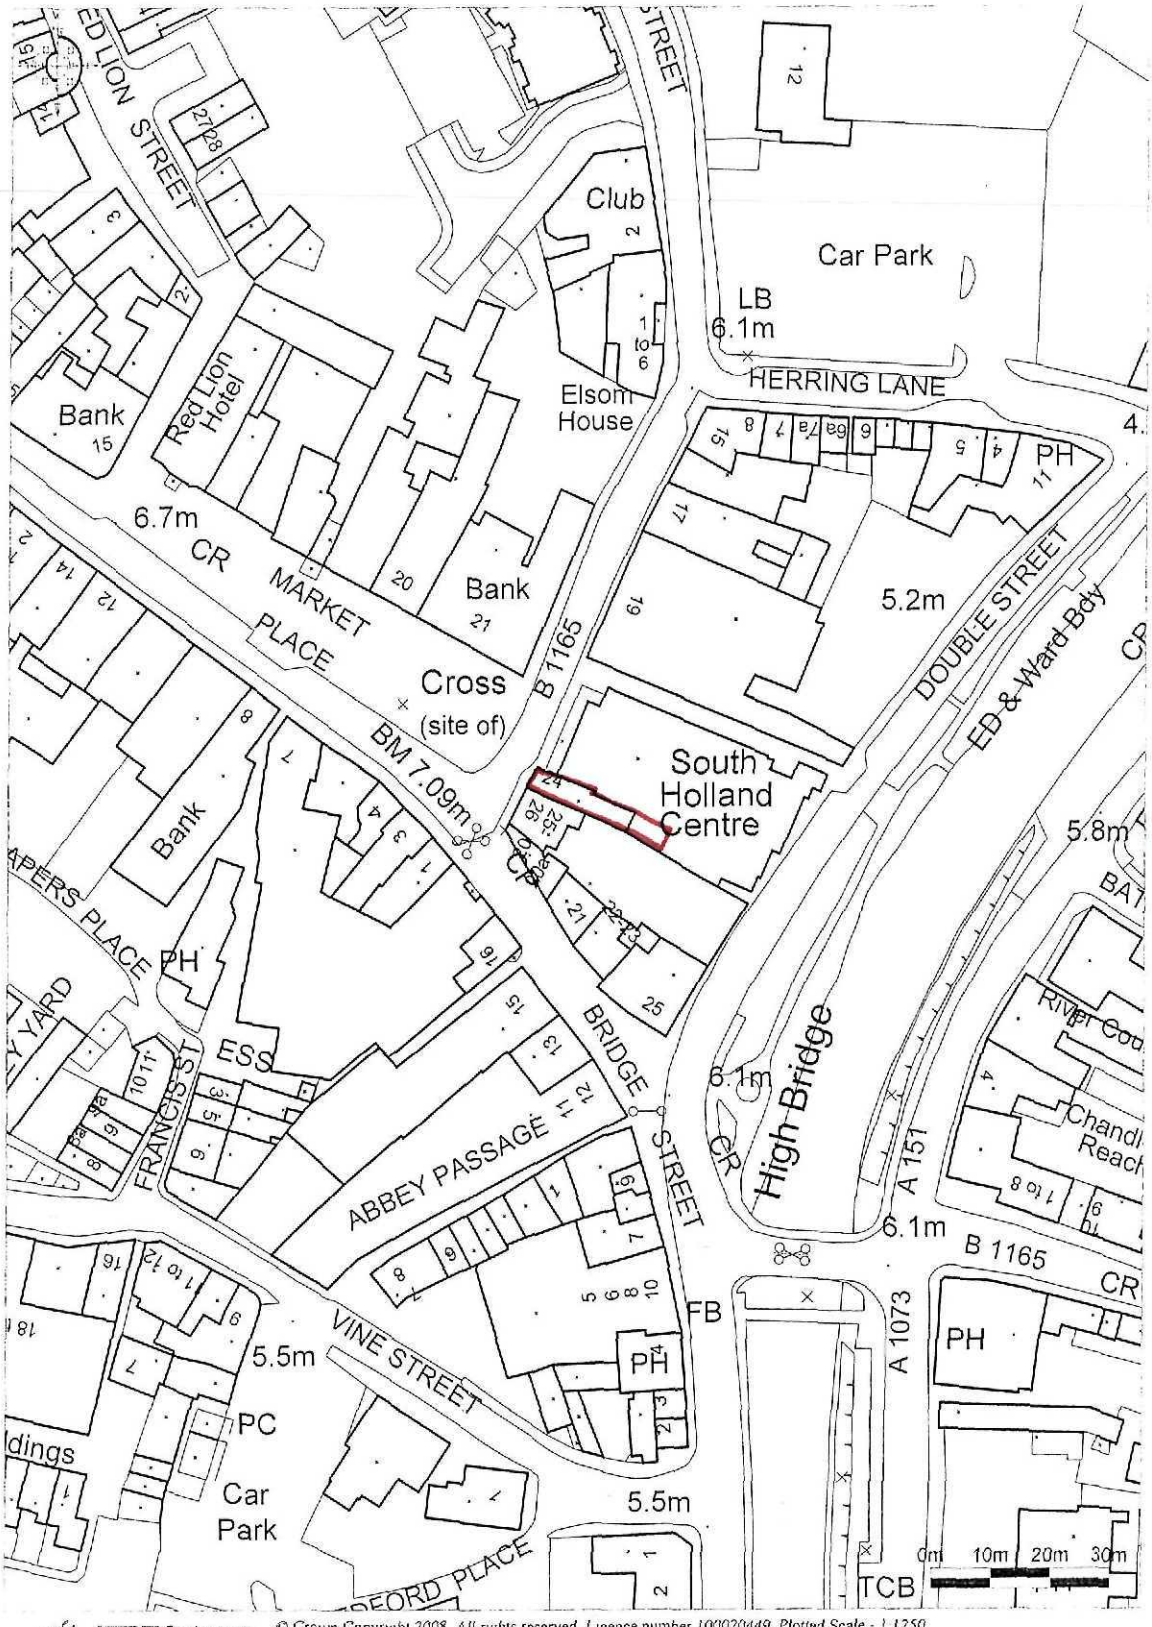

Ordinance Survey © Crown Copyright 2008. All rights reserved. Licence number 100020449. Plotted Scale - 1:1250

NEIL DOWLMAN ARCHITECTURE LTD LICENCE NO. 100040661