


Spalding Location Plan

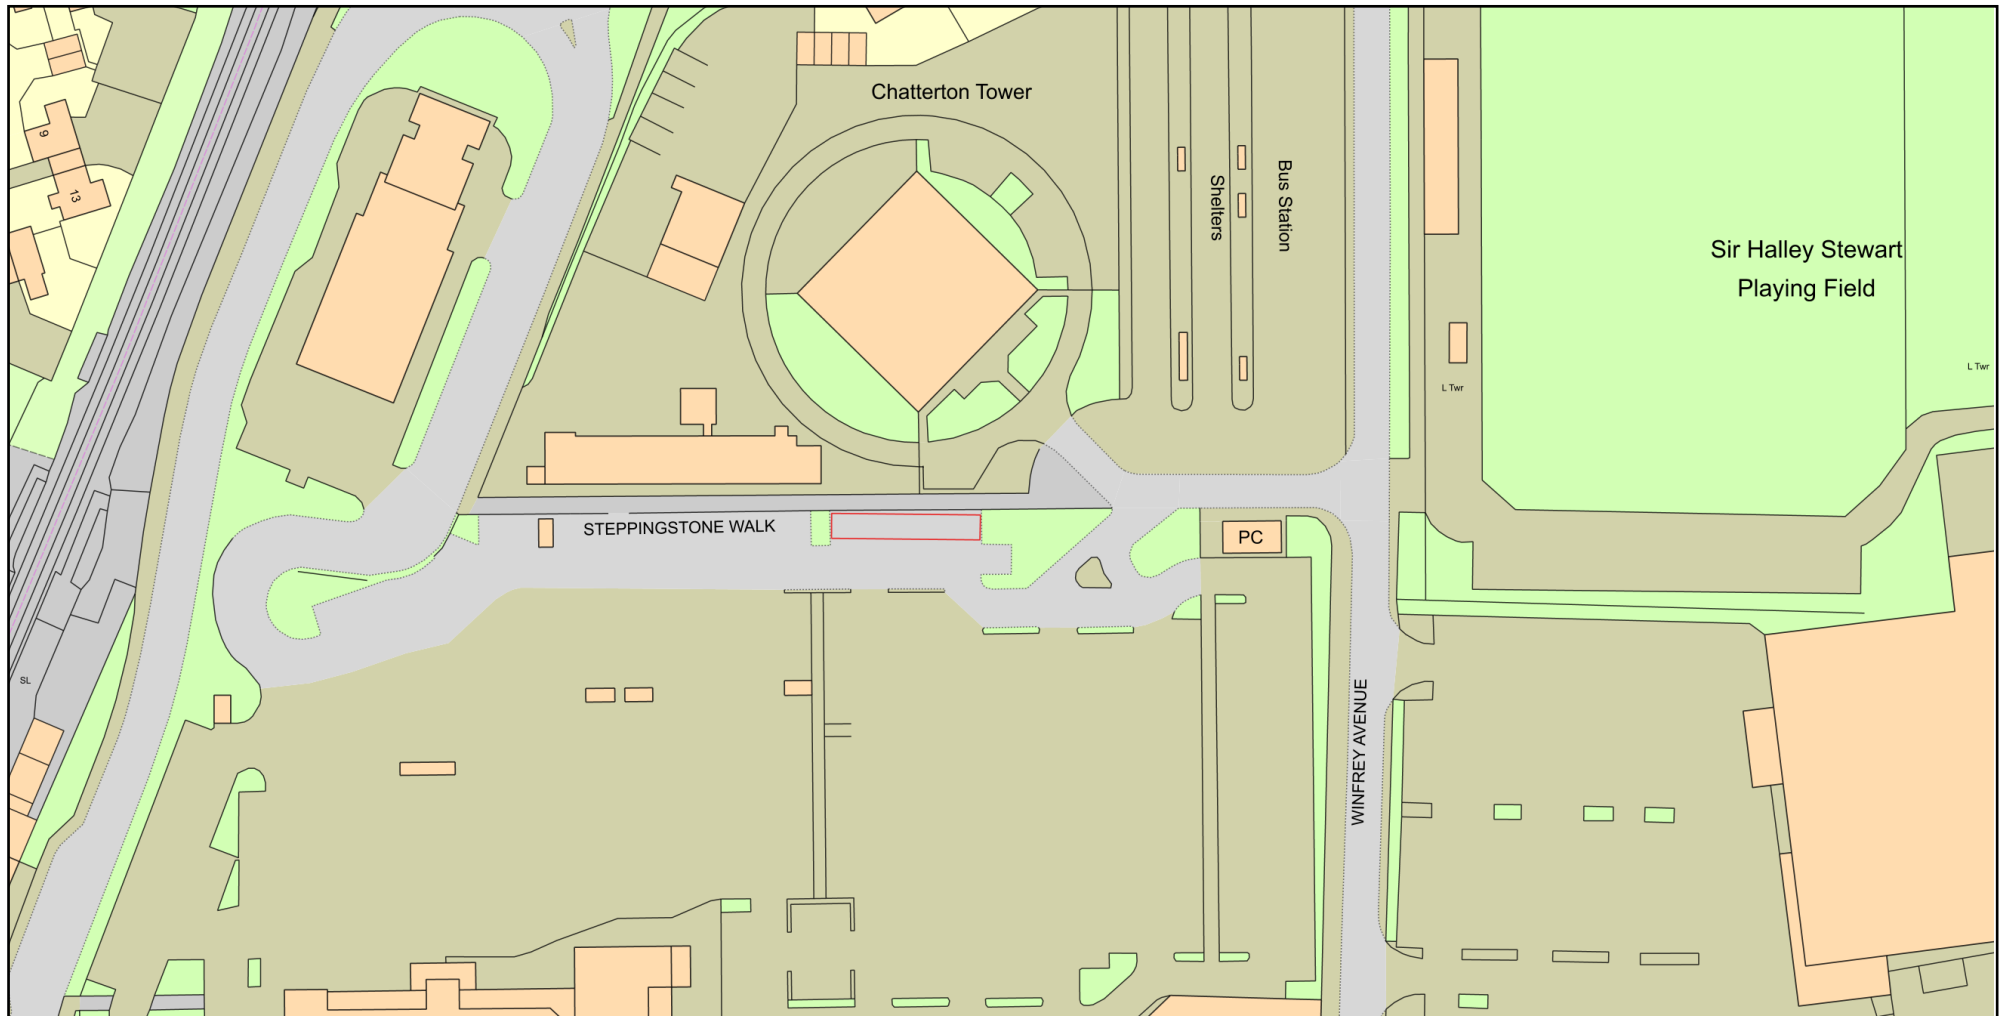

0 50
Metres



Plan Produced for: We Buy Any Car Ltd
Date Produced: 26 Sep 2023
Plan Reference Number: TQRQM23269104841906
Scale: 1:1250 @ A4

© Crown copyright and database rights 2023 OS 100042766