
Check all dimensions before fabrication

Revision	Drawn	Chk'd	Date

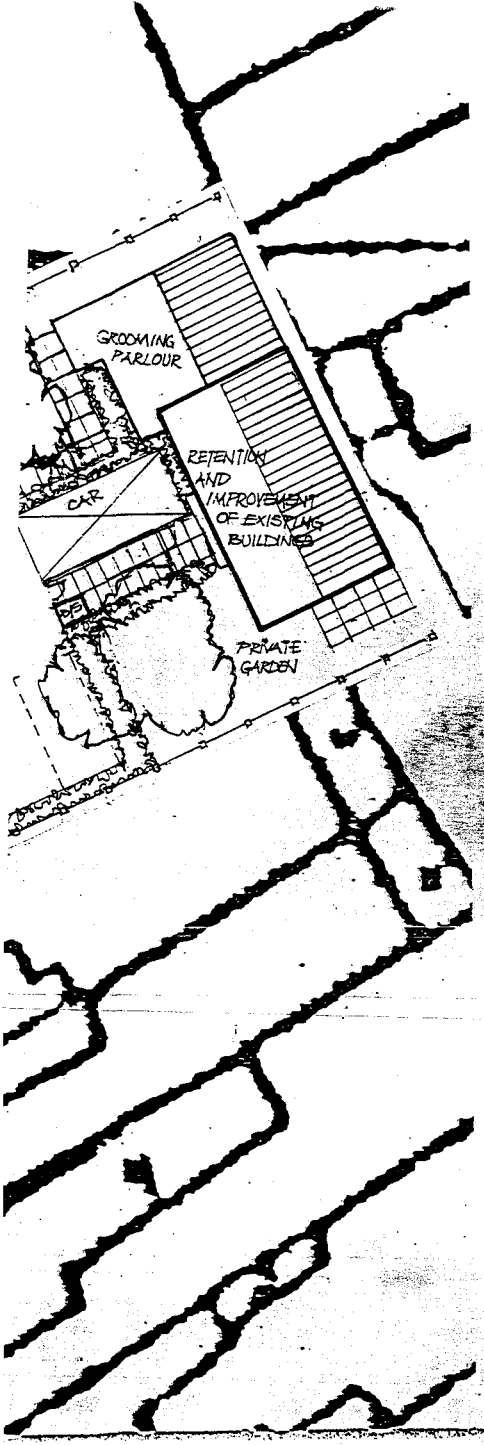



Location plan

RECEIVED
27 SEP 1995

ATP GROUP
Ilford Essex 081 514 3030
Billericay Essex 0277 658662

Contract

49 St THOMAS RD SPALDINC

Title

PROPOSED SITE LAYOUT

Scale	Date	Drawn	Checke
1:200			

Drawing No.

9353 / 07