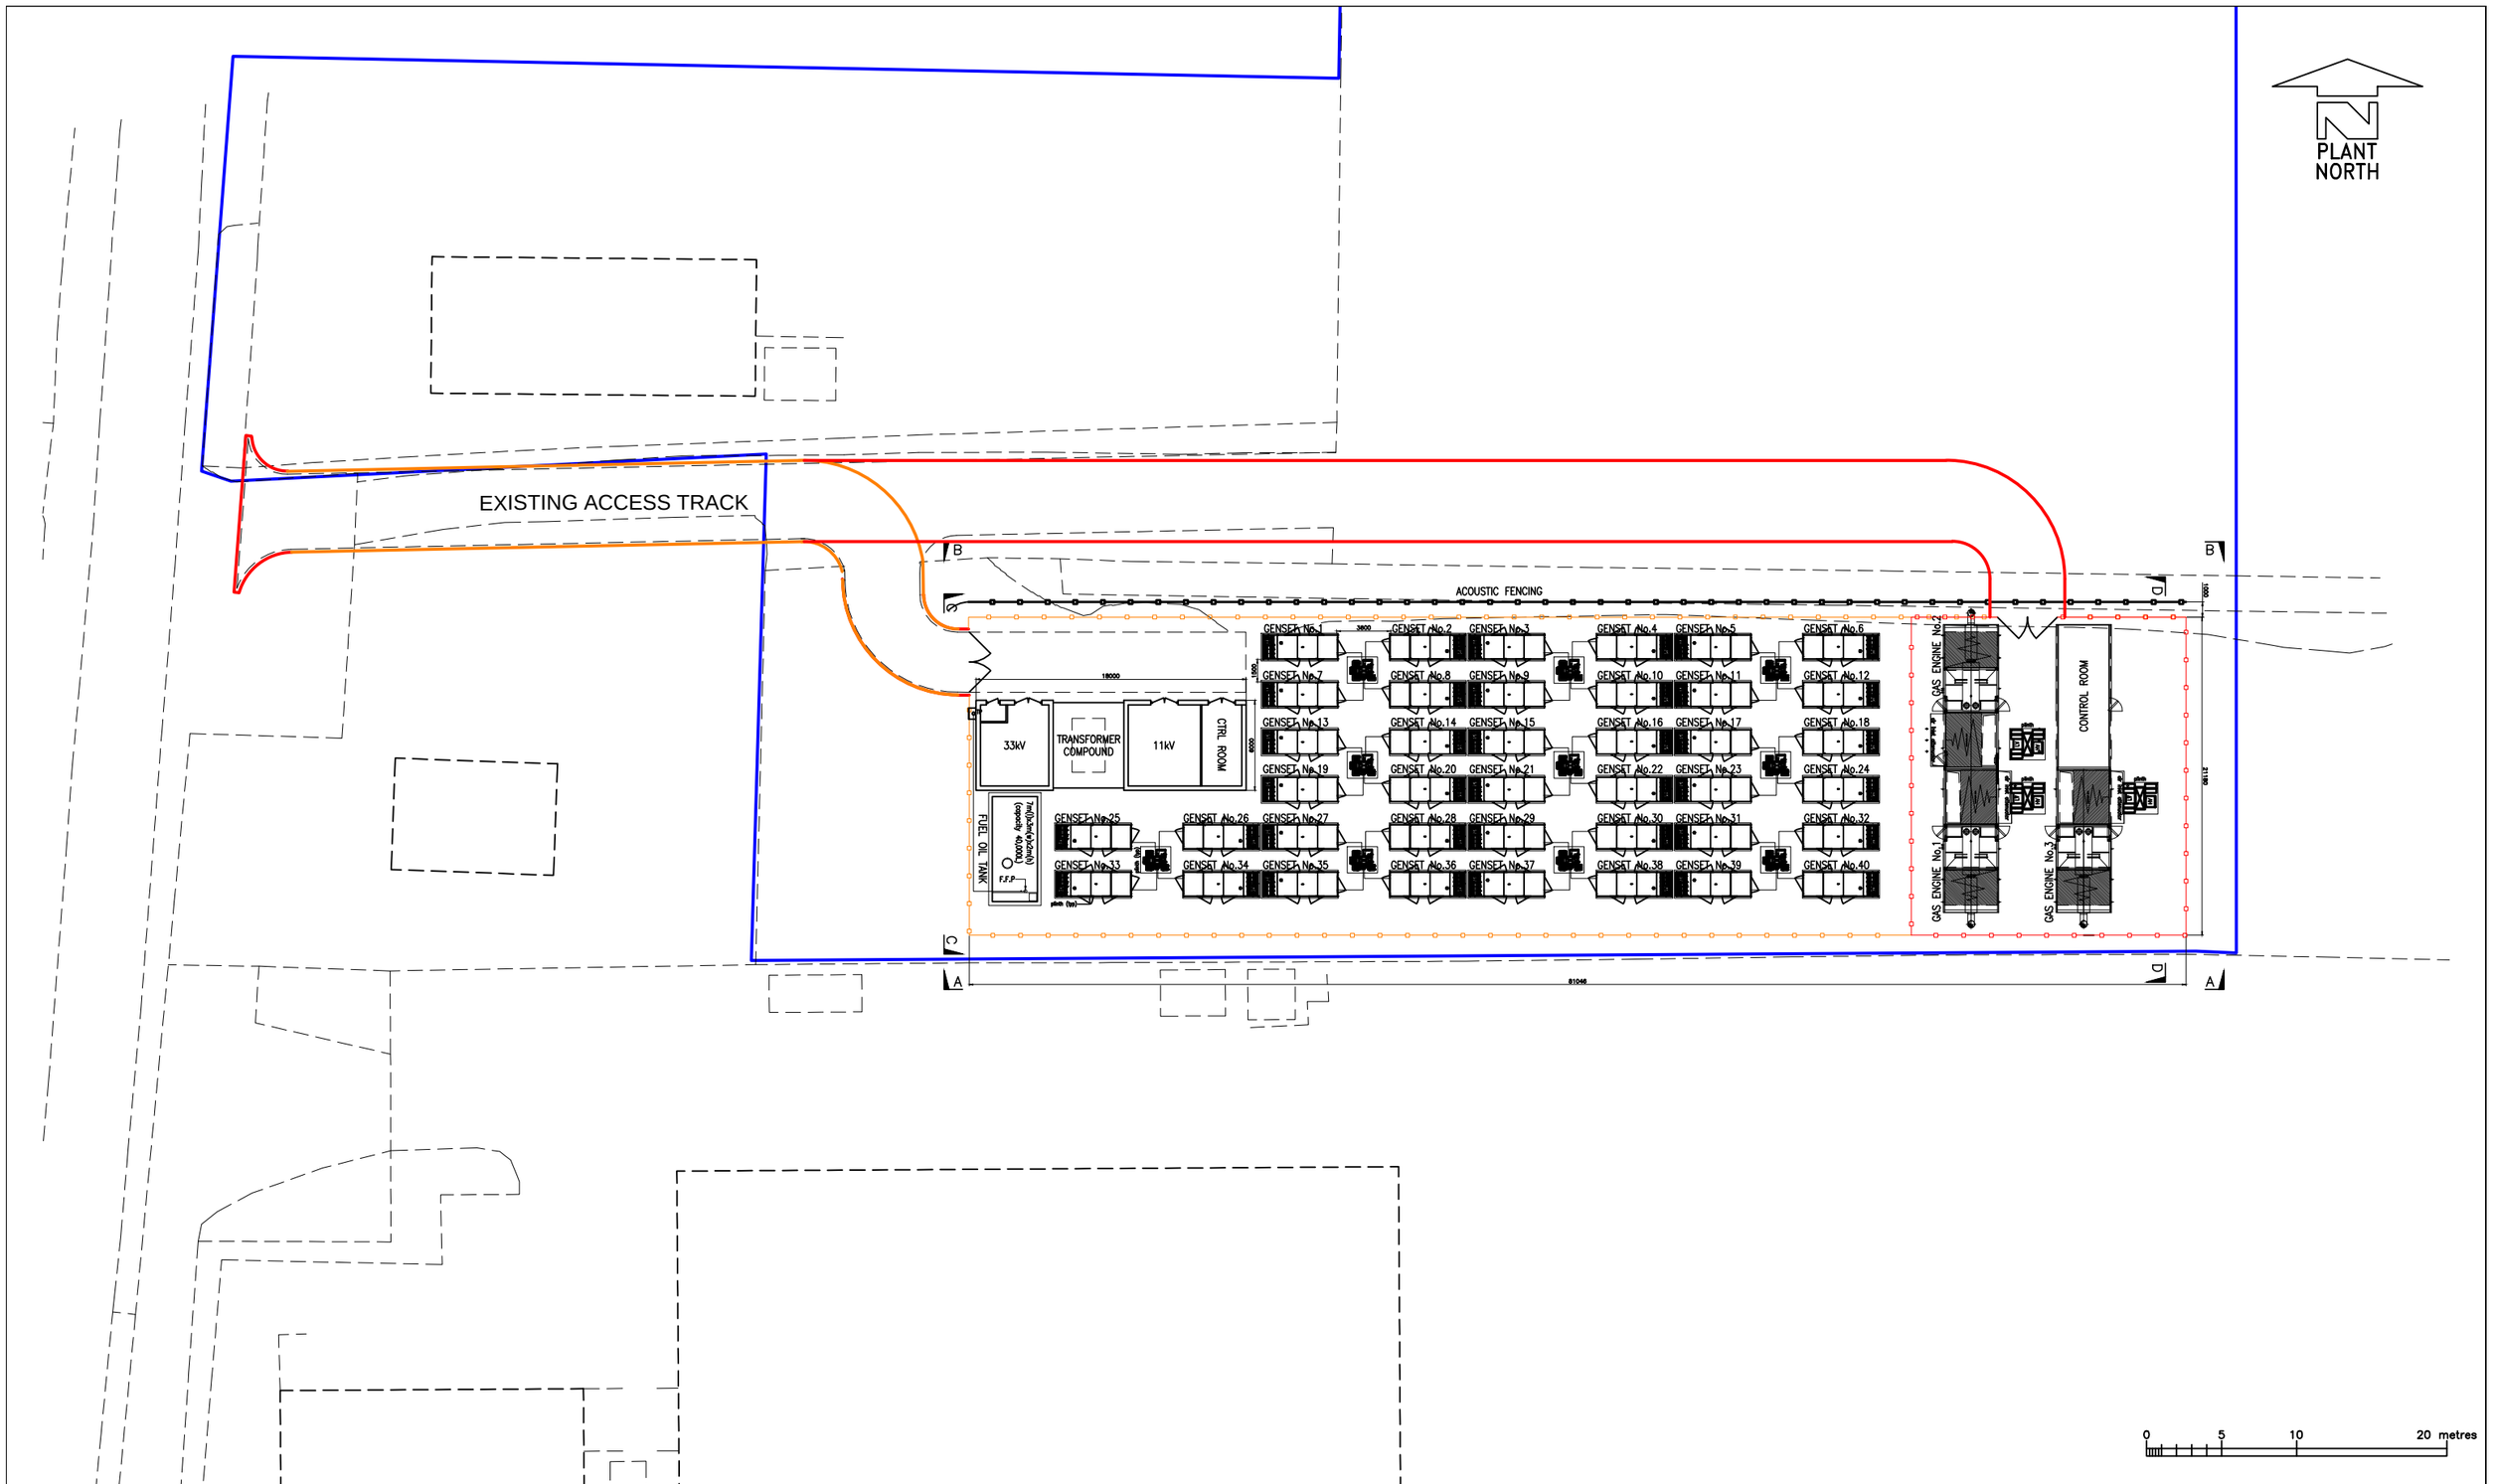


This drawing is confidential and remains the property of TSL. It shall not be copied, reproduced or disclosed, either wholly or in part without the written consent of the above.

REV	DESCRIPTION	DRN	APP	DATE
0	FOR PLANNING APPROVAL	IB	PS	23.09.14

TSL Ltd
17A Doctors Lane, Hutton Rudby, North Yorkshire, TS15 0EQ
Tel: 07850 792962
Web: www.tslpower.co.uk
Email: phil@tslpower.co.uk

TITLE

ADD RENEWABLES LTD.
SPALDING
3MW CAPACITY
MARKET BID
EXISTING LAYOUT

Scale:	1:200 (@A1) (scales may vary on pdf files)		
Drn By:	IB	App By:	PS
Dwg No:	0012/GA/003		
Sht No:	1 OF 1	Rev.	0