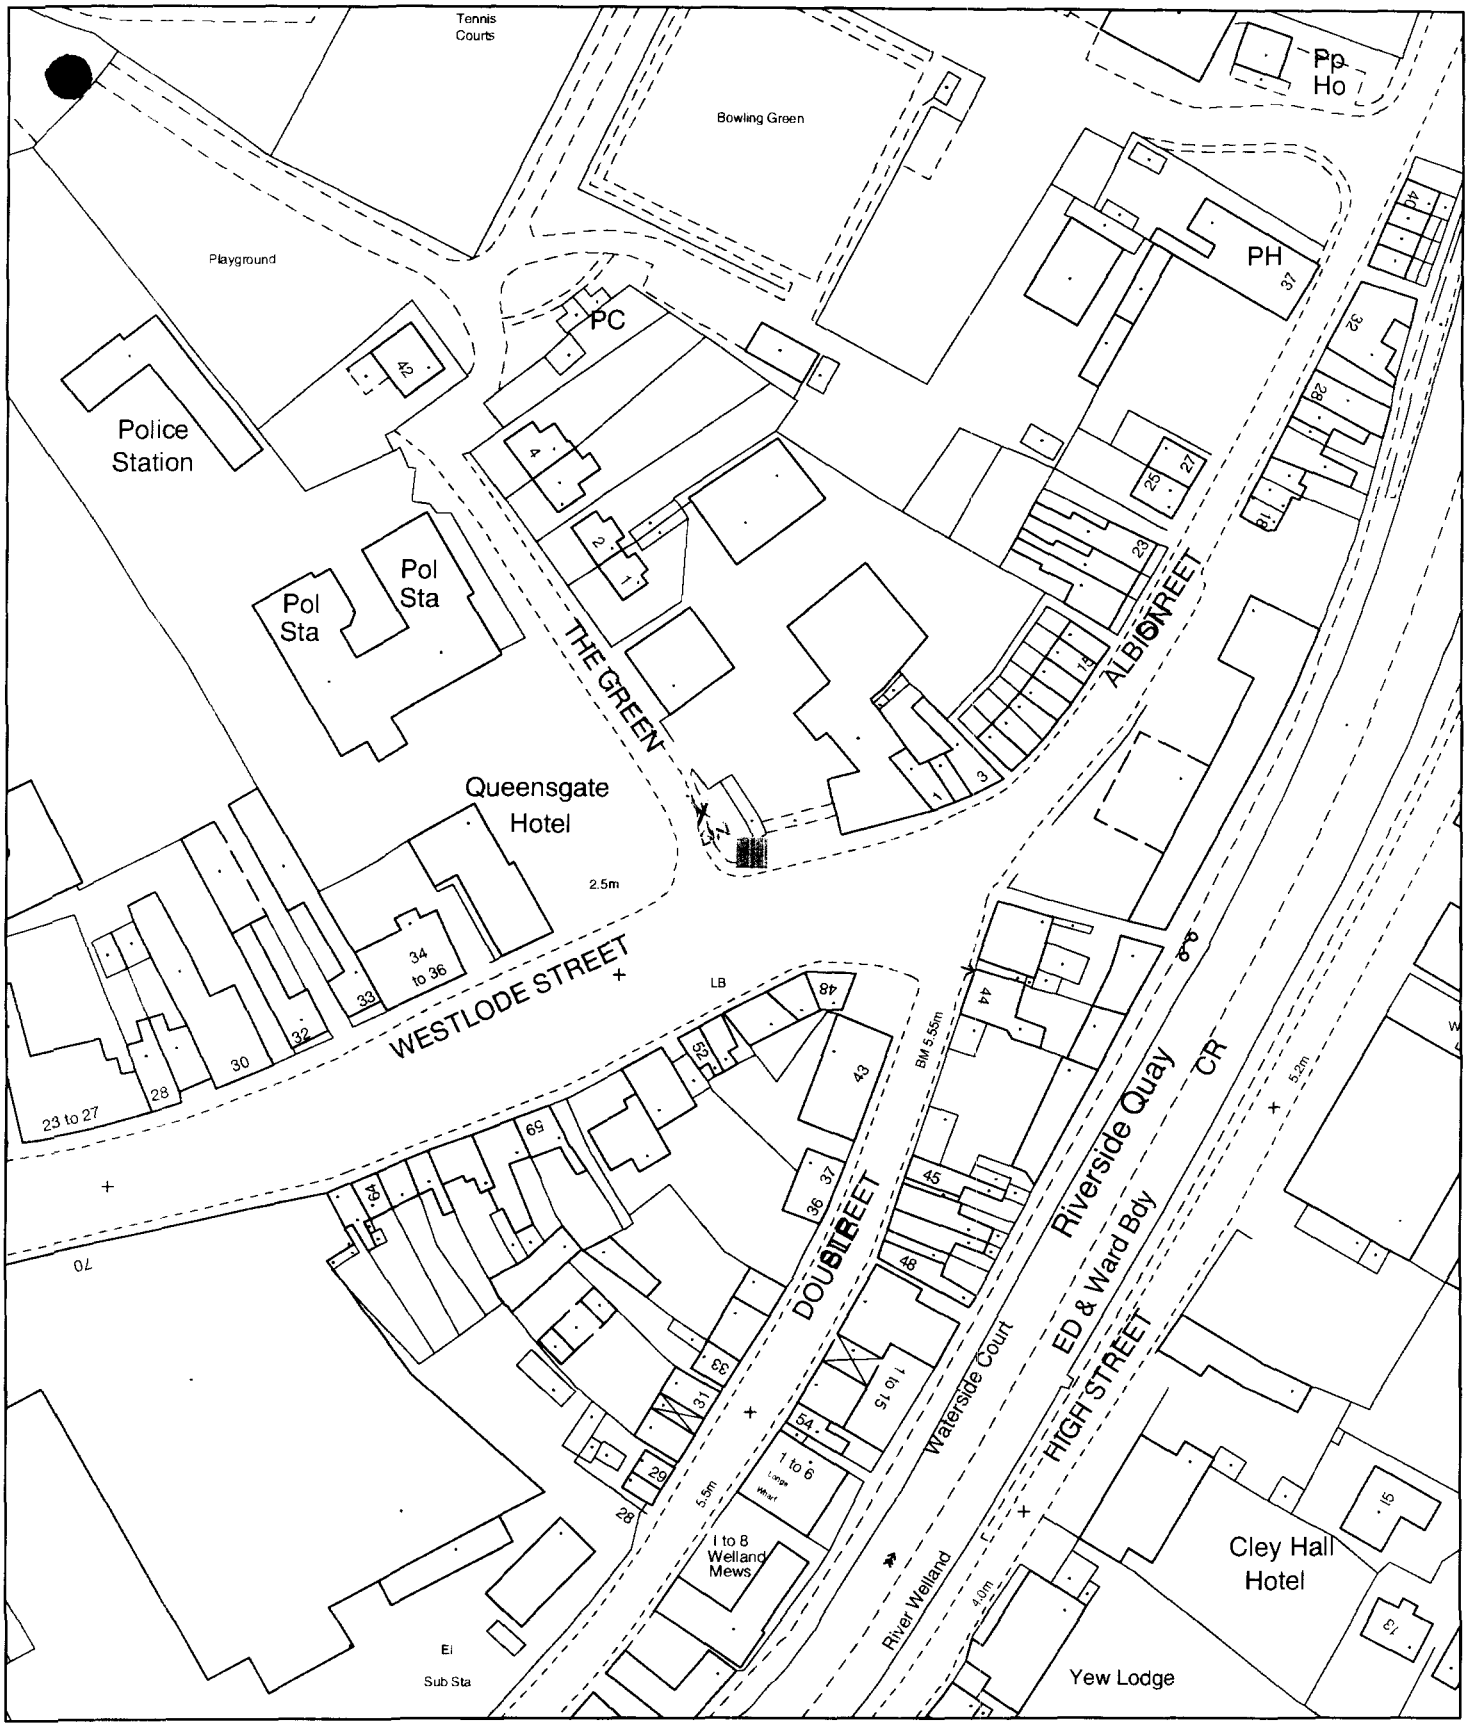


Planning Application Location Plan
Ward Member Notification

H16/0861/02


Scale: 1:1250

Planning and Development

Council Offices, Priory Road, Spalding, Lincolnshire
PE11 2XE

PLEASE DO NOT COPY THIS PLAN
This map is reproduced from Ordnance Survey material with permission of Ordnance Survey on behalf of Her Majesty's Stationery Office (c) Crown copyright. Unauthorised reproduction infringes Crown copyright and may lead to prosecution or civil proceedings. South Holland District Council LA079413 2002

N

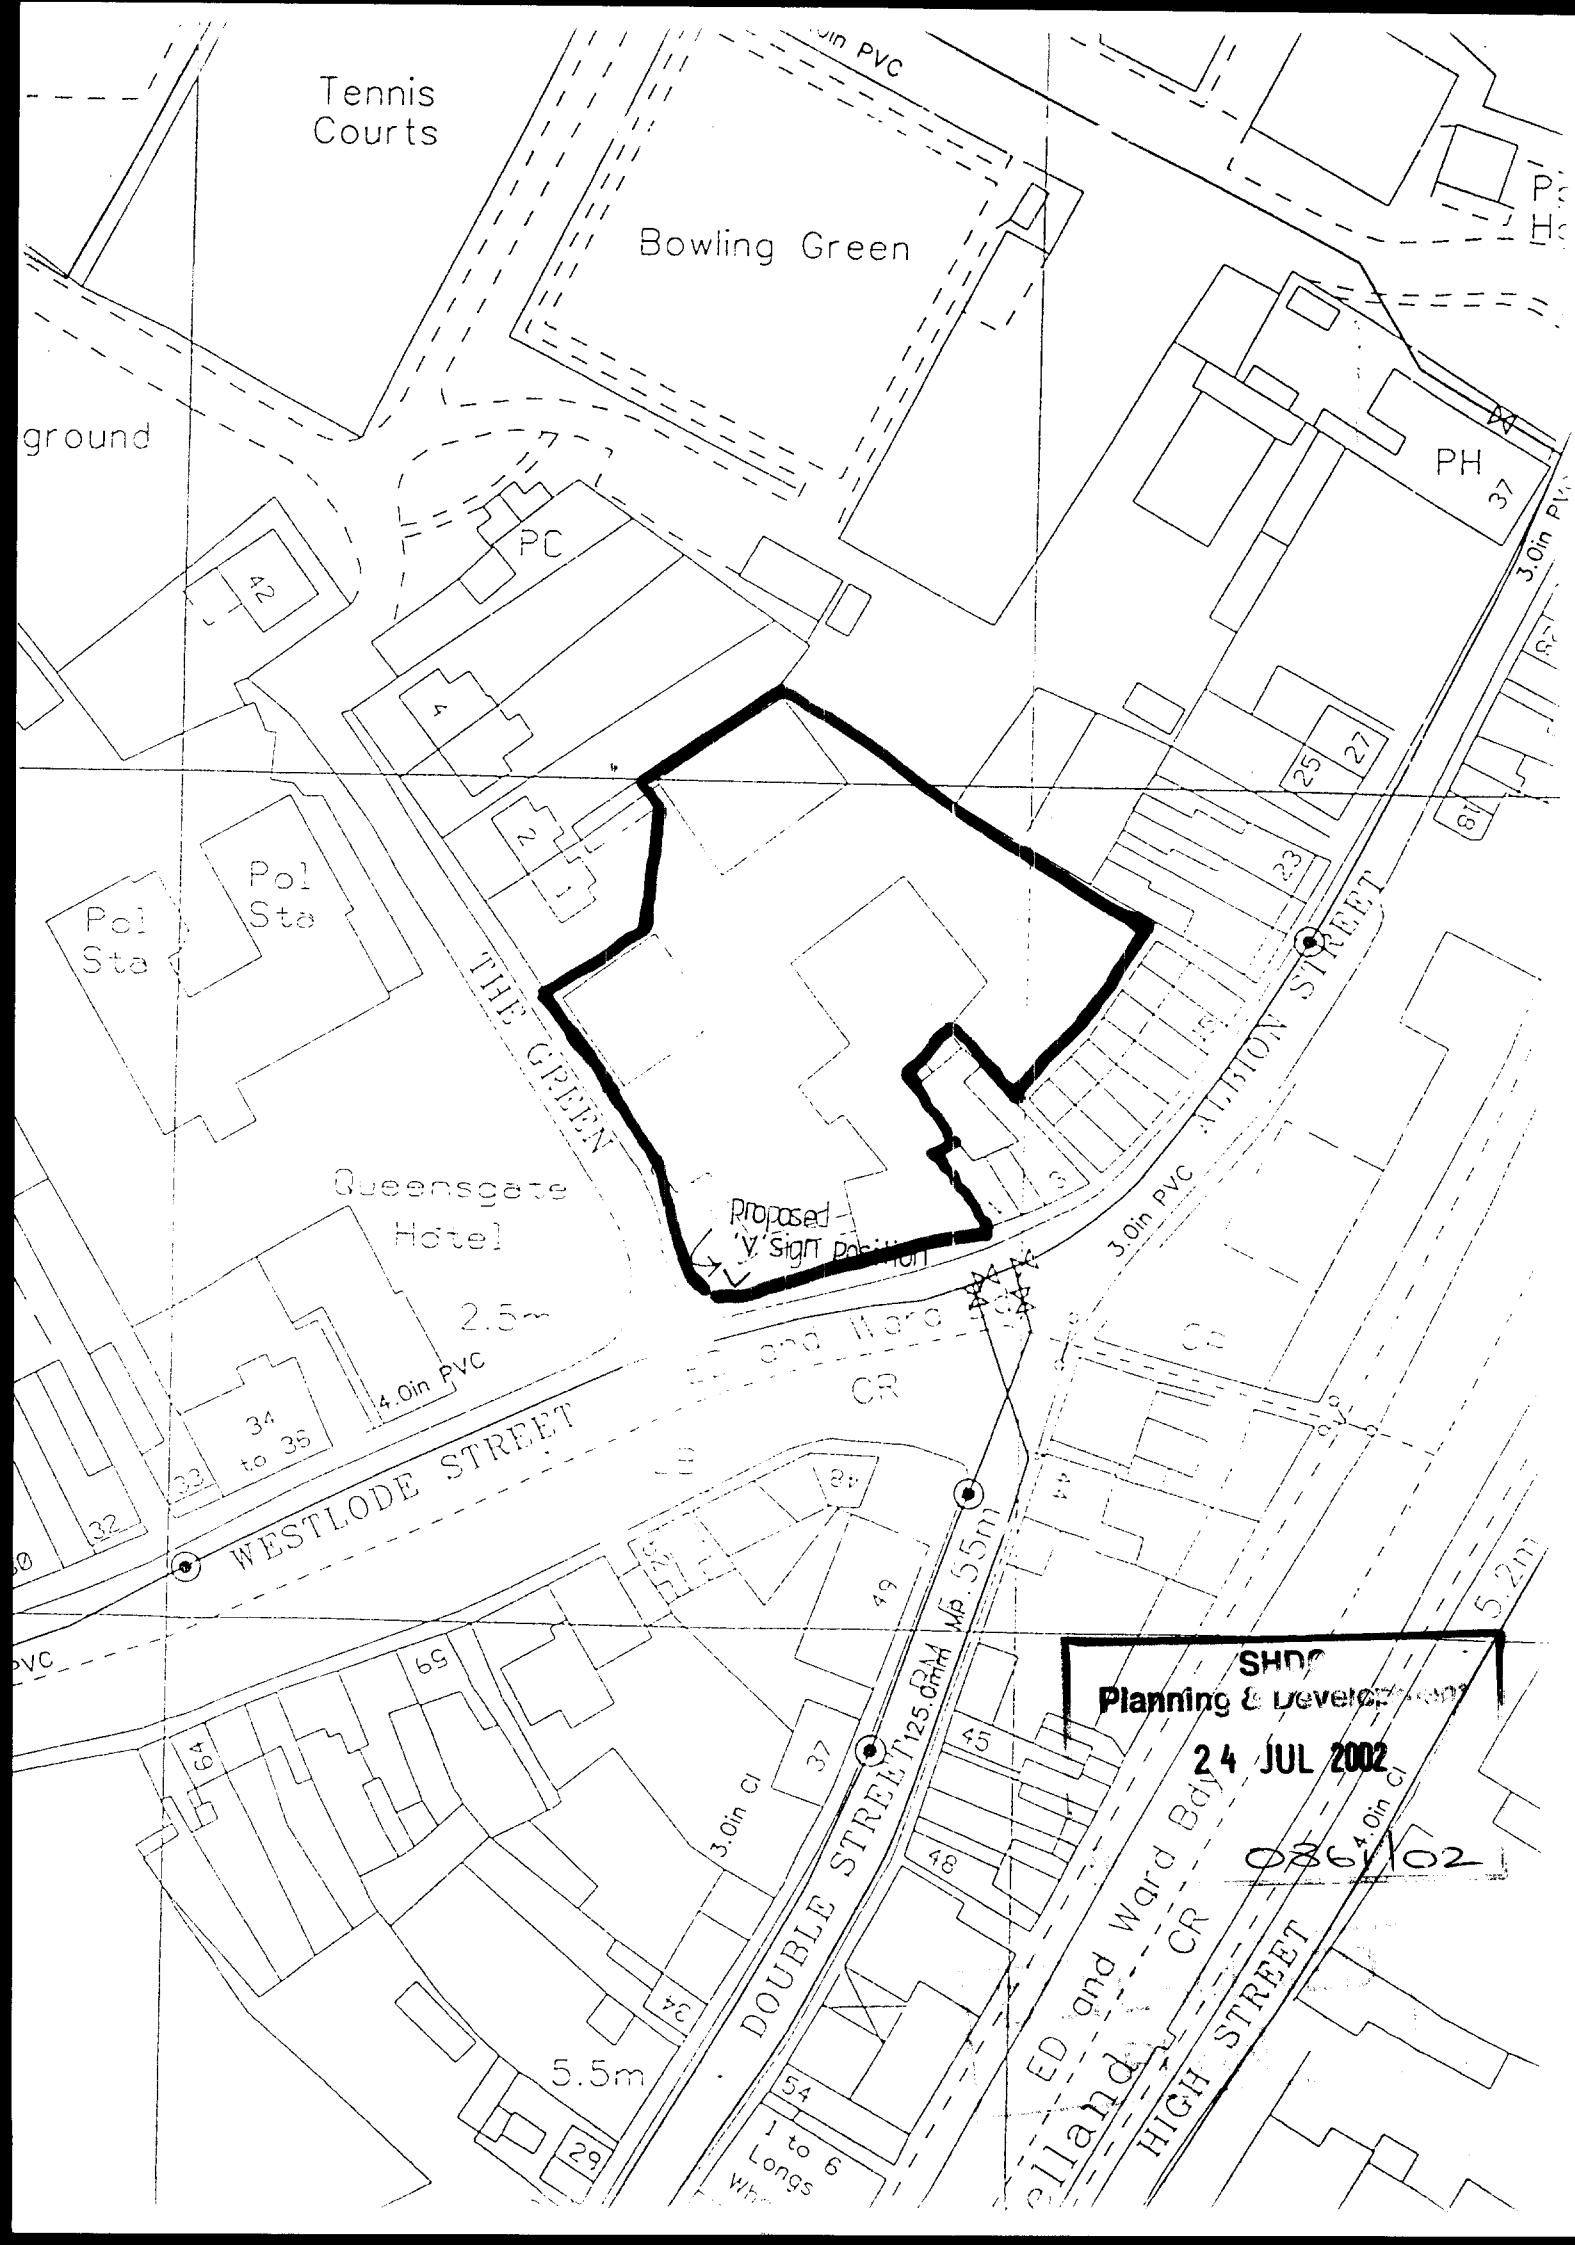
Tennis Courts
Bowling Green
ground
PH
PC
Pol Sta
Pol Sta
THE GREEN
ALTON STREET
Queensgate Hotel
Proposed 'V' Sign position
2.5m
4.0in PVC
3.0in PVC
WESTLODE STREET
DOUBLE STREET
HIGH STREET
5.5m
5.2m
SHDC
Planning & Development
24 JUL 2002
0864/02