FILE COPY

SOUTH HOLLAND DISTRICT COUNCIL

Terry Huggins
Acting Chief Executive
Andrew Petcher
Acting Director of Customer Services
Bob Atkins
Director of Corporate Services

Application no: H16/0861/02

Applicant: Stamford Animal & Pet Supplies
Hallidays Yard
Radcliffe Road
Stamford
Lincs

Agent: L W Bliss
13 Low Lane
Holbeach
Spalding
Lincs

Description: Floor standing twin "V" sign

Location: The Green
Westlode Street
Spalding

Amendment: Reduction in size and alteration to design of signs

09-MAY-03

Dear Sir/Madam

ACKNOWLEDGEMENT OF AMENDMENT

I acknowledge receipt of the amended details in respect of the above and confirm that the changes are able to be incorporated in the application which will now **only be considered in its amended form**.

As a result of the need for the Authority to repeat certain procedures because of the amendment, the period for determining the application has been extended to 04 JUN 2003

Your rights of appeal remain as explained on the original acknowledgement.
If you do not wish to agree to the extended time period and would rather have the application determined more quickly but on the basis of the application as originally submitted, please let me know in writing within the next 5 days.

You are reminded that revision to any submission made under the Building Regulations may also be necessary.

Yours faithfully

Head of Planning & Development

Council Offices
Priory Road
Spalding
Lincolnshire
PE11 2XE

Telephone: (01775) 761161
Fax: (01775) 711253
Email: Info@sholland.gov.uk

Application Amendments

Application: H16/0861/02

Location: The Green
Westlode Street
Spalding

Postcode: House Number:

Amendment: 1 Date: 09-04-2003

Type: CUR Current Application

Sub-Type:

Description:

Long Description:

Agent: A56 Des'n: Design & Build

Name: L W Bliss

Address: 13 Low Lane
Holbeach
Spalding
Lincs


Post Code: E-Mail:

Tel: 01406 425953 Fax:

Ref:

AME
Ref
-8 APR 2002
26/02

1·200

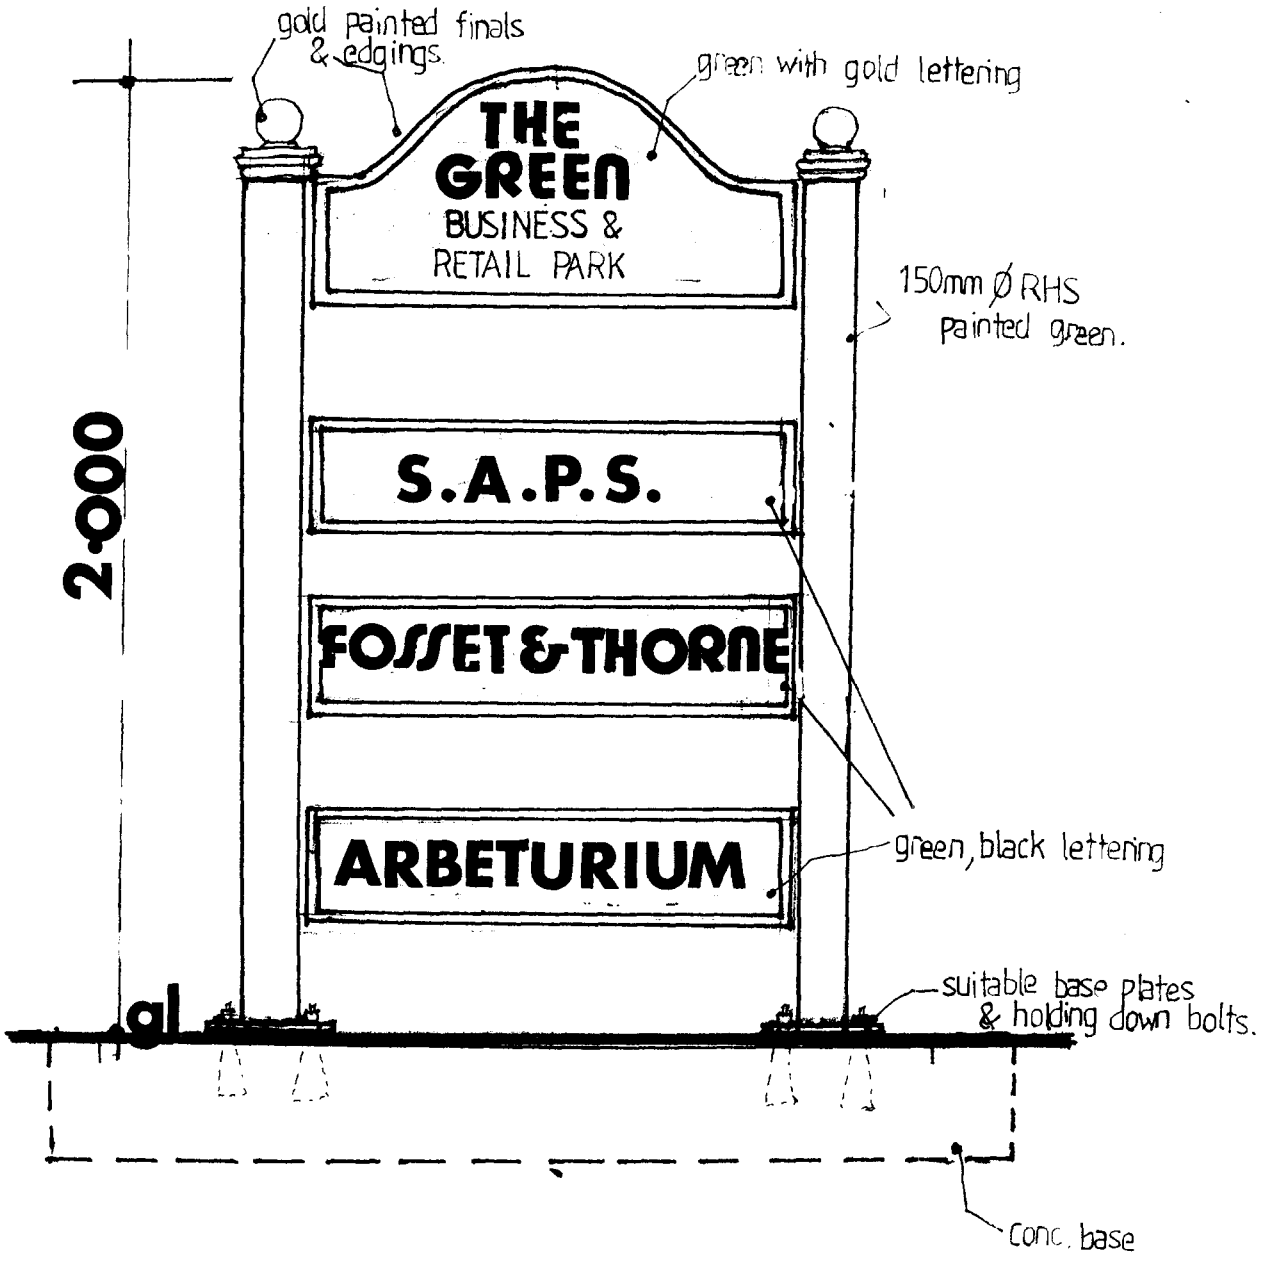

"V" SIGN LAYOUT.

PLANNING AMENDMENT

For office use only

Application No. H16/0861/02/A1

Date Registered 09 APR 2003

Case Officer DR

1. Please complete in block letters

NAME AND ADDRESS OF APPLICANT

STAMFORD ANIMAL & PET SUPPLIES.
HALLIDAYS YARD
RADCLIFFE ROAD.
SPALDING. LINCS.

Tel. No.

NAME AND ADDRESS OF AGENT
(if form completed by agent)

C.W. BLISS (DESIGN & BUILD)
13 LOW LANE.
HOLBEACH. LINCS

Tel. No. 01406 425953 (Contact)

Please complete in block letters

FULL POSTAL ADDRESS OF THE APPLICATION SITE

'THE GREEN' WESTLODE STREET. SPALDING. LINCS.

Please complete

APPLICATION No.

This amendment **cannot be considered** unless the relevant reference is stated

H16/0861/02

Building Regulation reference relating to same development (if any)

2. Please tick **one** box only

A — Amendment is proposed where permission already granted. If yes, submit two forms and two plans. [ ]

or

B — Amendment is to a proposal currently being considered. If yes, submit four forms and four plans. [✓]

Please complete

I attach the necessary plans and request that the changes described below be accepted as an amendment. I understand that the Council may require a fresh application, together with fee if appropriate. If the amendment relates to a current application, I agree to an extension of the terminal date.

Signed ..... Date 04/04/03

3. Please complete in block letters

FULL DESCRIPTION OF DEVELOPMENT IN ORIGINAL APPLICATION

PROPOSED FLOOR STANDING TWIN 'V' SIGN.

State details of amendments proposed

(Give a full detailed list of the changes, and also mark these clearly on the accompanying plans. Only the changes listed here will be considered.)

SIZE 1Ø. HIGH & WIDTH REDUCED
MORE UNIFORM COLOUR

State drawing no's of the current submission

AMENDED AS ATTACHED.

Has this amendment been requested by the Council? (If so, state Officer dealing with the application)

YES ~~NO~~ D. ROBERTS.

Describe any part of the original development which is excluded by virtue of the amendment, and state any alteration to plot numbers

Has a similar amendment been submitted under Building Regulations? ~~YES~~ / NO

AMENDMENT RECORD SHEET – LIVE APPLICATION

Admin

Validation:

Inadequate/Inappropriate ☐

Clarification/Details required:

Appears valid ☑

Registered 16/4/03

Terminal date/committee updated .....

DC Procedural Assessment

Is the information given correct? Yes/No (If No, state above what details are needed)

Has this amendment been requested? Yes/No *
If Yes, is it what was asked for? Yes/No *

Who do you need to reconsult as a result of this amendment?
PC ✓ None ☐
WM ✓
Press
Residents
Other – ✓

Is it an amendment in principle? Yes/No

Is it the same character/description for fee purposes? Yes/No (Refer to Admin ?) •

If No, but Yes to (*) requested :-

Do development objectives outweigh financial objectives? Yes/No Confirmed.....

REJECTED as an amendment – new application needed

Confirmed: .....

Notes/Advice/Rejection Reason:

☐ Tick if you wish this note to be a paragraph in the Rejection Notice

AUTHORISED to treat as amendment

Confirmed: PP 9/5/03


Superseded details removed ☑

Give a revised description if the details accepted are different to the submission:

Acceptance issued: 9/5/03
Public register updated: 9/5/03

DC Professional Assessment

NOTES:

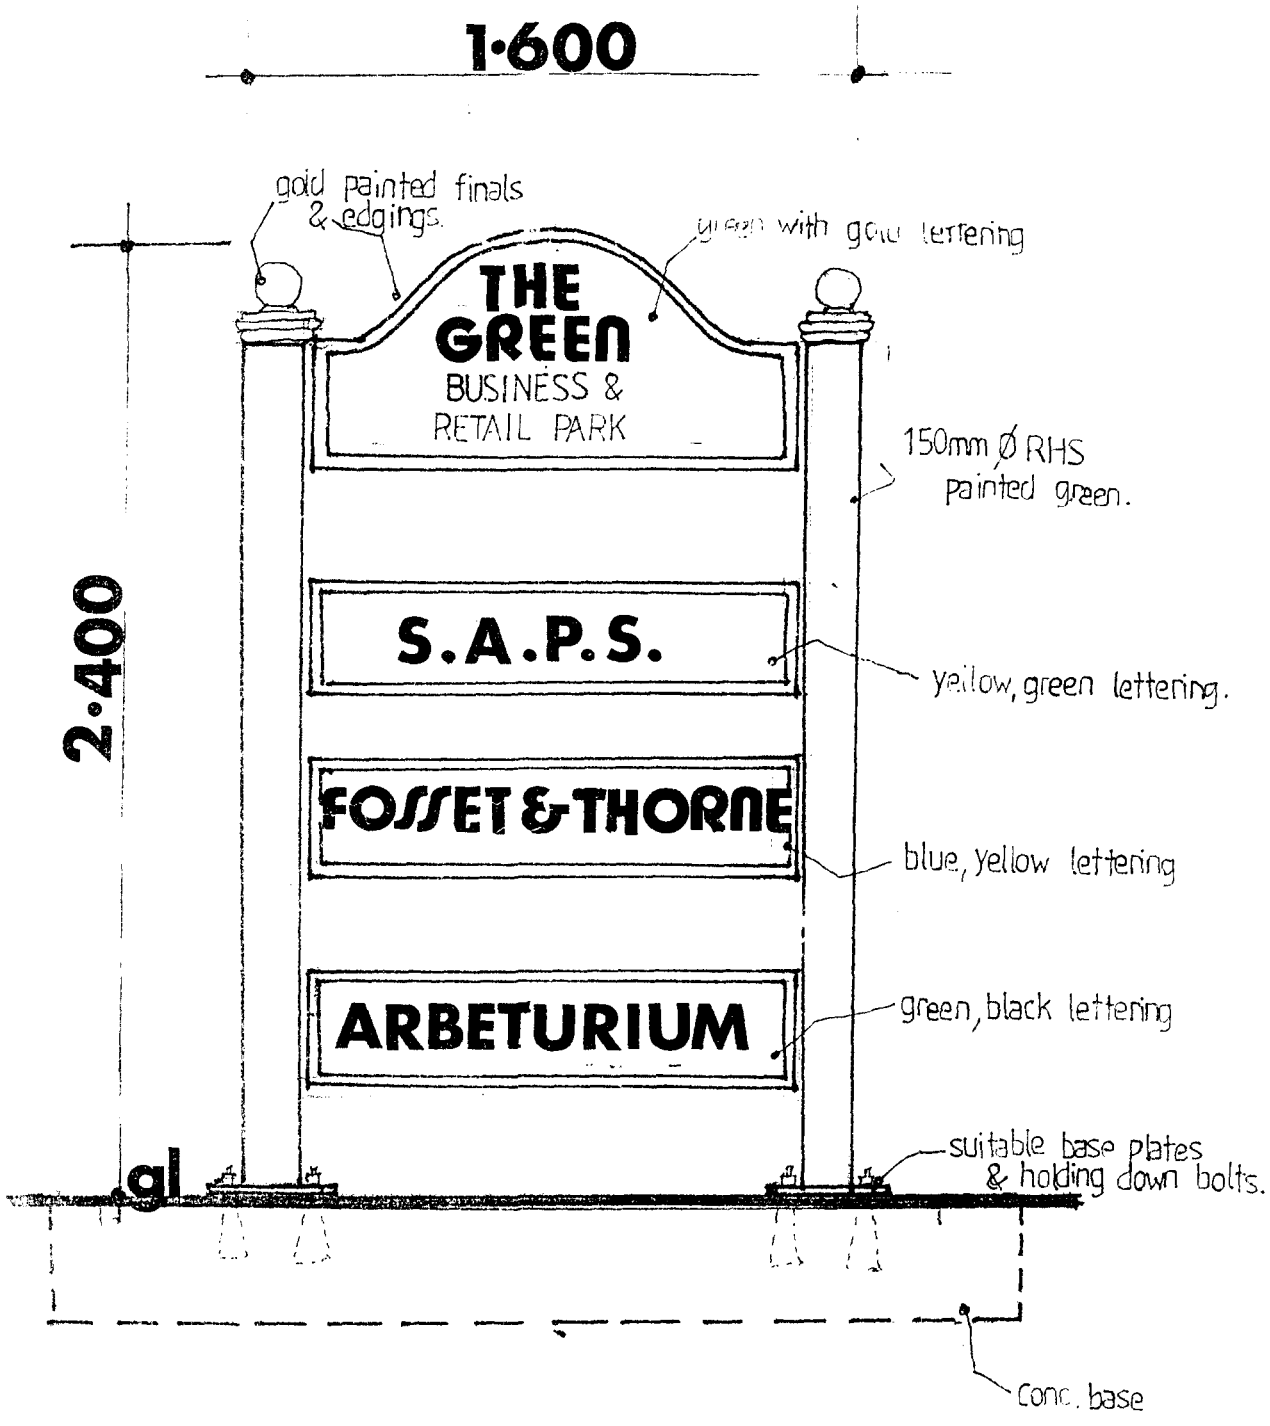

"V" SIGN LAYOUT.


SCALE 1:20.

SHDC
Planning & Development
24 JUL 2002
0861/02

AMENDED PL
Ref

Planning & Environment
- 9 APR 2003
Ref 201/02

1·200

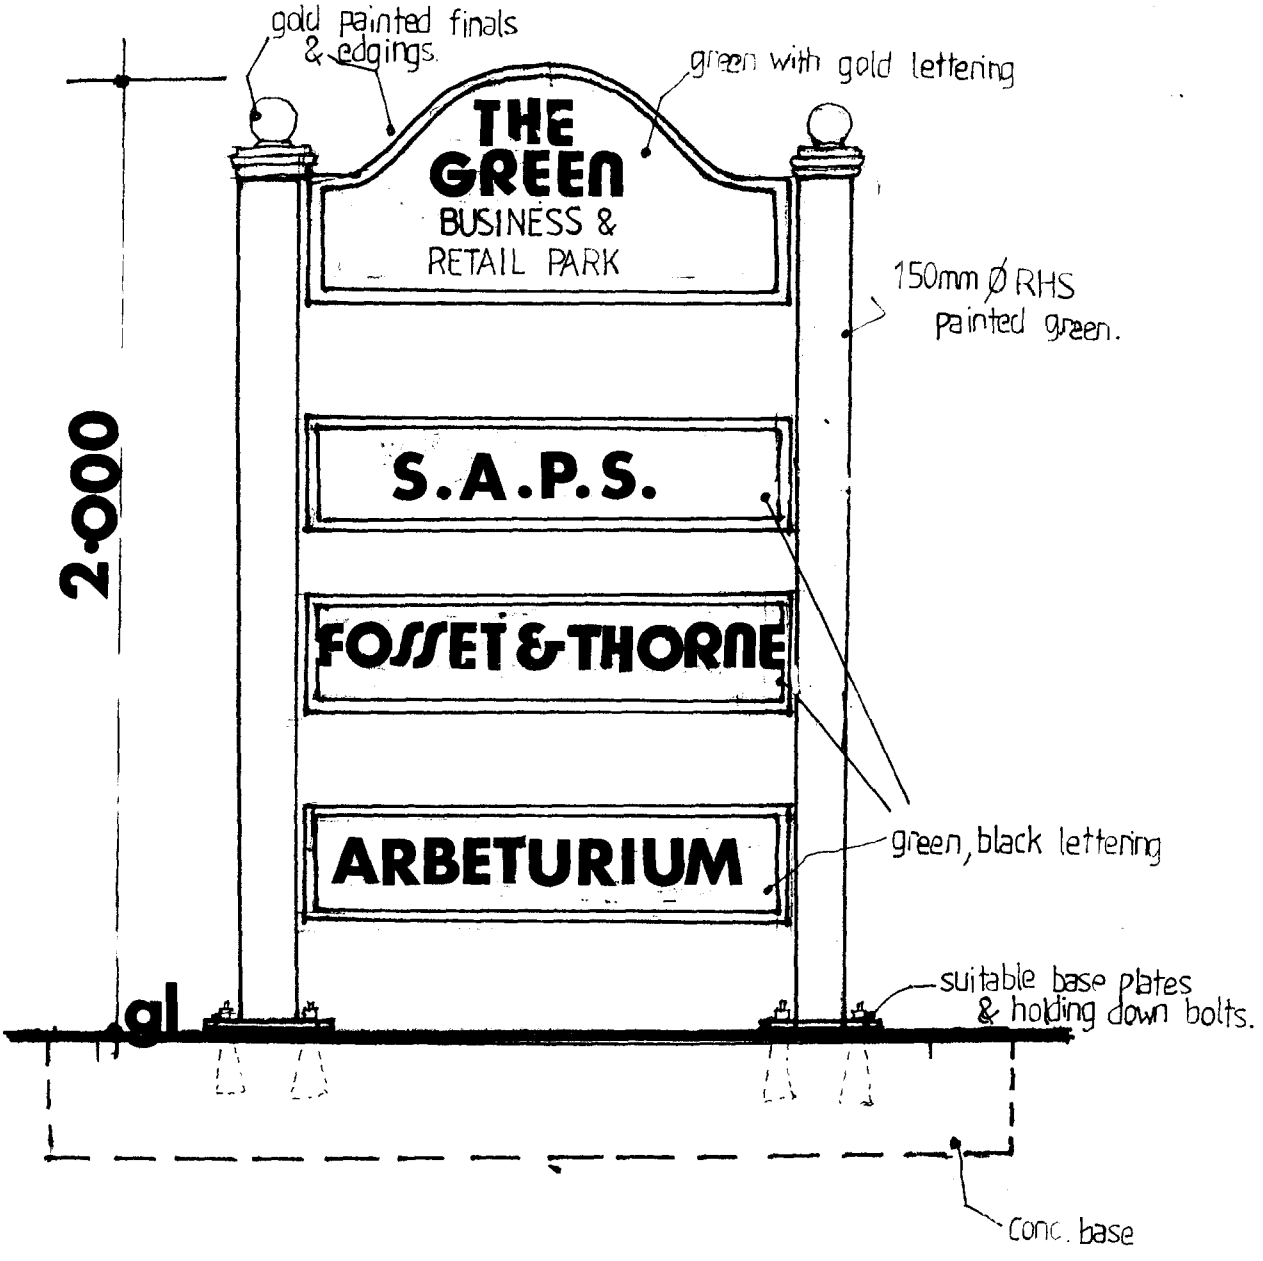

"V" SIGN LAYOUT.

Date Rec'd
Plan No