

SITE:

Spalding

15 Sheep Market, Spalding, Lincolnshire, PE11 1BE

DRAUGHTSMAN:

Jon Bushell

0121 457 7715

jonb@blazesigns.co.uk

PROJECT MANAGER:

Kieran Mulkerrins

0121 457 7715

kieranm@blazesigns.co.uk

CLIENT - DESIGN PACK

www.blaze-signs.com

Blaze
signs

UNIT 3-4 ARDEN PARK, ARDEN ROAD
FRANKLEY, BIRMINGHAM, B45 0JA
TEL: +44 (0) 0121 457 7715

THE COPYRIGHT OF THIS DRAWING IS OWNED BY BLAZE SIGNS LIMITED
AND IS NOT TO BE DISCLOSED TO OTHER PERSONS OR TO BE USED FOR
MANUFACTURING PURPOSES WITHOUT PERMISSION.

DRAUGHTSMAN: Jon Bushell

DATE OF ISSUE: 05/09/2017

JOB NUMBER: 114153

CLIENT: Nottingham Building Society

SITE: Spalding

VERSION:

3

PAGE: 1

REVISIONS

VERSION:	PAGE(S):	ALTERATION:	ISSUED TO:	DATE:
1	ALL	FIRST ISSUE		05/09/17
2	ALL	TEXT & LOGO SIZE INCREASED		08/09/17
3	ALL	FASCIA LAYOUT CHANGED, CANDELLA REFERENCE UPDATED.		11/09/17


www.blaze-signs.com



! NOTE : FLASHING IN POOR CONDITION, REQUIRES ATTENTION

! NOTE : LEFT & RIGHT HAND COLUMNS TO BE PAINTED

! ALL DIMENSIONS TO BE CONFIRMED

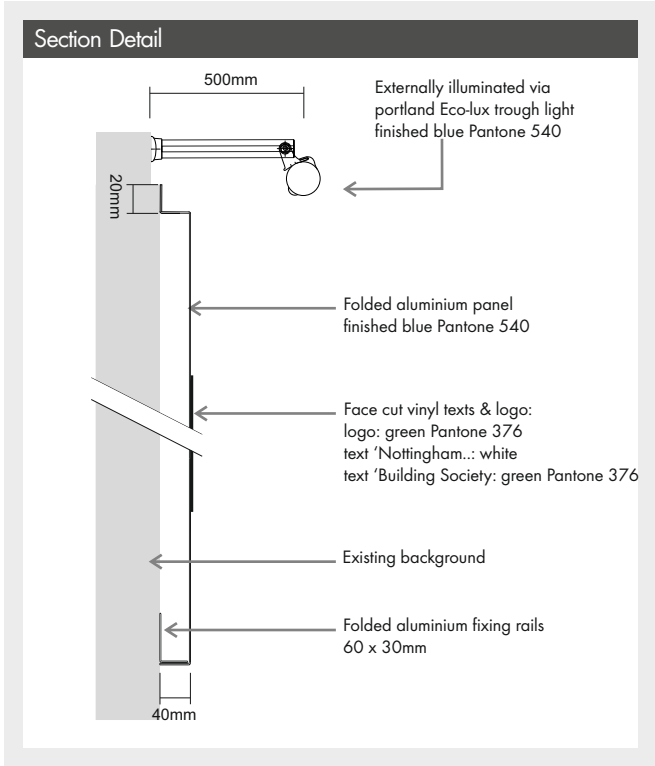


www.blaze-signs.com




PROJECTOR HEIGHT FROM FLOOR 2270mm APPROX.

! NOTE : FLASHING IN POOR CONDITION, REQUIRES ATTENTION

! NOTE : LEFT & RIGHT HAND COLUMNS TO BE PAINTED

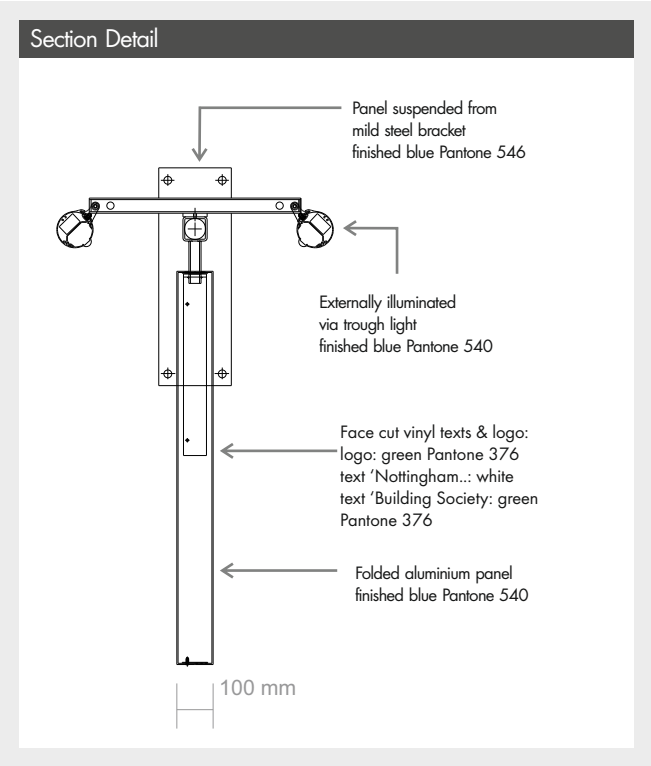

www.blaze-signs.com

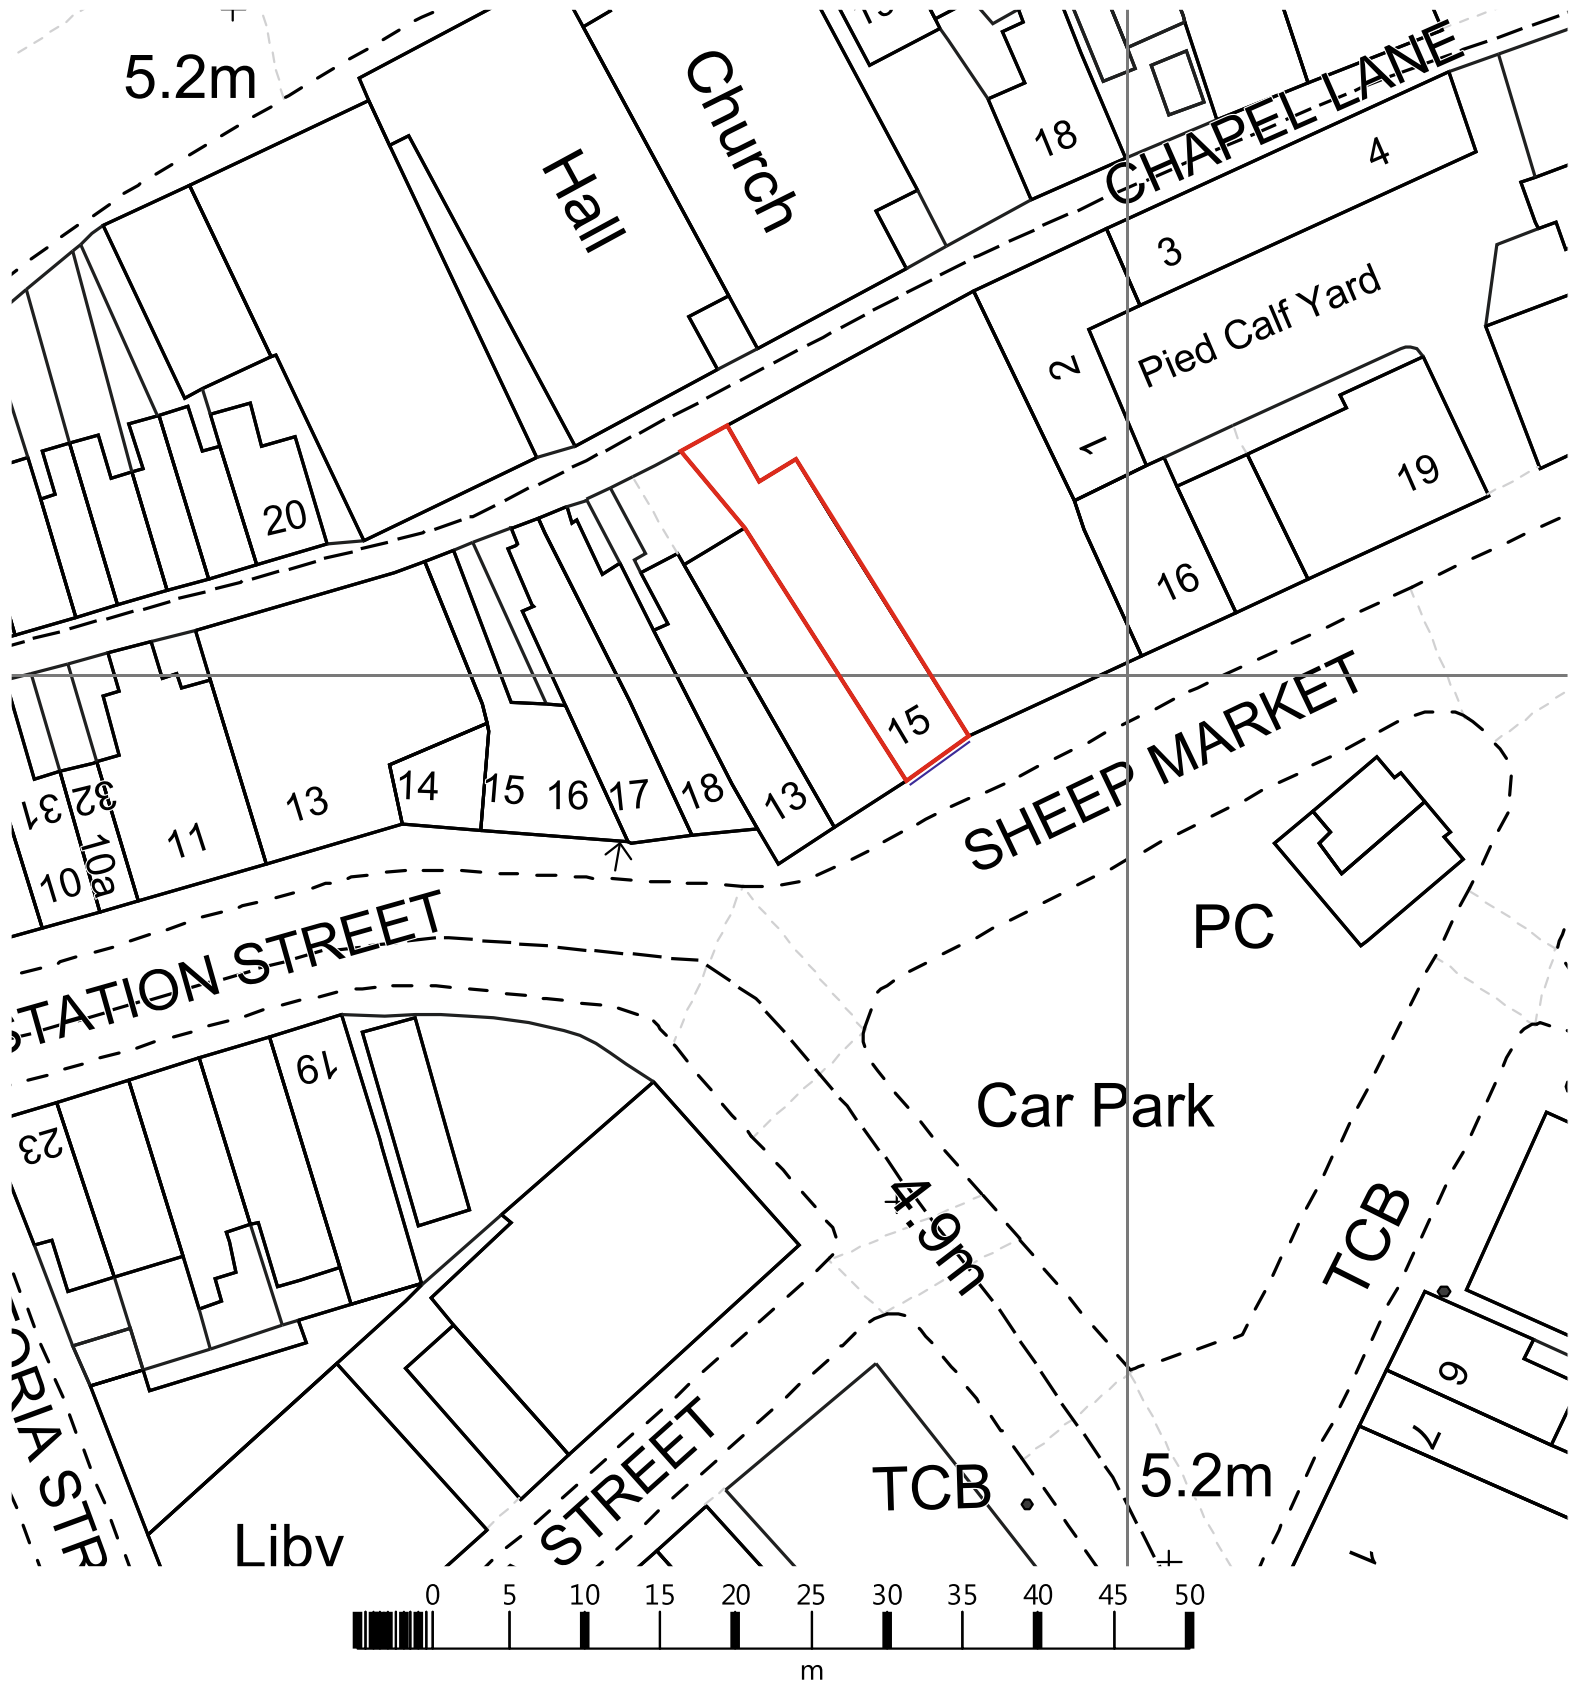

PLANNING SPECIFICATION:

SIGN: 1 **QUANTITY:** 1 -OFF

COLOURS:
BLUE

MATERIAL:
ALUMINIUM

DOUBLE OR SINGLE SIDED:
SINGLE SIDED FASCIA / DOUBLE SIDED PROJ.

DEPTH OF SIGN:
40mm FASCIA / 100mm PROJ.

HEIGHT TO BASE OF SIGN:
2270mm APPROX.

ILLUMINATION:
EXTERNALLY ILLUMINATED

ILLUMINATION: STATIC

Static illumination levels not to exceed 107 cd/m square
Static illumination to text & logos only via LED's

www.blaze-signs.com



UNIT 3-4 ARDEN PARK, ARDEN ROAD
FRANKLEY, BIRMINGHAM, B45 0JA
TEL: +44 (0) 0121 457 7715



Site: Spalding
15 Sheep Market, Spalding,
Lincolnshire, PE11 1BE

Job number: 114153

**MANUFACTURING
ARTWORK:**

PLEASE CONFIRM THAT ALL
INFORMATION ON THIS
DOCUMENT HAS BEEN
CHECKED BEFORE
APPROVING ARTWORK

SCALE: 1:500 @ A3

COLOUR REF: RAL

	☐
	☐
	☐

COLOUR REF: PANTONE

Pantone 540	☐
Pantone 376	☐
Pantone 7508	☐
Pantone 485	☐

DRAUGHTSMAN:	Jon Bushell
DATE OF ISSUE:	05/09/2017
JOB NUMBER:	114153
CLIENT:	Nottingham Building Society
SITE:	Spalding

VERSION:

3

PAGE: 5