


LOCATION PLAN

SCALE 1:1250

METRES
0 25m 50m 75m
1:1250 SCALE

N

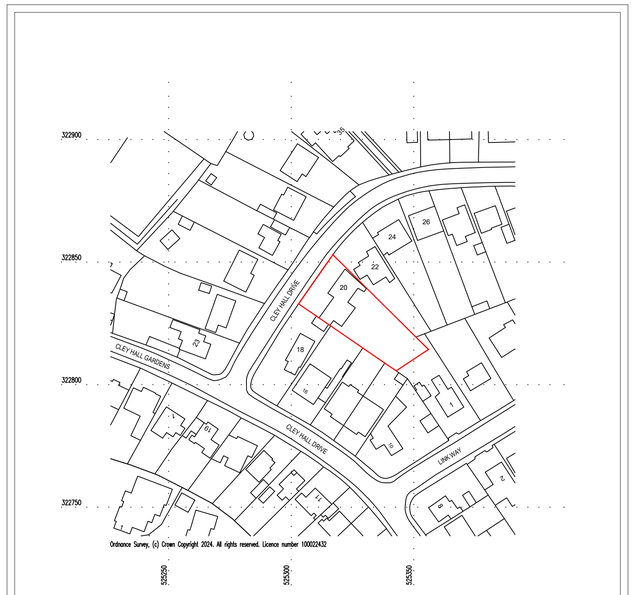

BLOCK PLAN

SCALE 1:500

METRES
0 10m 20m 30m
1:500 SCALE

mead planning & design | meadplanning@gmail.com

Project: 20 CLEY HALL DRIVE, SPALDING, LINCS

Drawing Title: LOCATION & BLOCK PLANS

Drawing no.: BA/2024/CHD/101

Rev.: ~

Drawn: B.L.A.

Date: 06/07/24

Scales: AS SHOWN

REV.	DESCRIPTION.	CHKD.	DATE.