
WILCON HOMES

Wilcon Homes Northern Ltd.
Wilcon House, Midland Way, Barlborough Links,
Barlborough, Chesterfield, Derbyshire S43 4XA
Telephone: 01246 570060

drawn date

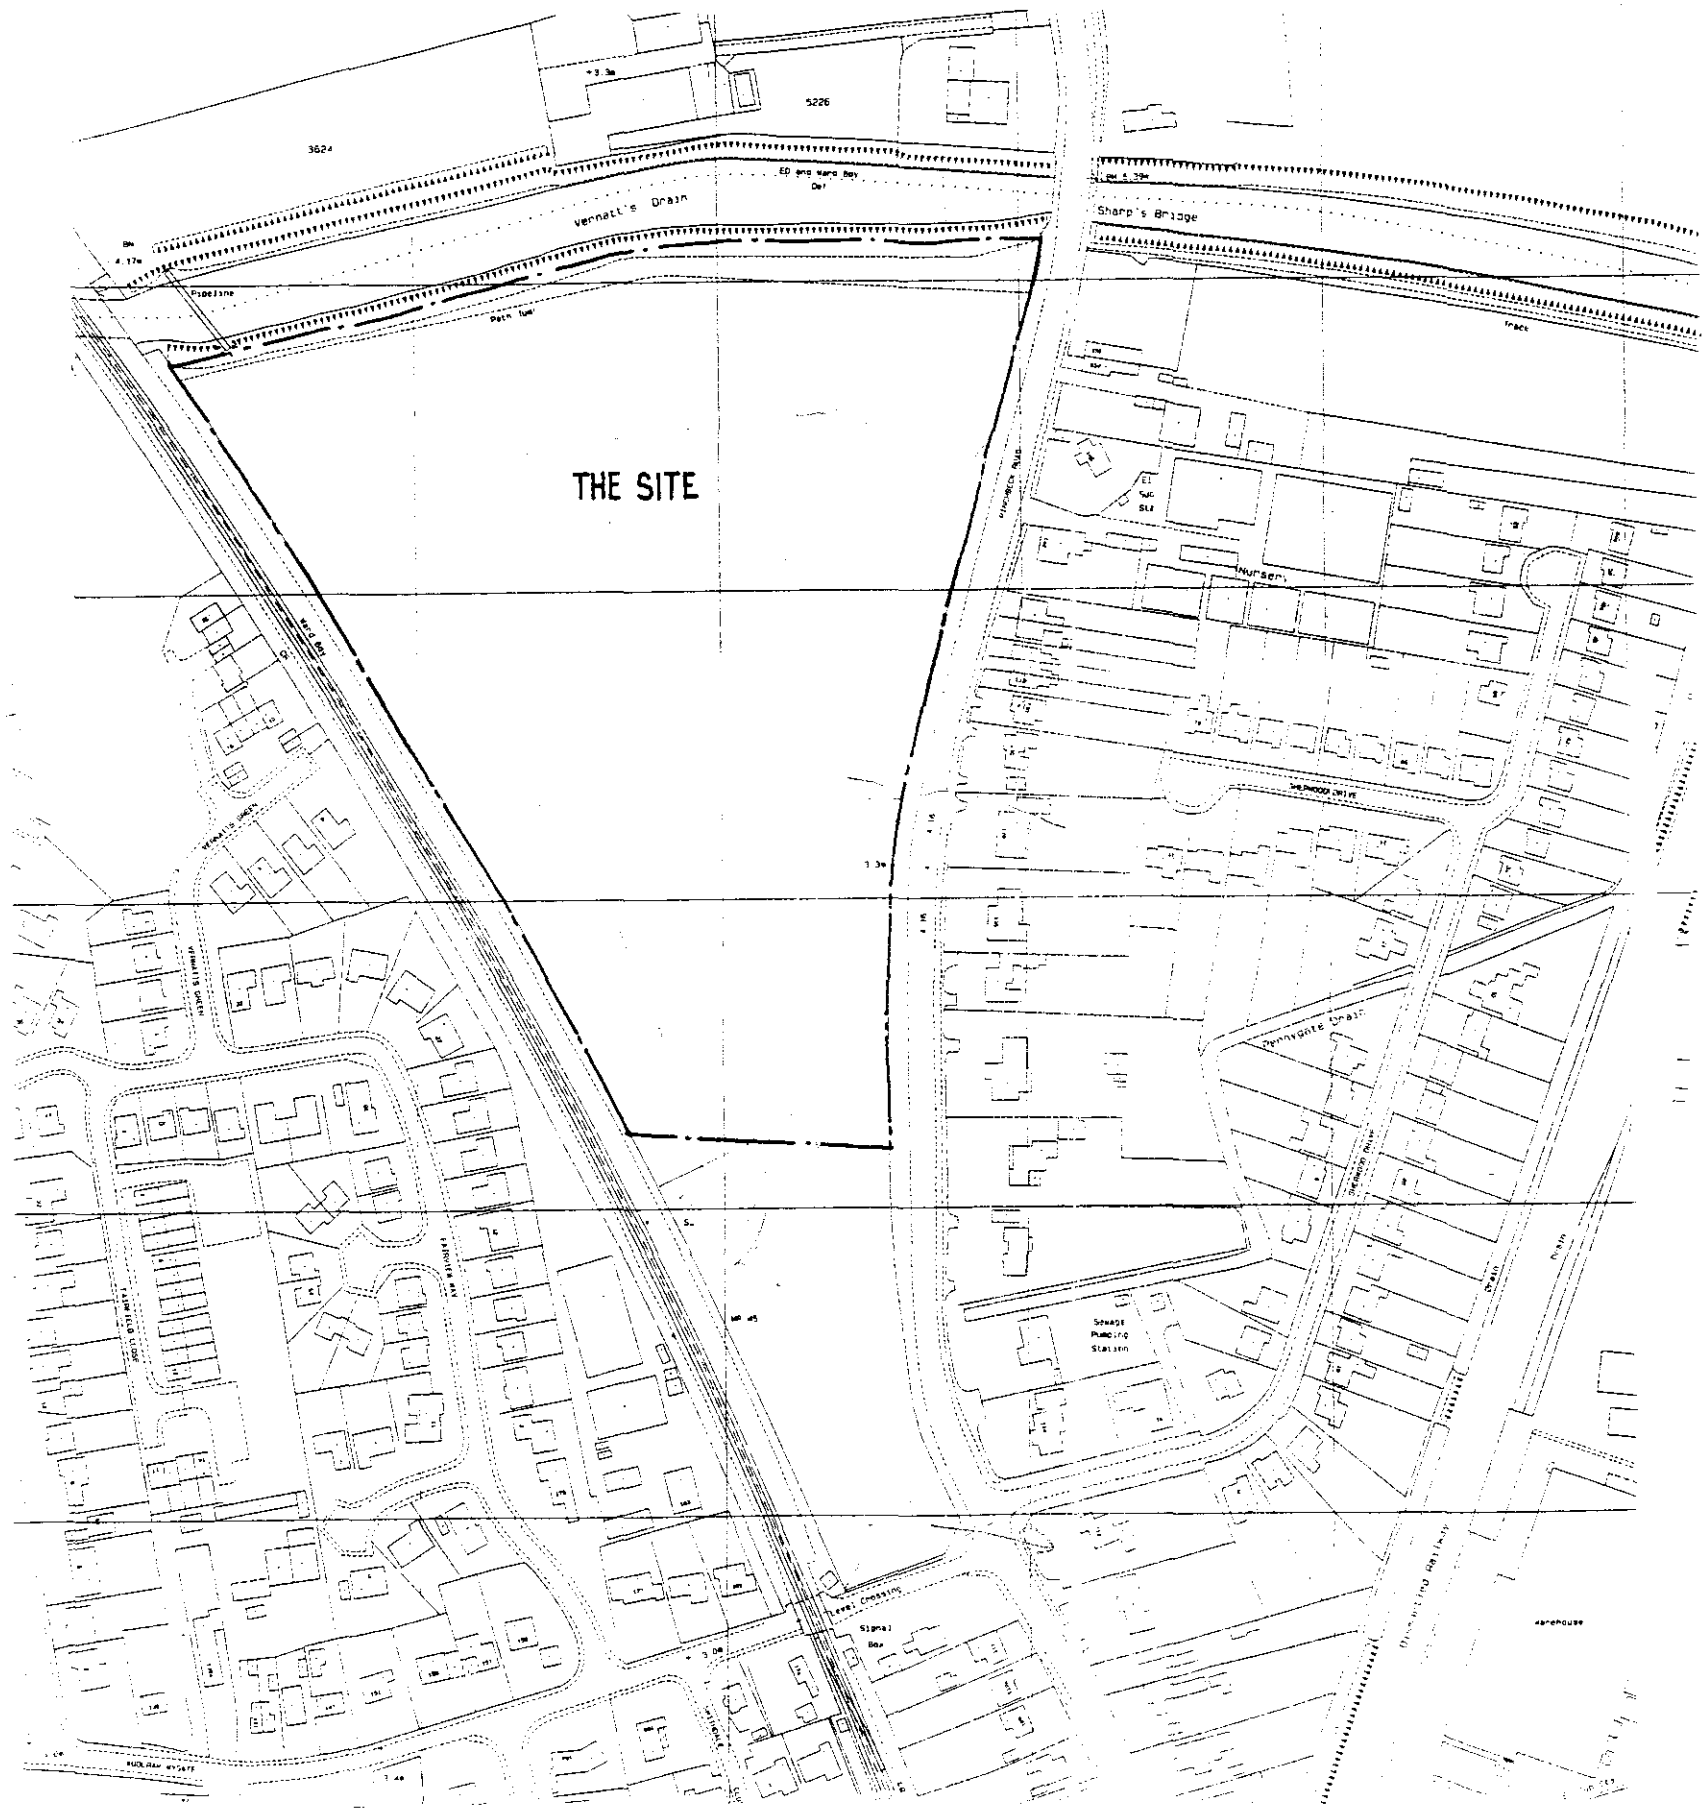

DETERMINED PLAN

SOUTH HOLLAND DC
HOUSING & PLANNING
28 AUG 1998
Ref: 0862/98

DRAWING REFERRED TO IN APPLICATION
DATED 27/8/98

LOCATION PLAN
LAND OFF PINCHBECK RD.
SPALDING.
LINCS.

scale 1:2500

dwg. no. N017-02