


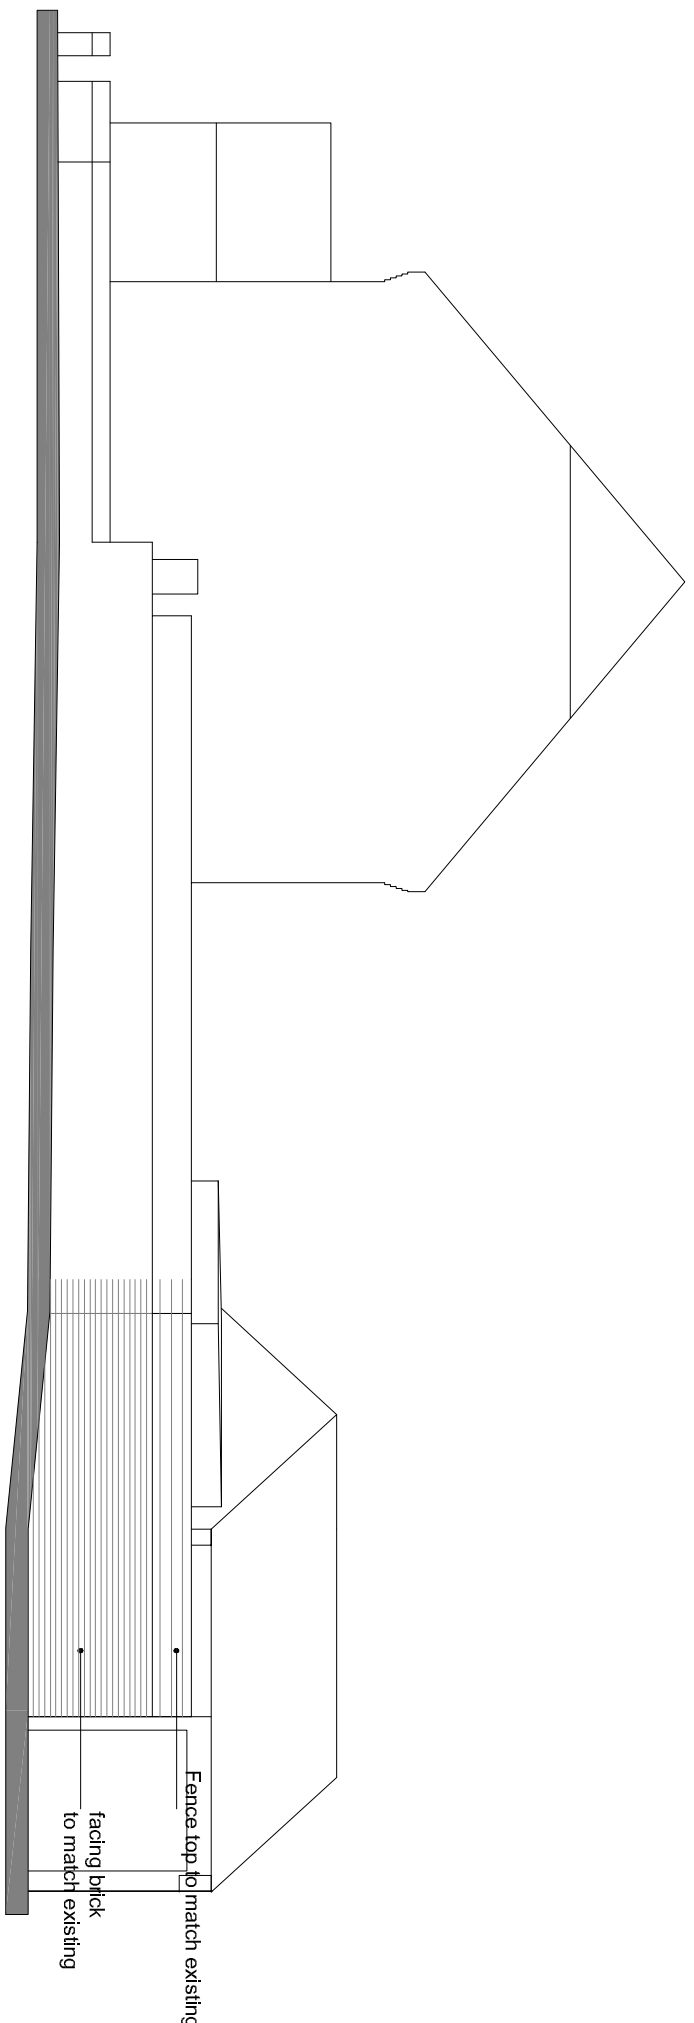
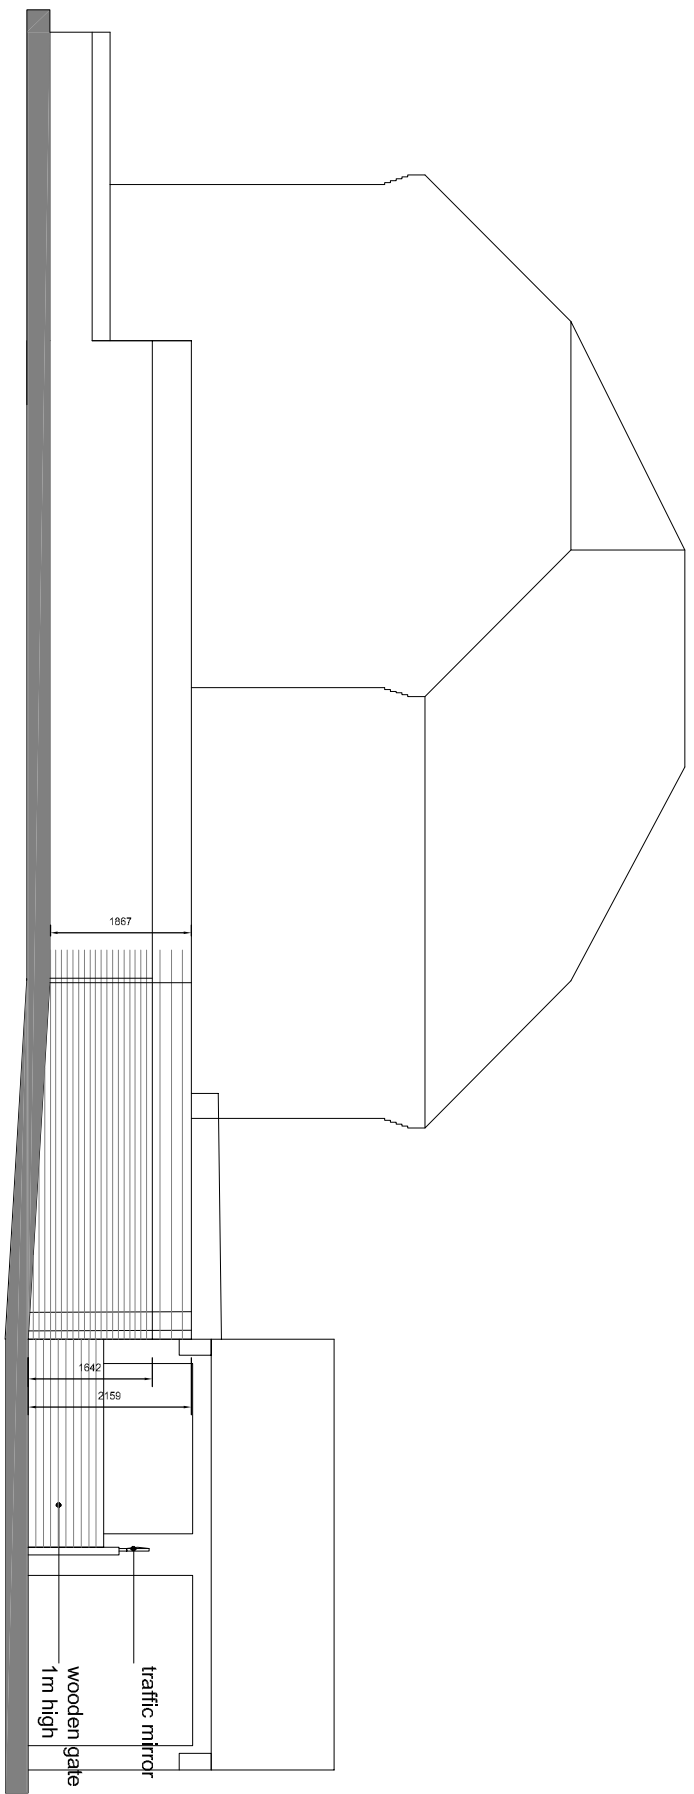


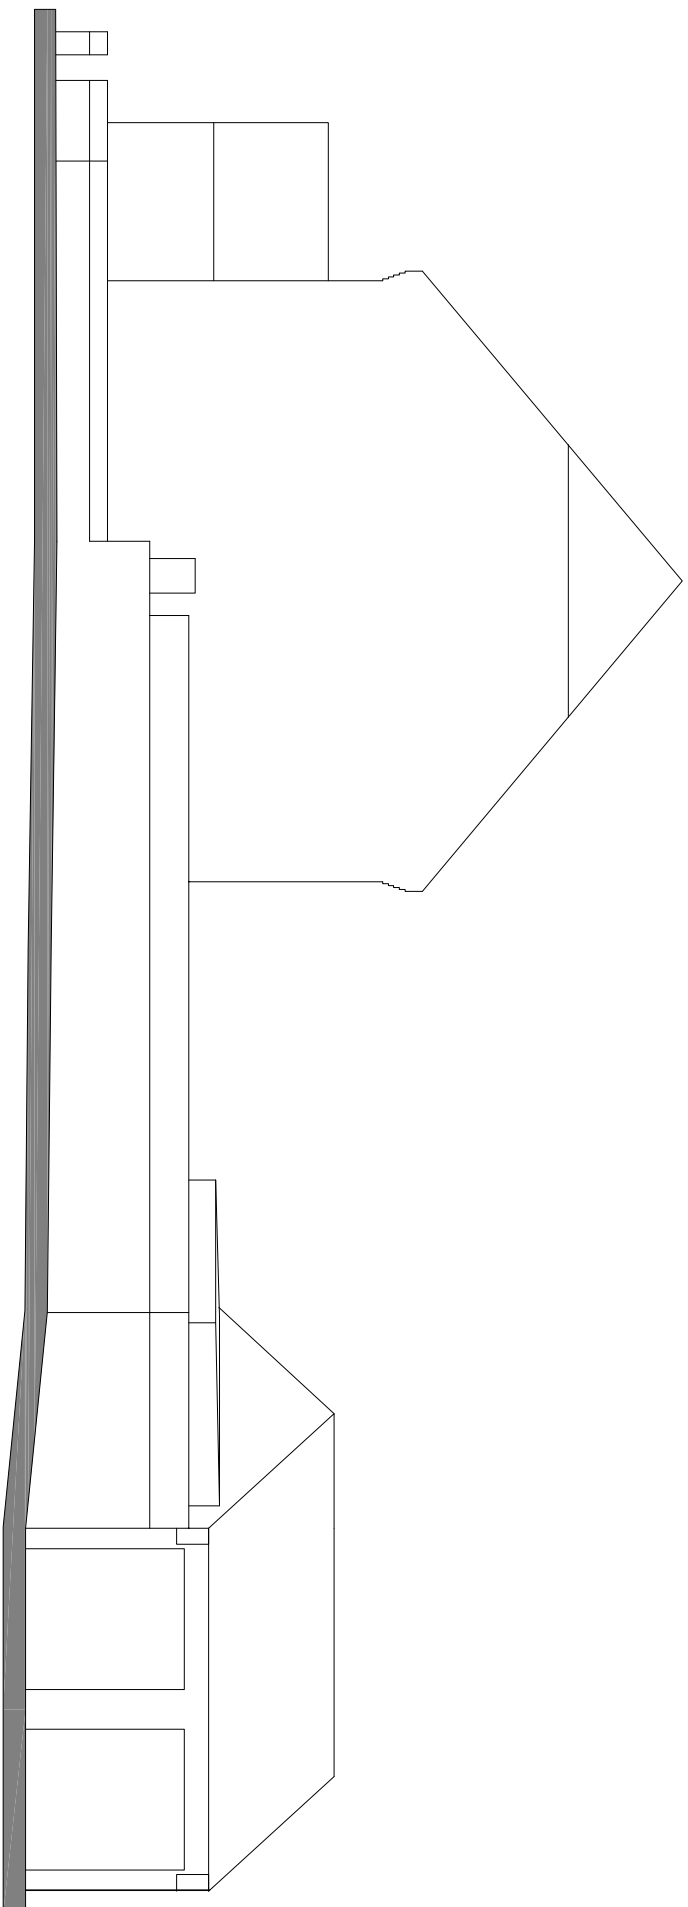


PROPOSED ELEVATIONS

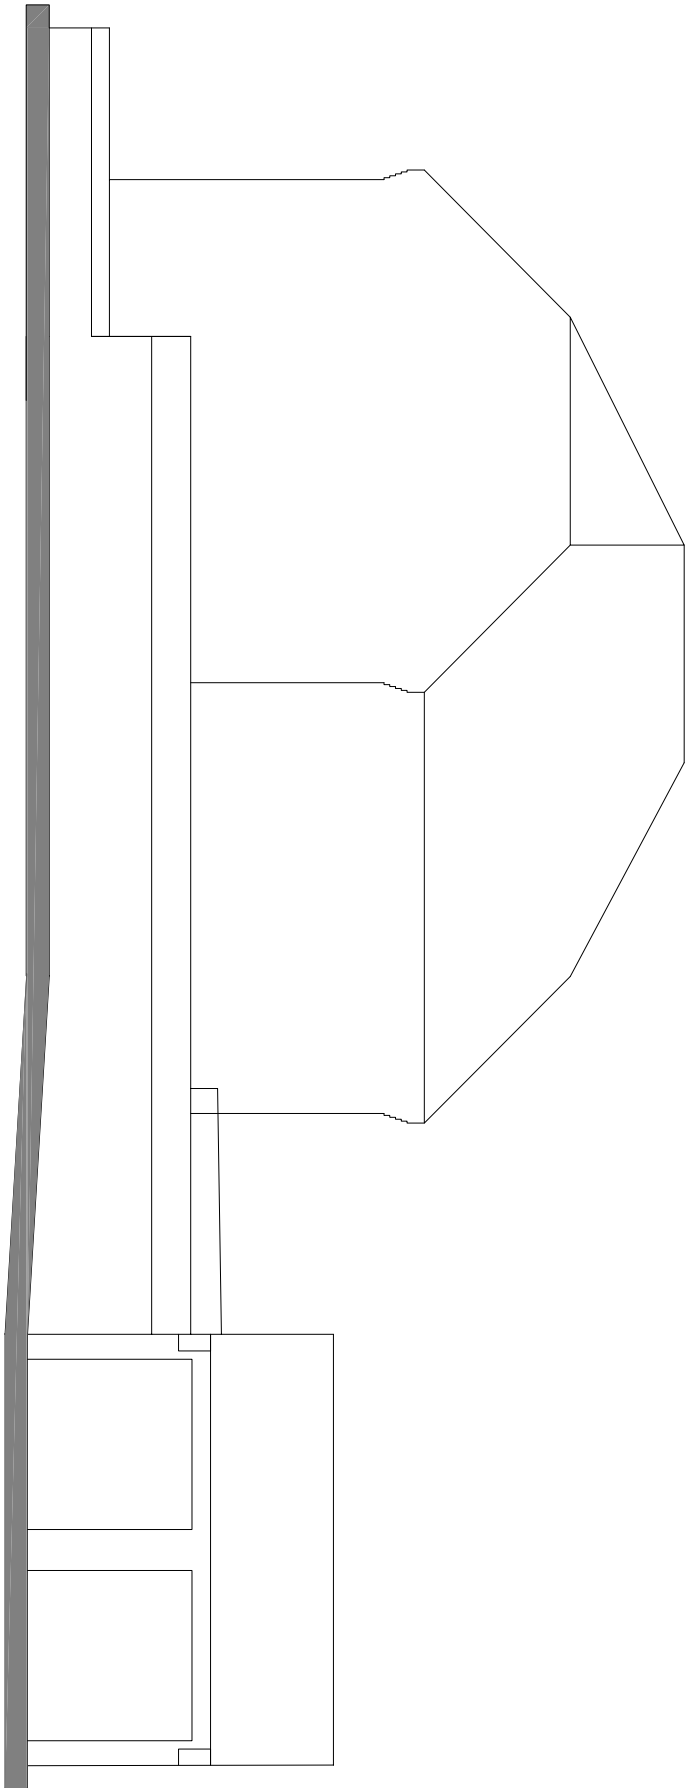

EXISTING ELEVATIONS

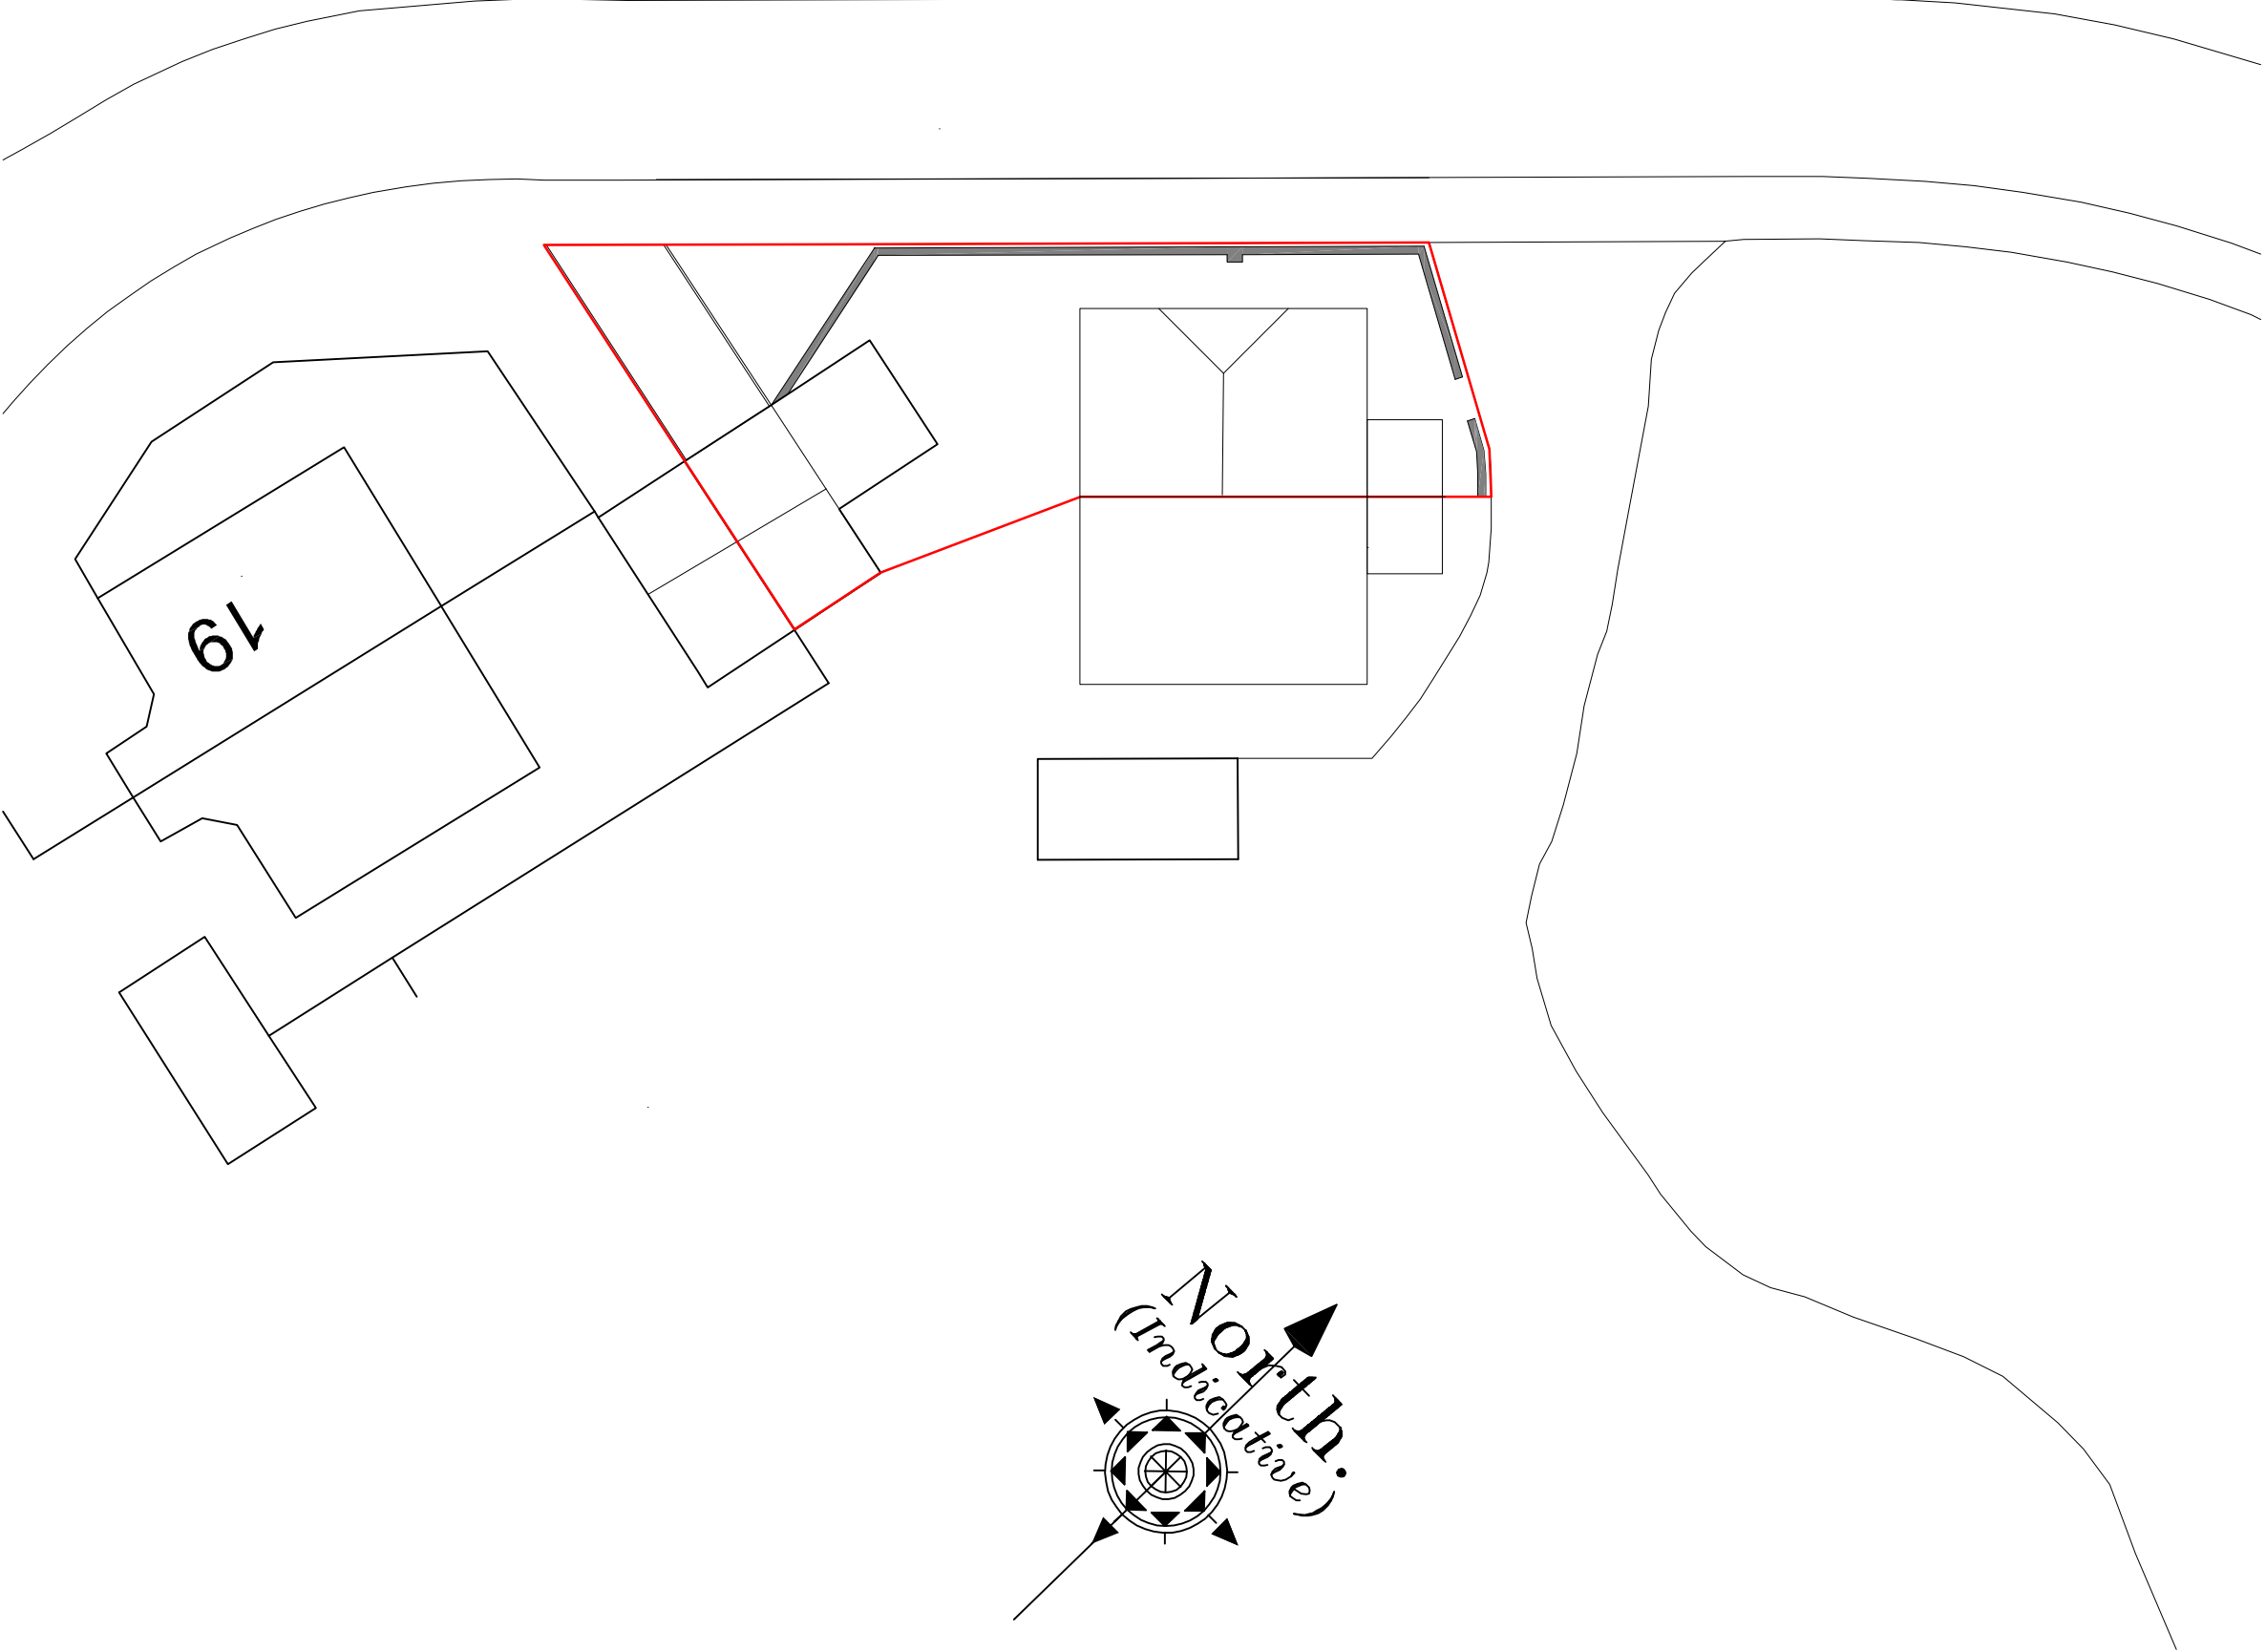

EXISTING BLOCK PLAN

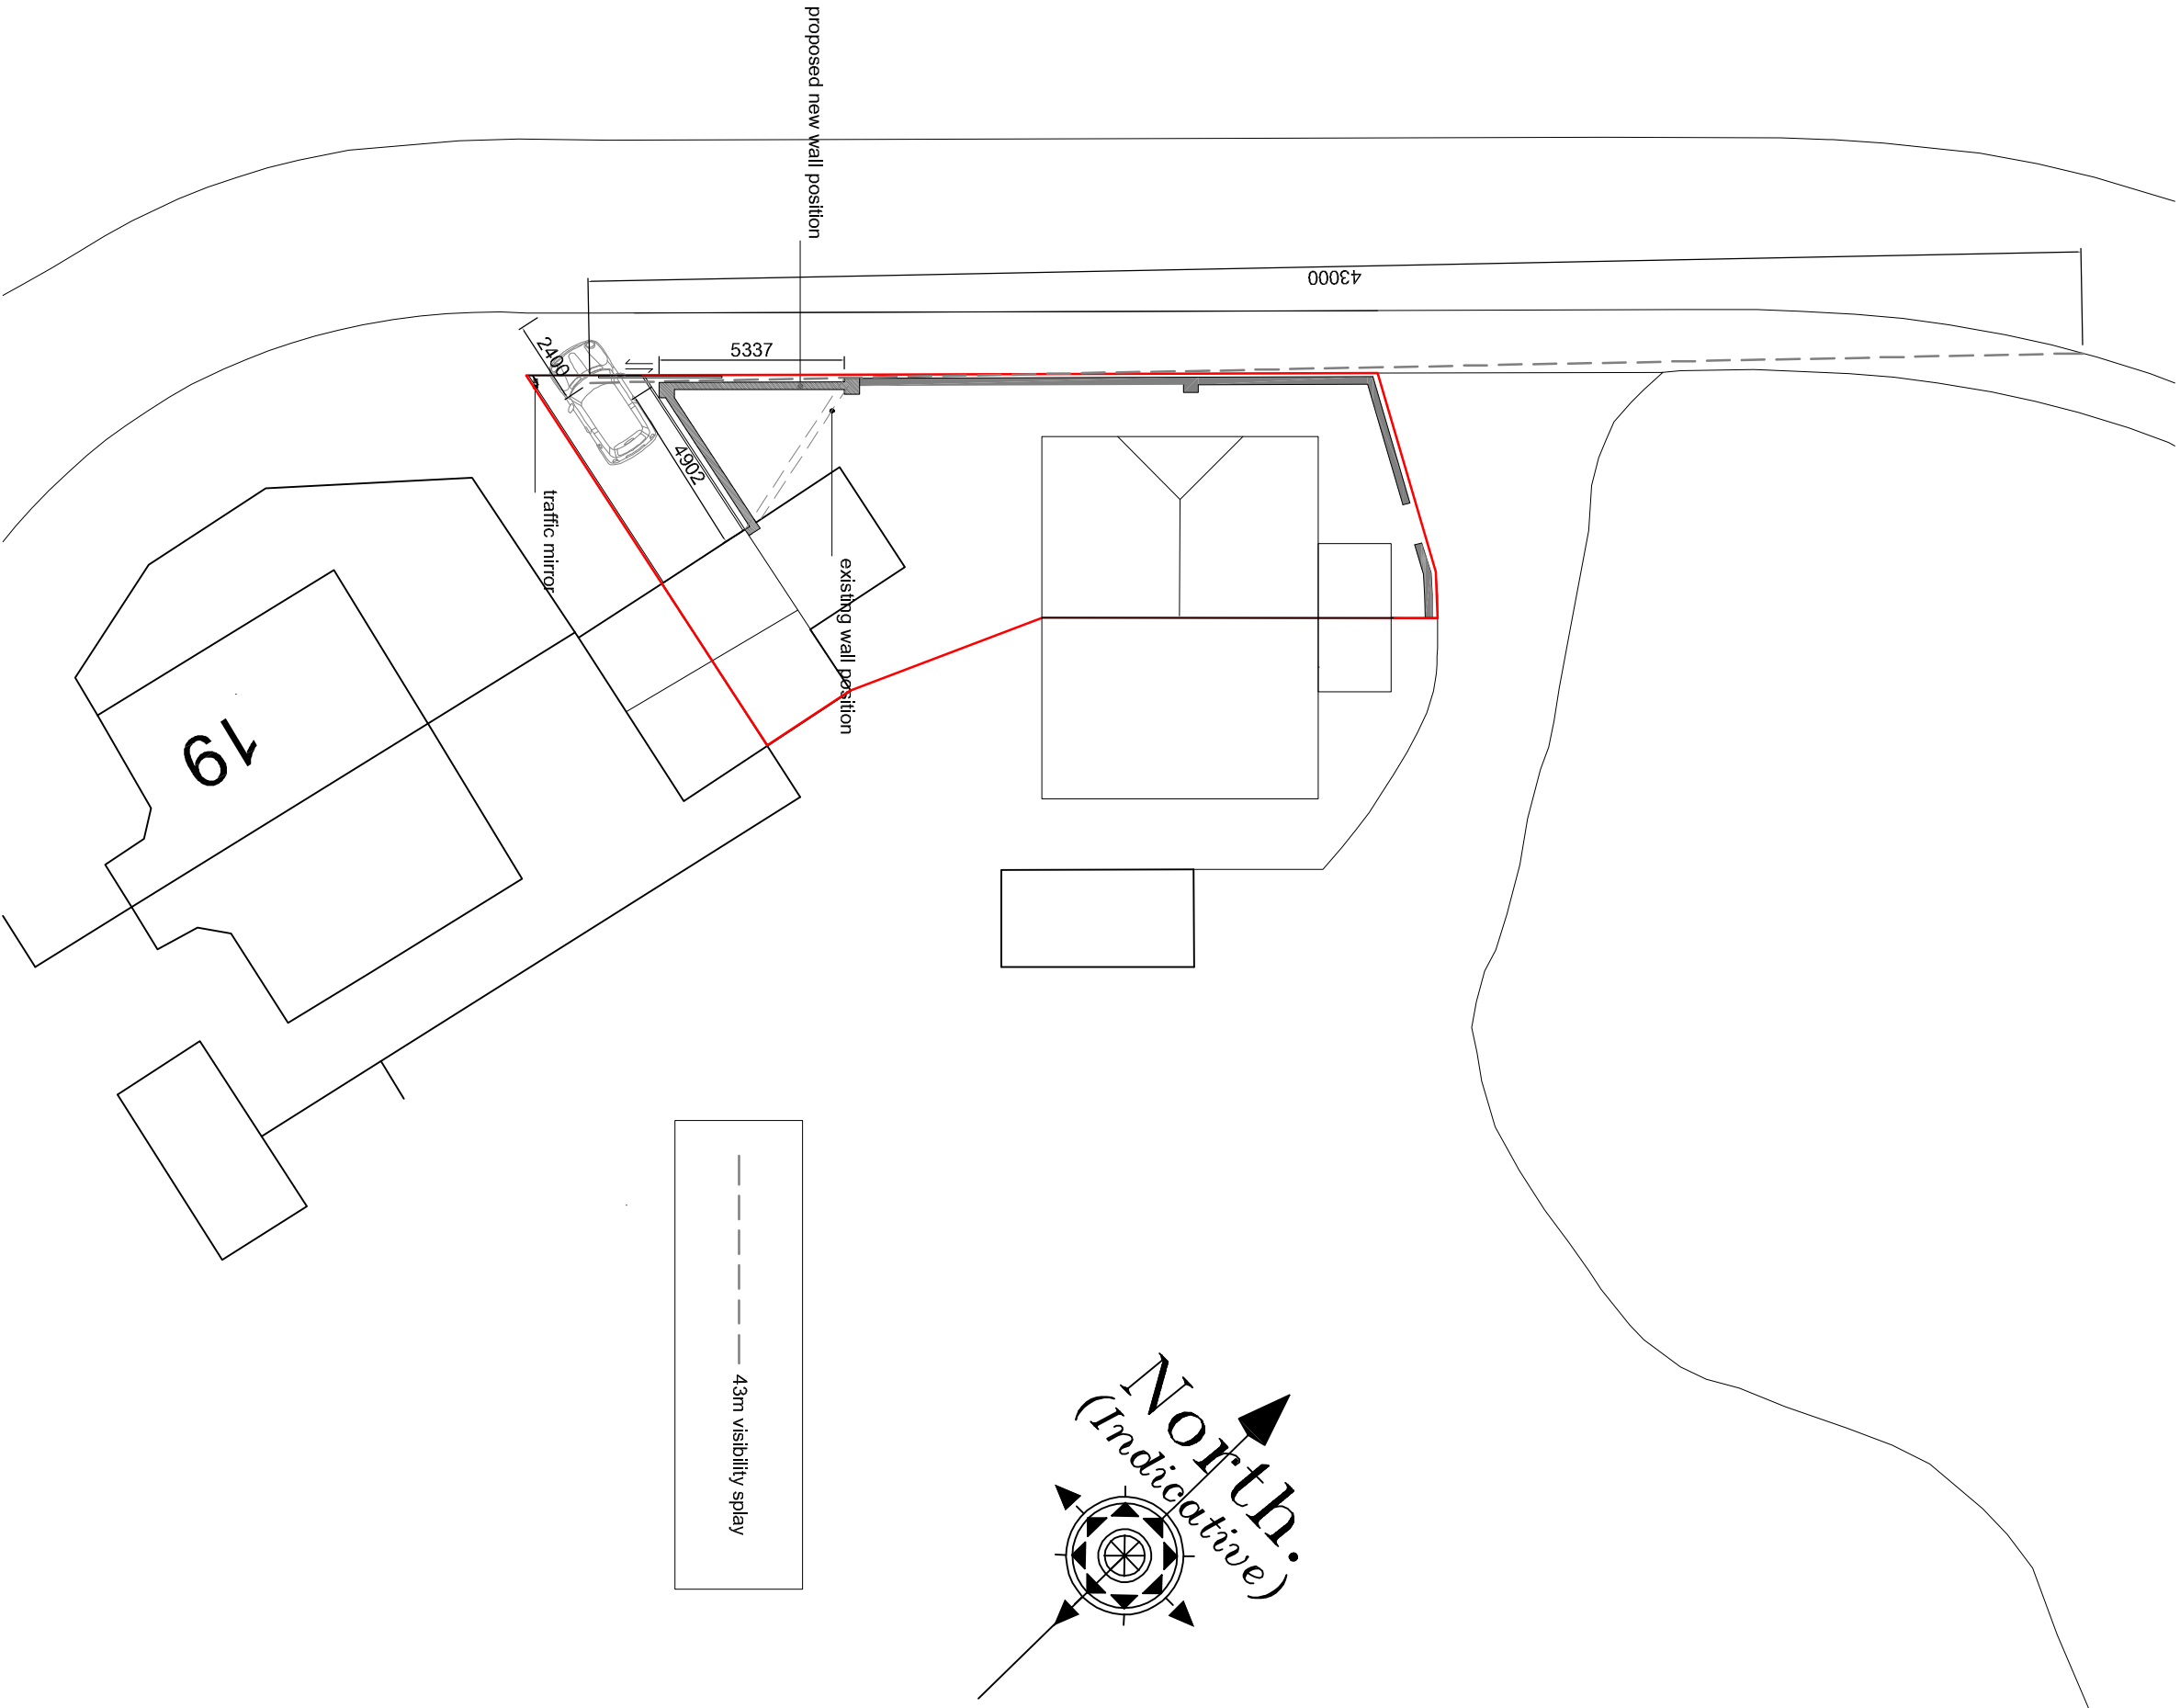

PROPOSED BLOCK PLAN



LOCATION PLAN

Revision	DATE	BY	REASON	Additional notes
1	24/10/24	AWM	Final	Copyright
Client				
Fernando Martins				
Project				
Alteration of wall to 17 Harveys Close, Spalding.				

Drawing	Planning
---------	----------

Scale	1:100, 1:200 1:1250 @ A1	Drawn	AWM	Checked	TAC	Date	10/10/2024
Trevor A Clay RIBA Ltd, 14 Old Fendike Road, Weston Hills, Spalding, Lincs. PE126DD							
01406 380027							
trevor@tclarchitects.co.uk							

