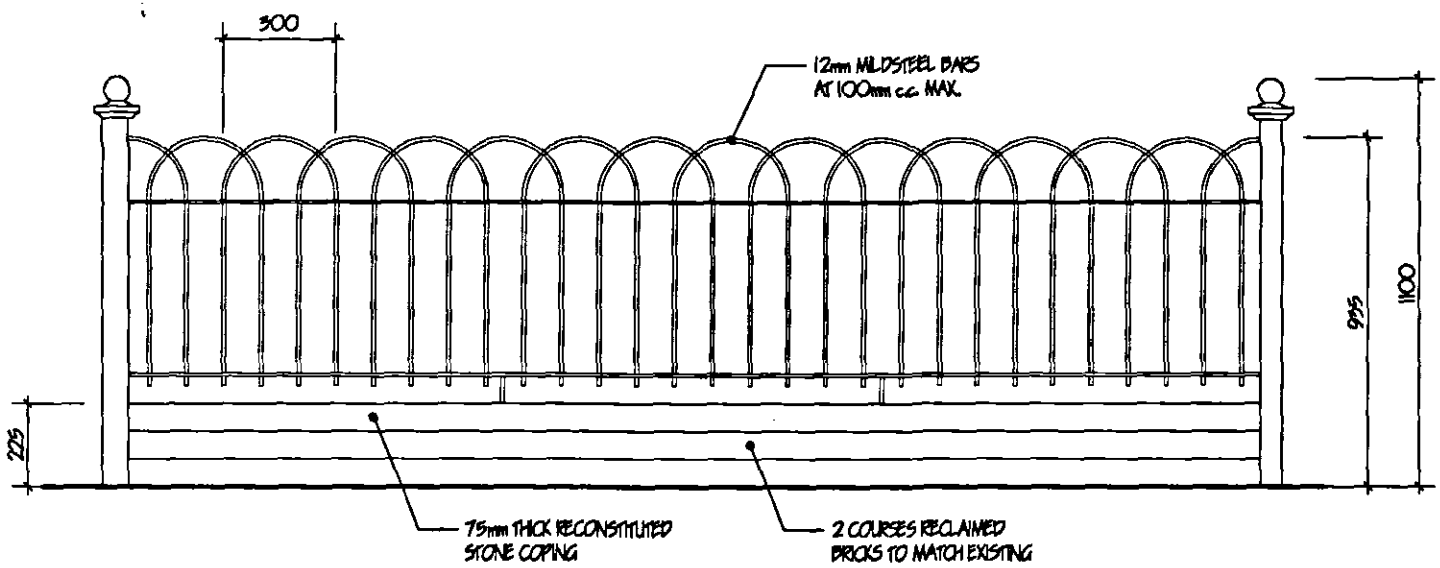



RAILING DETAIL

60 DOUBLE STREET
SPALDING
LINCOLNSHIRE

SCALE 1:20

DETERMINED
PLAN

SHDC
Planning & Development
25 JUN 2004
Ref: 0805/04