



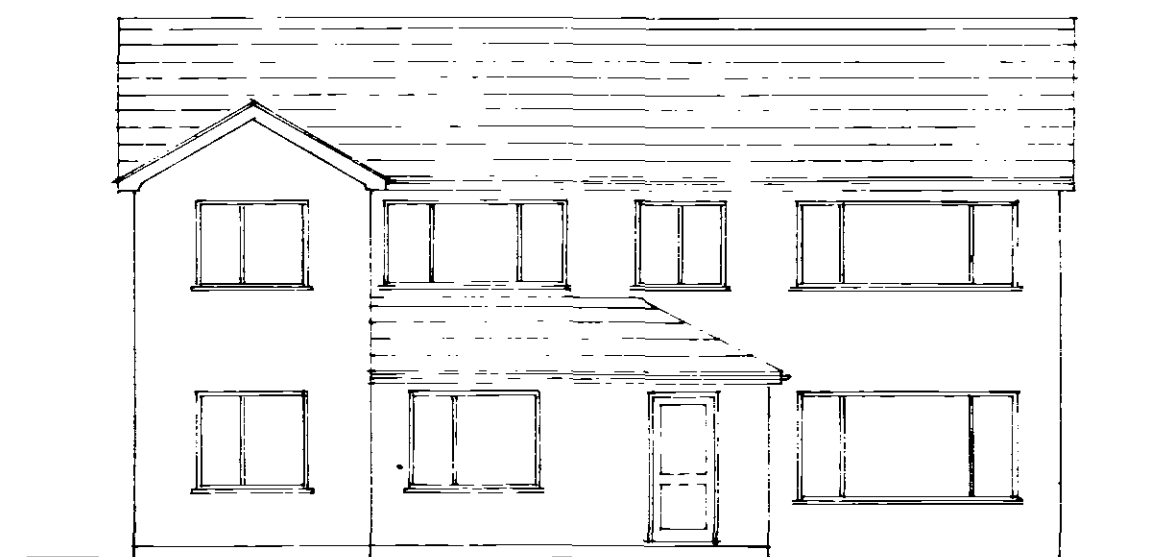


South

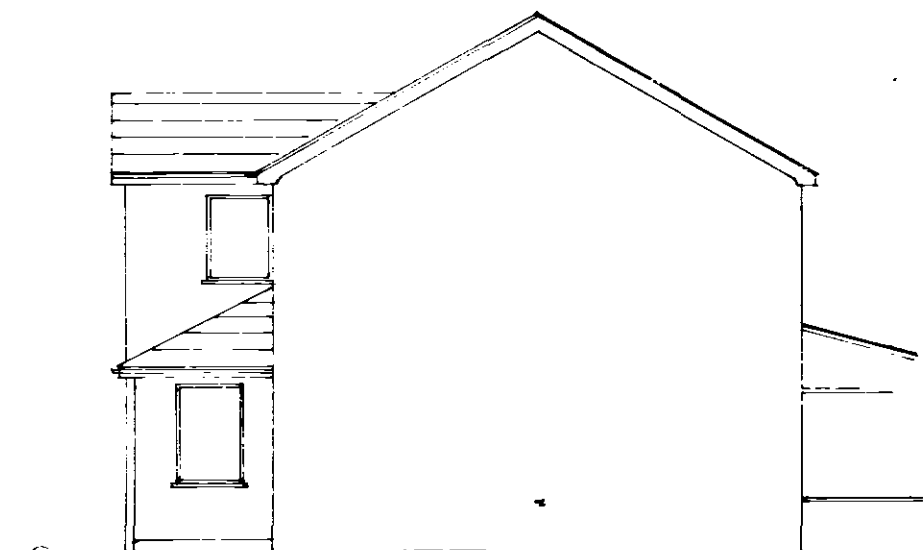


East




North

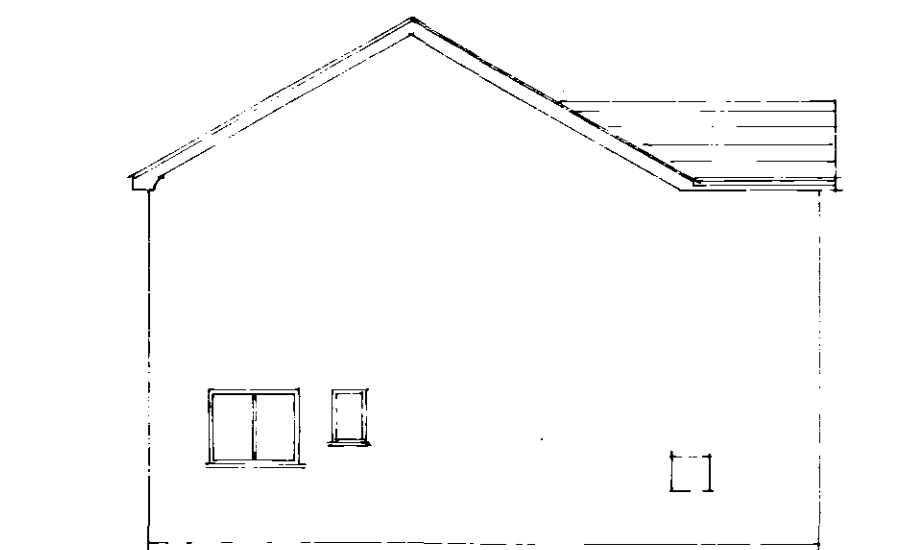


West

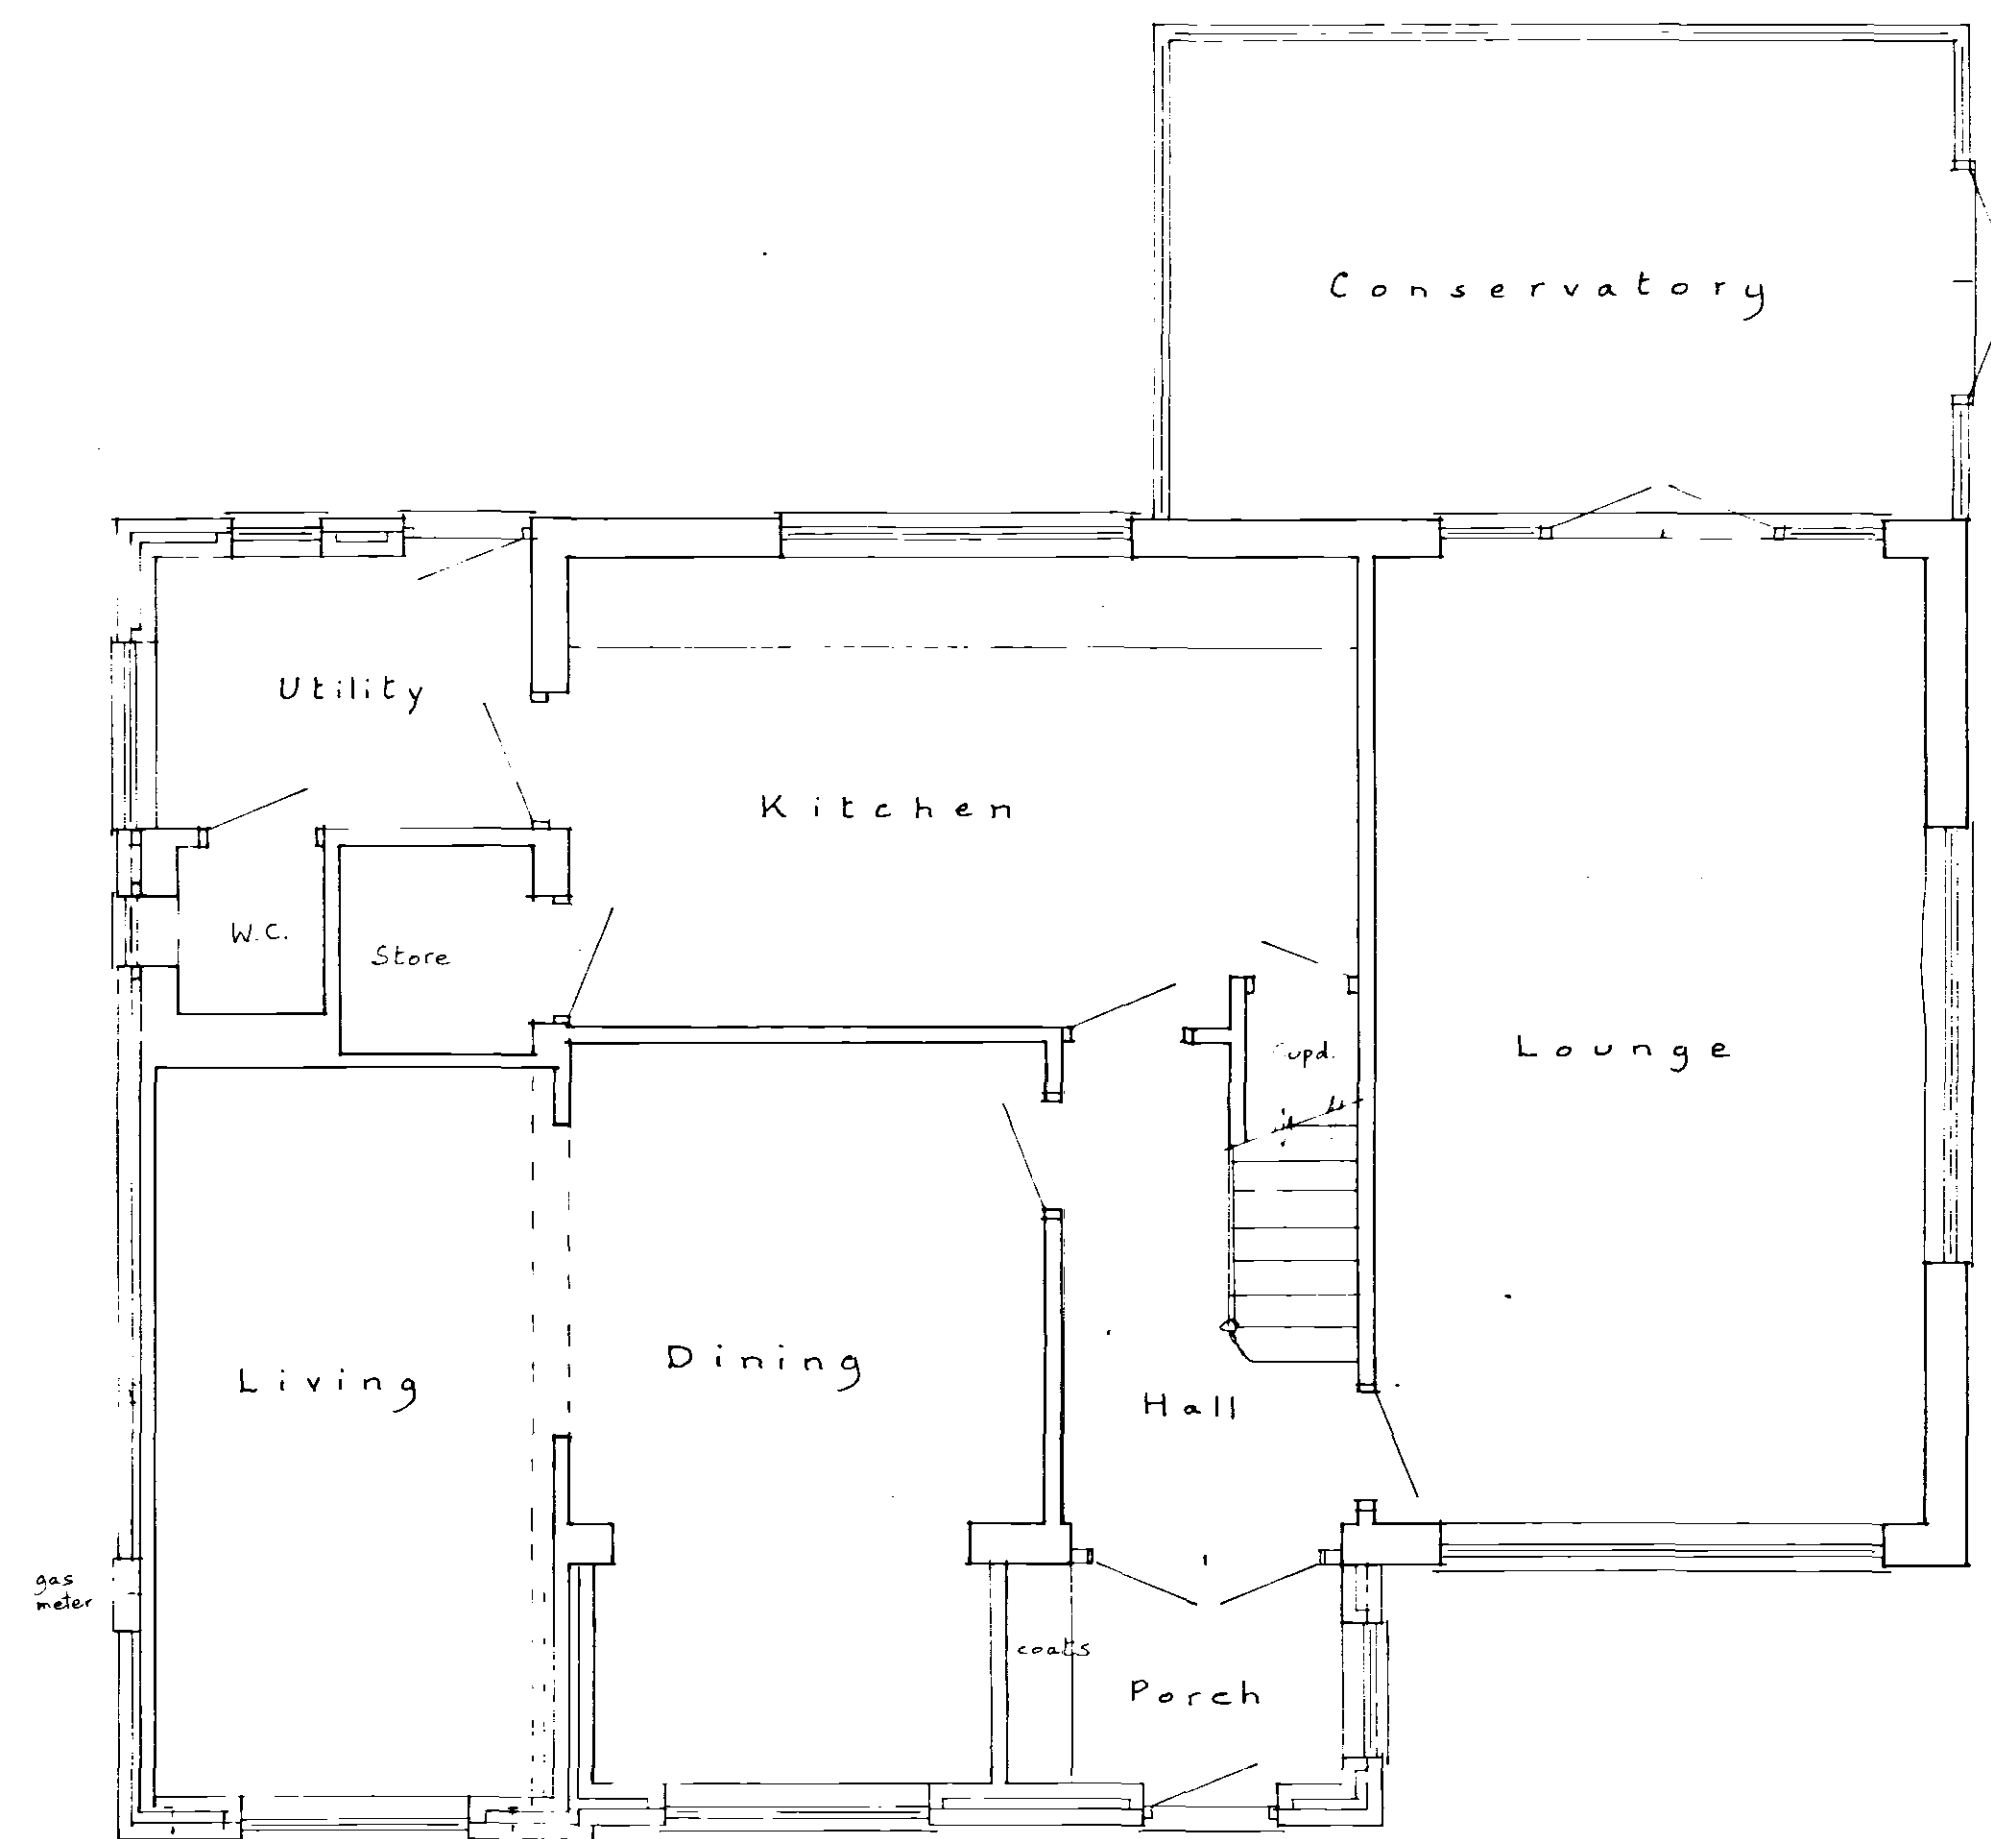

Ground Floor

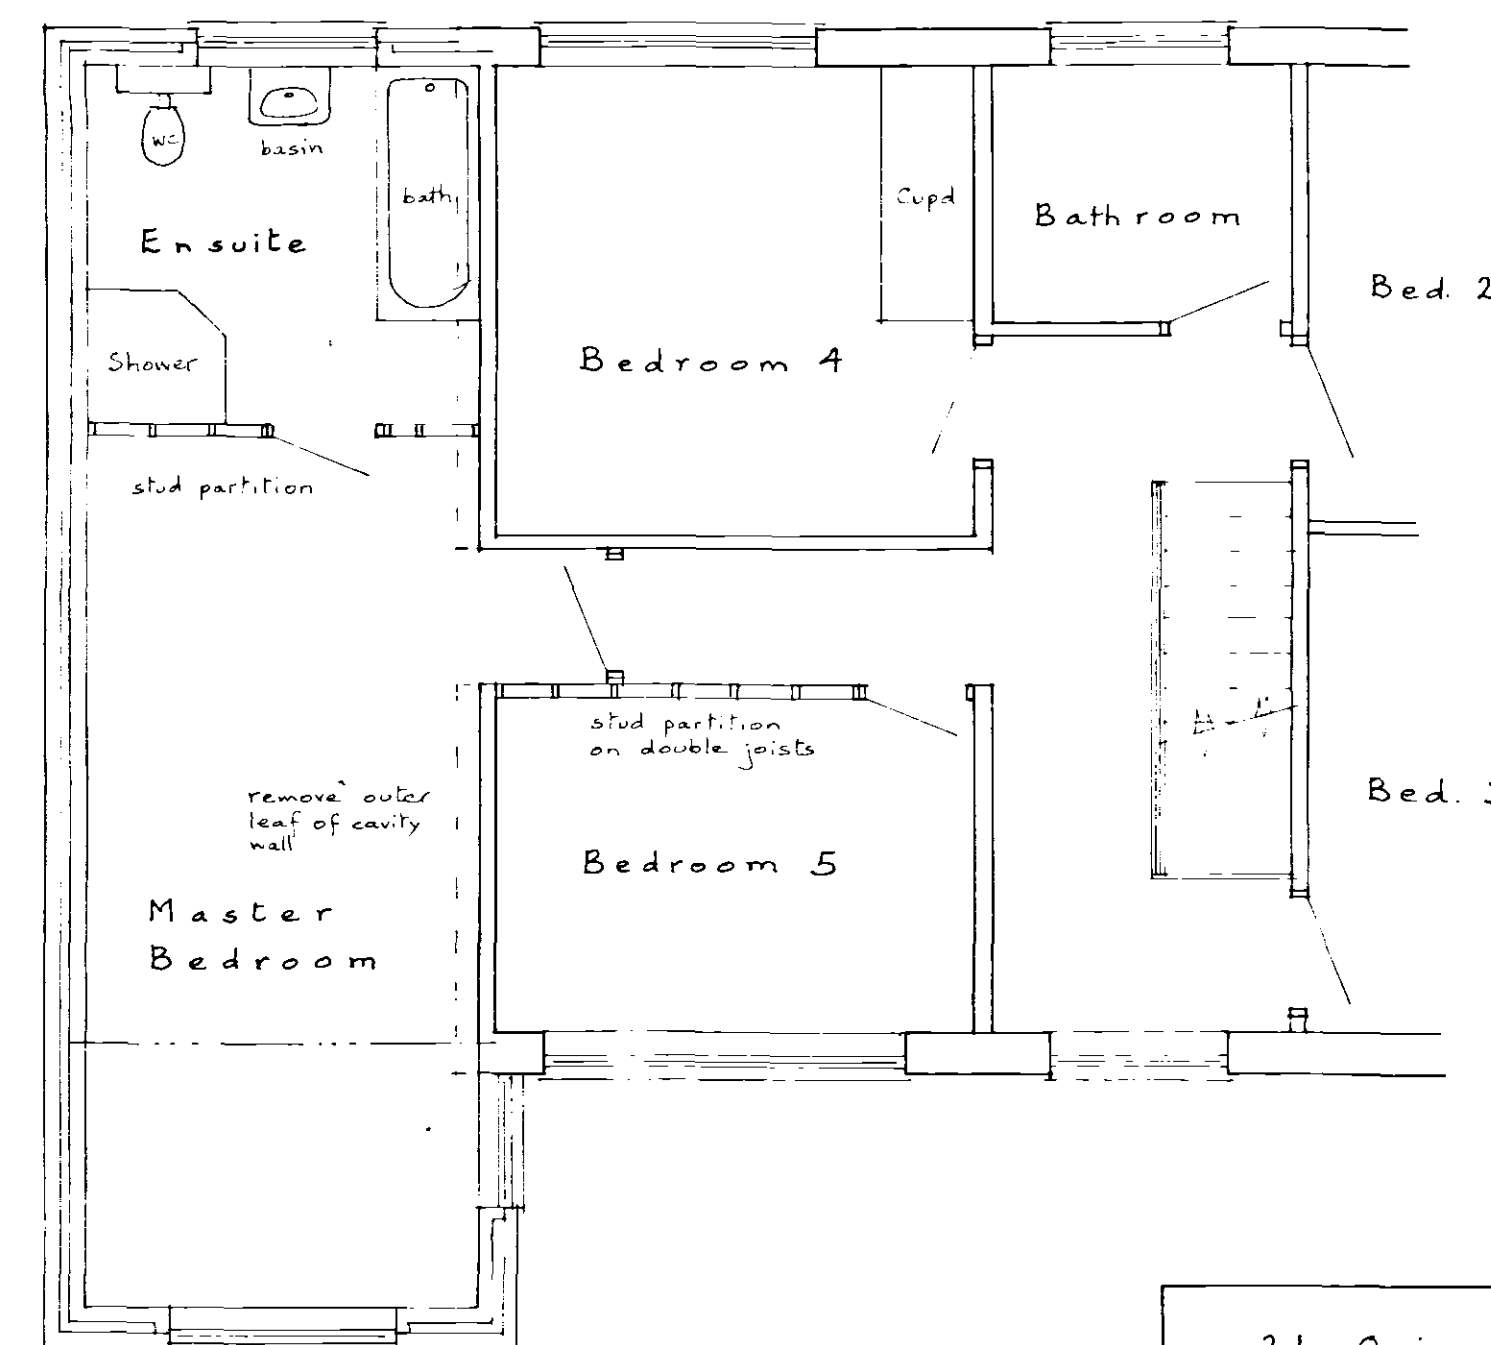

First Floor

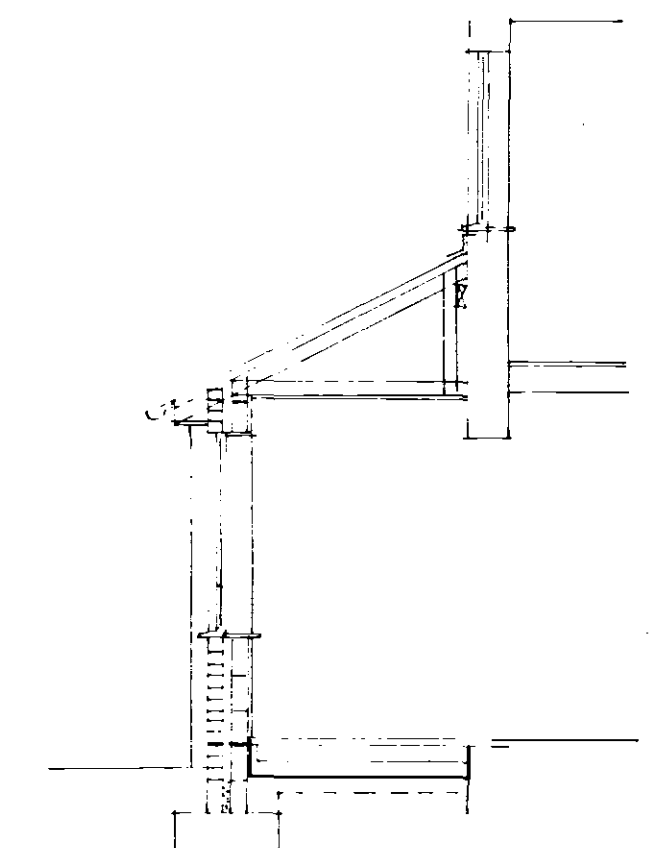

Section through Porch

SPDC
PLANNING & DEVELOPMENT
21 JUN 2006
Ref: 0869106

21, Osier Road, SPALDING
Side and front extension to house
DETERMINED PLAN

Written dimensions to be used in preference to scaled, and all measurements to be verified by checking on site.
Local Authority Ref. Planning
Building Regulations

Scale
1:50 & 1:100
Drawing No.
260617
Date
June 2006