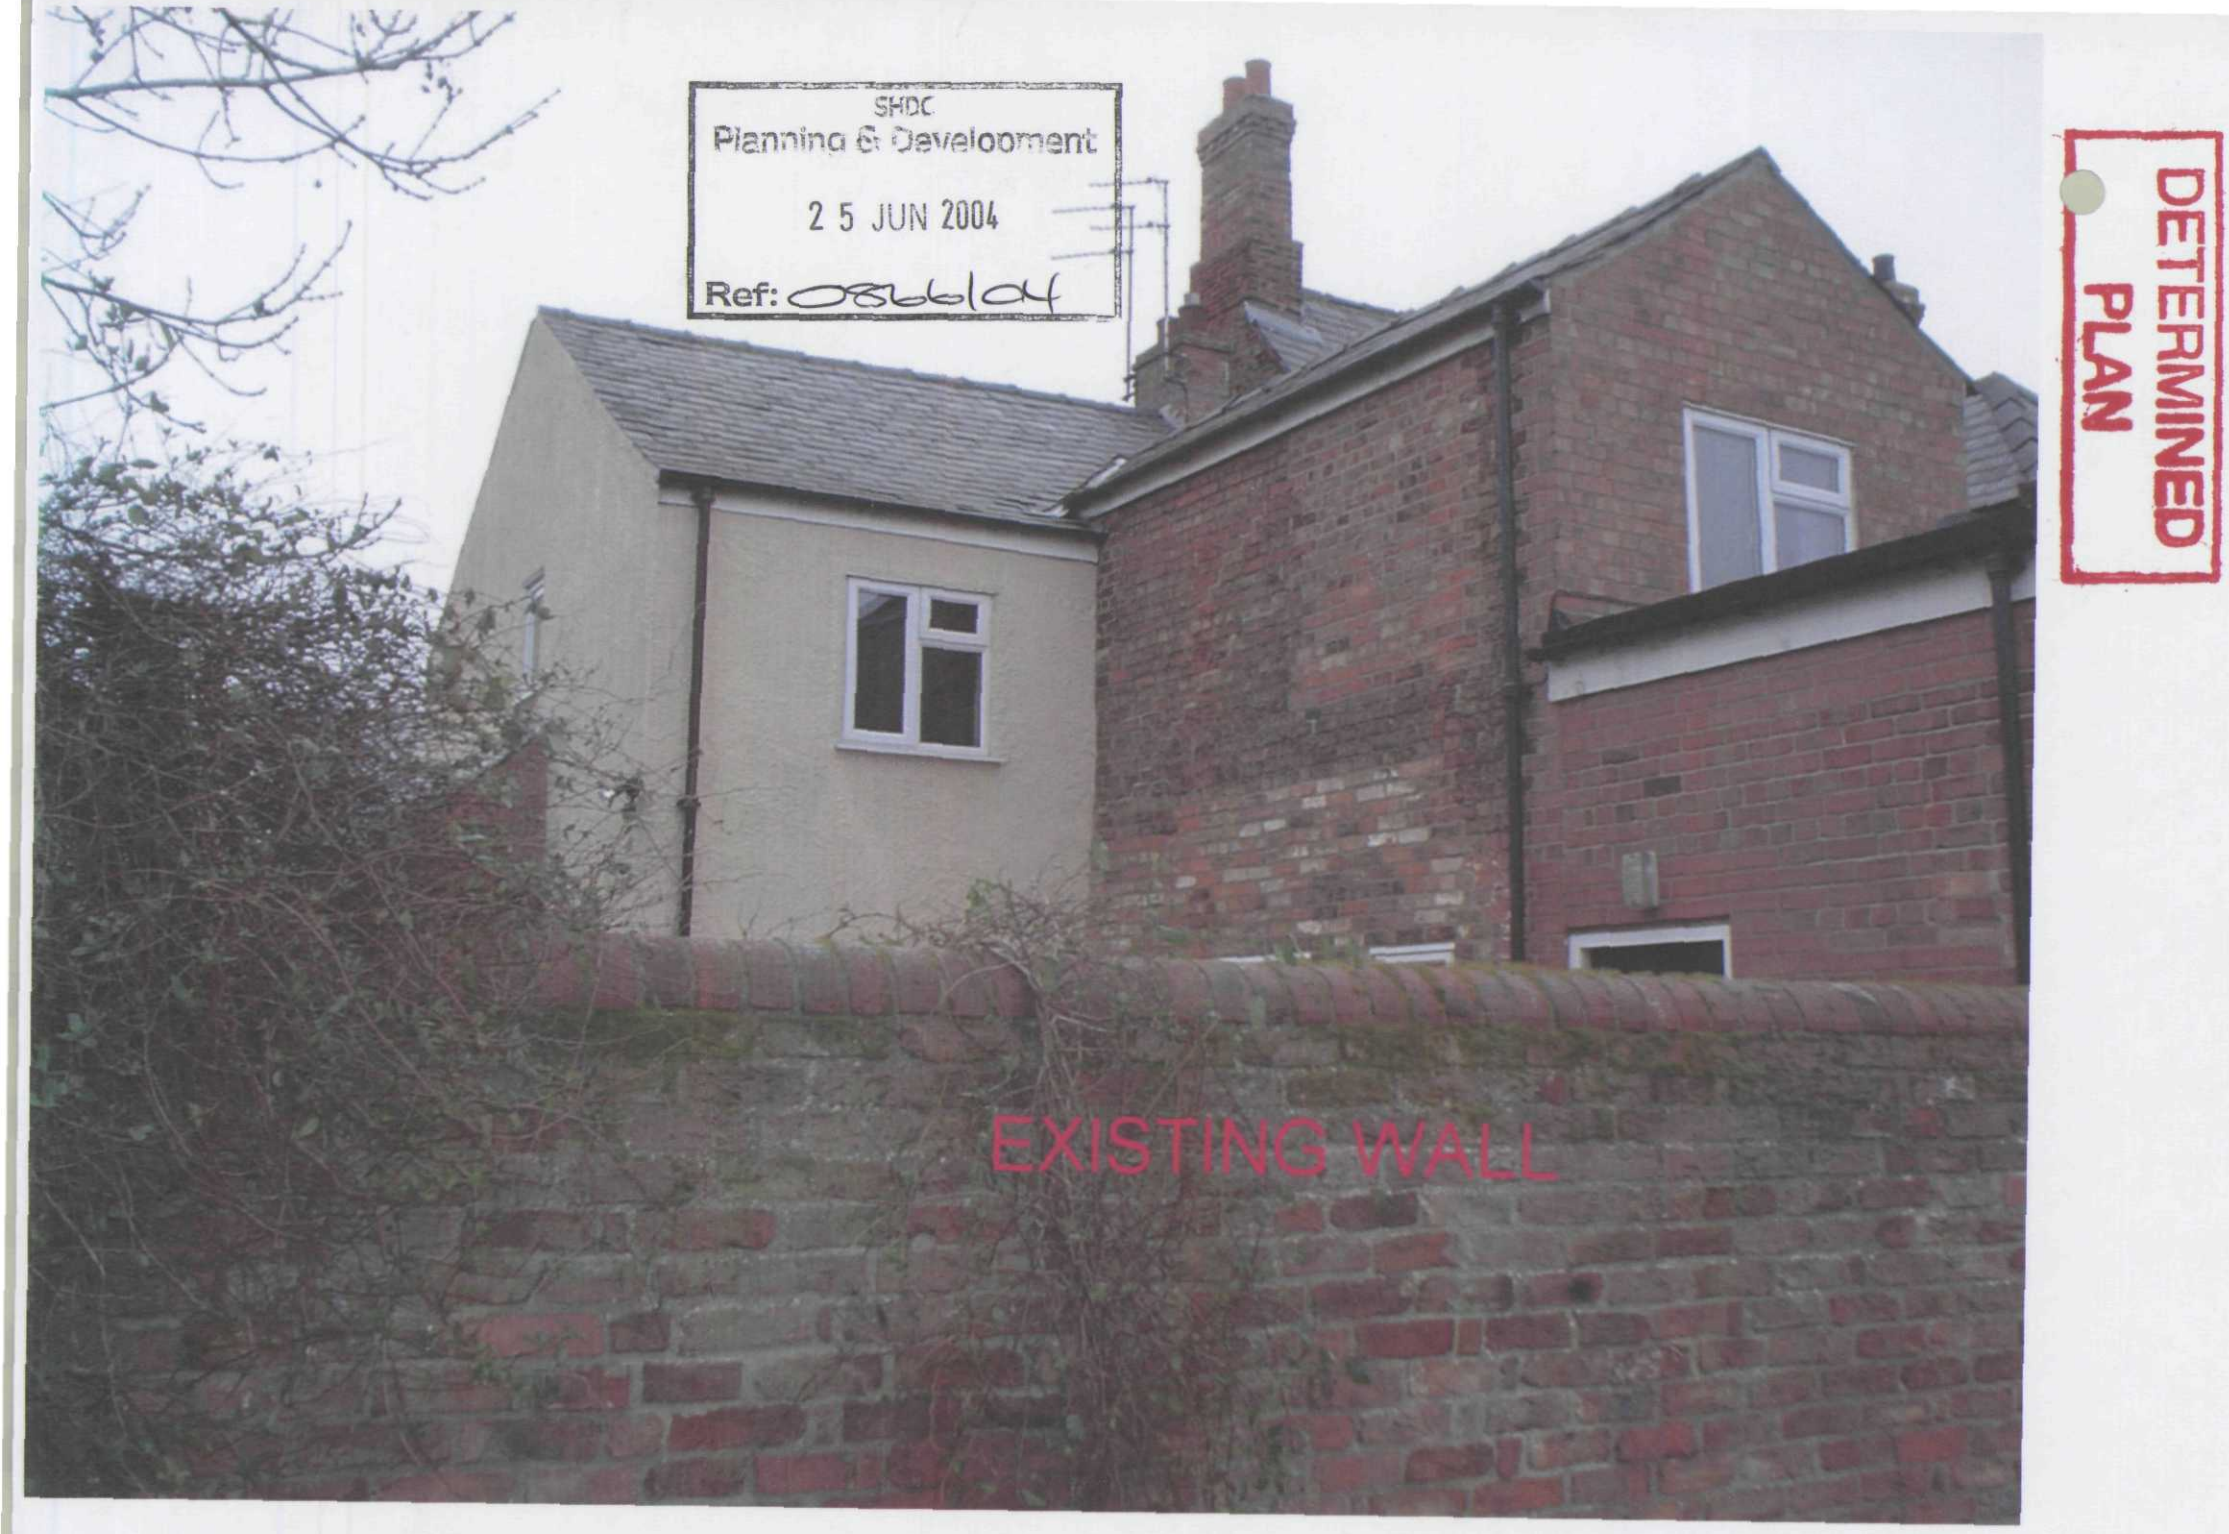

SHDC
Planning & Development
25 JUN 2004
Ref: 0866/04
DETERMINED
PLAN
EXISTING WALL