
'Subject to Survey'

Based upon the Ordnance Survey map with permission of The Controller of Her Majesty's Stationary Office, C. Crown Copyright John Roberts Architects Ltd, 1 James Street, Lincoln. LN2 1QD

License No. AR 100006210

ALL DIMENSIONS AND SETTING OUT ARE TO BE VERIFIED ON SITE AND ALL DISCREPANCIES REFERRED TO THE ARCHITECT BEFORE WORK COMMENCES. ----- COPYRIGHT RESERVED

REV.	DATE	DESCRIPTION
•		

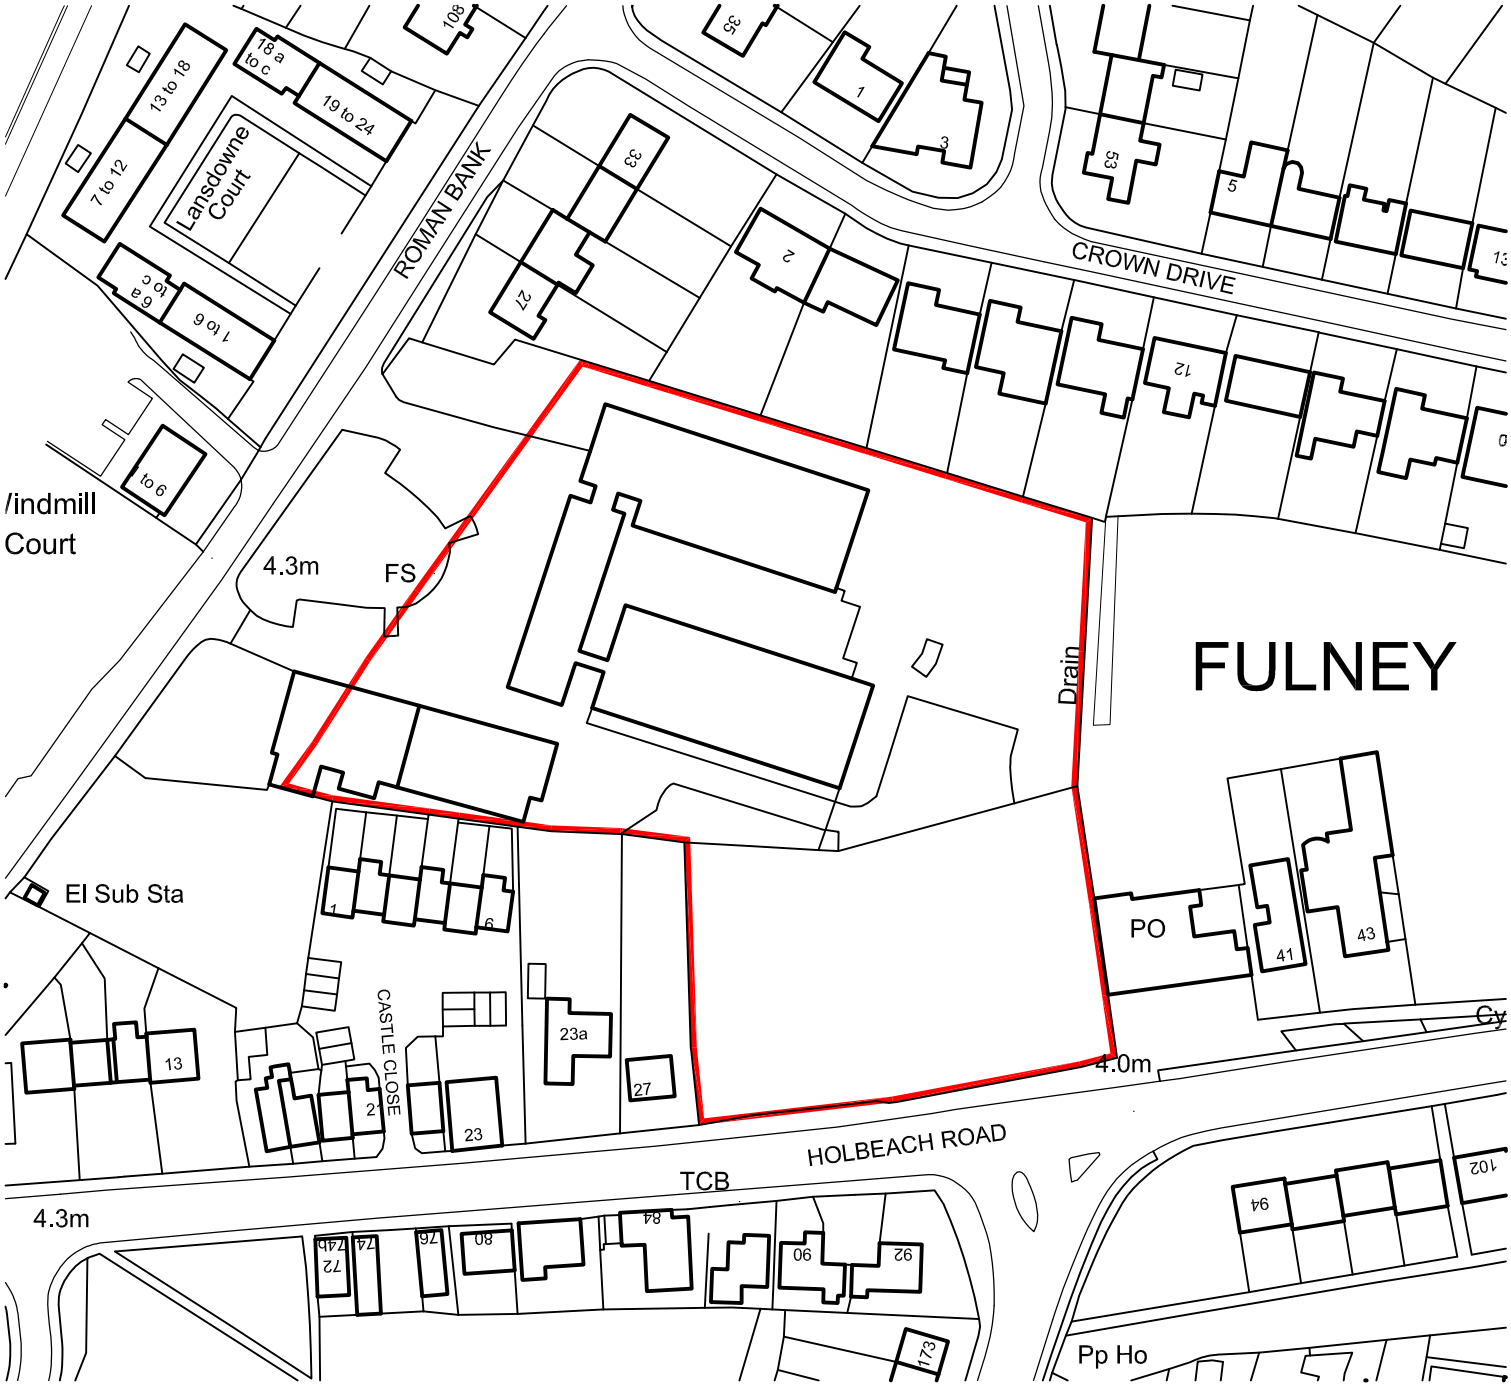

project	scale	date	drawn	checked
Land at Roman Bank Spalding	1:1250@A4	July 17		
drawing	drawing no.			revision
Location Plan	7277L/19			

john roberts architects

1 James Street . Lincoln . LN2 1QD
T: 01522 533441 . F: 01522 512888
E: contact@jrarchitects.co.uk
www.jrarchitects.co.uk