
This drawing is for PLANNING PURPOSES ONLY. The internal layout shown on the plans is indicative and are for guidance purposes. Amendments may be made at the discretion of Allison Homes. For confirmation of finalised design and specification refer to the Sales Department.


The Conservatory is also for planning purposes only, and will not be constructed and included in the sale unless requested as an extra by the purchaser. The design is therefore indicative and may be subject to alteration to suit individual requirements.




Front Elevation

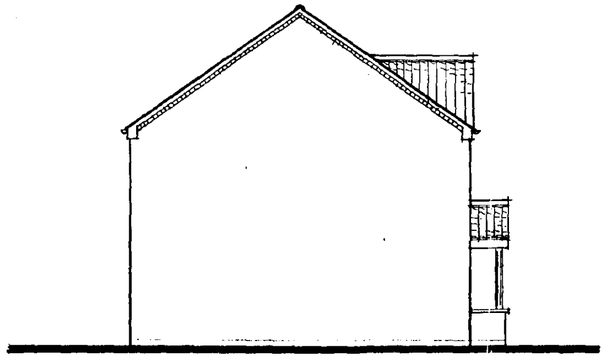


Side Elevation

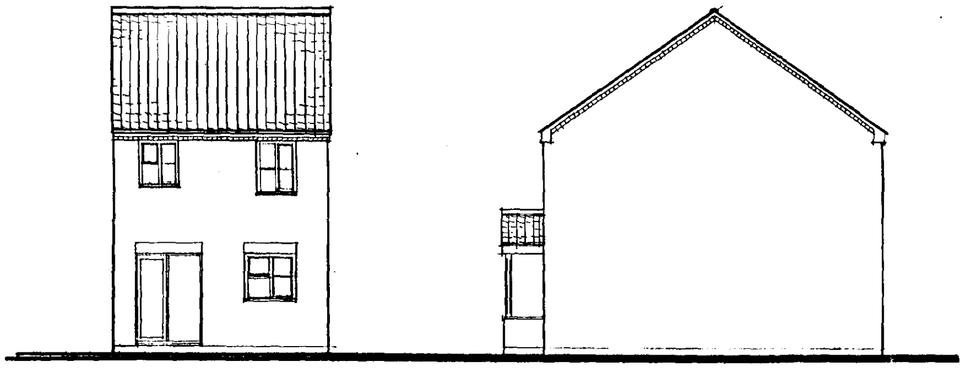

Side Elevation

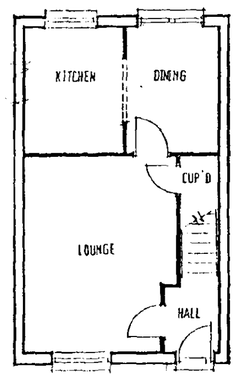

Ground Floor Plan

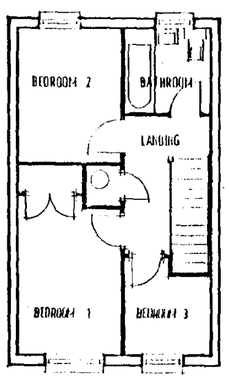

First Floor Plan

DETERMINED PLAN

SOUTH HOLLAND DC
HOUSING & PLANNING
02 OCT 1998
Ref: H16/869/98

16/1/98	PORCH ELEVATION AMMENDED	A	PW
Date:	Description:		

REVISIONS

ALLISON HOMES


Swallow House, Banbury Close, West Elloe Avenue
Spalding, Lincs. PE11 2BS
Telephone (01775) 724701 Fax (01775) 762153
ALLISON HOMES is a trading name of SWALLOW HOMES LTD

Project:


Drawing Title:
DESIGN SHEET
Wygate Park Phase 7c
Plot 17a

Date: AUG '98	Scales: 1:100
Reference No:	Drawn:
Drawing No: E3/SG/06/V3	Revision:


Do not scale directly from this drawing. All discrepancies to be brought to the attention of the above office.

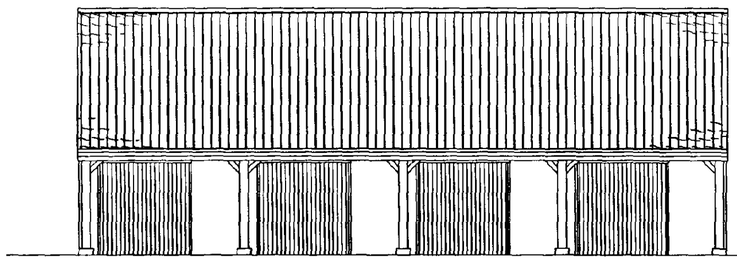


FRONT ELEVATION

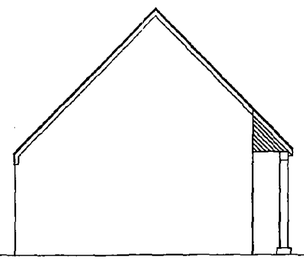


SIDE ELEVATION

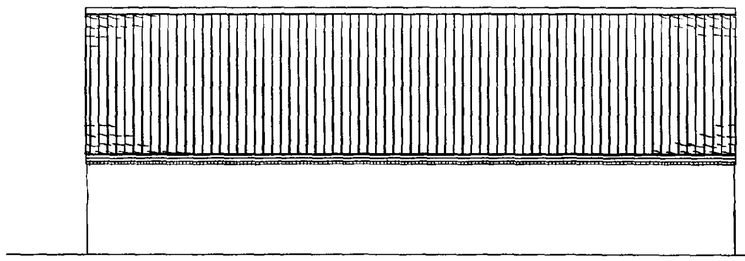


REAR ELEVATION

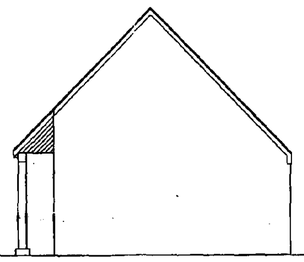

SIDE ELEVATION

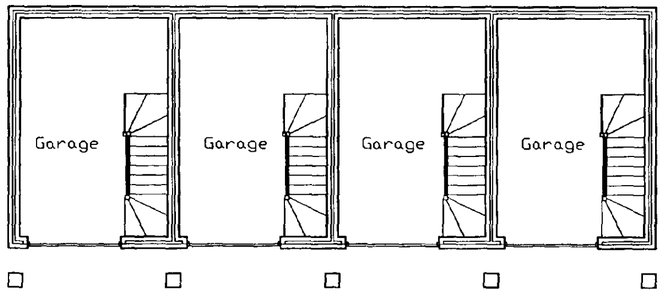

GROUND FLOOR PLAN

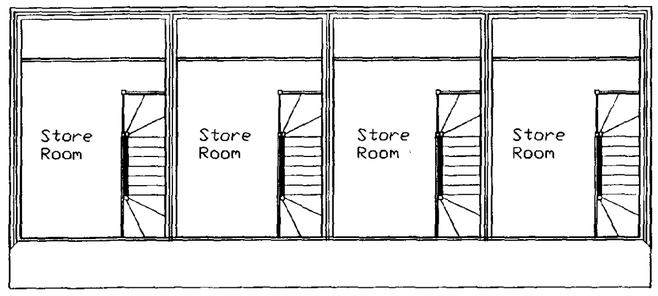

FIRST FLOOR PLAN

DETERMINED PLAN

SOUTH HOLLAND DC
HOUSING & PLANNING
02 OCT 1998
Ref: H16/867/98

Date :	Description :

R E V I S I O N S

Swallow House, Banbury Close, West Elloe Avenue, Spalding, Lincs.
PE11 2BS
Telephone : (01775) 724701 Fax : (01775) 762153
ALLISON HOMES is a trading name of SWALLOW HOMES LTD

Project :
PHASE 7C, WYGATE
PLOTS 15 - 17A GARAGES


Drawing Title :
DESIGN DRAWING

Reference No :	Scales : 1:100
Drawing No : 01	Date : OCT '98
	Drawn : jrb


Do not scale directly from this drawing . All discrepancies to be brought to the attention of the above office.

The Conservatory shown is for planning purposes only, and will not be constructed and included in the sale unless requested as an extra by the purchaser.

The design is therefore indicative and may be subject to alteration to suit individual purchasers requirements.

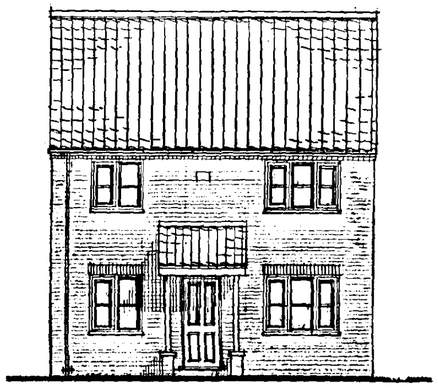


FRONT ELEVATION

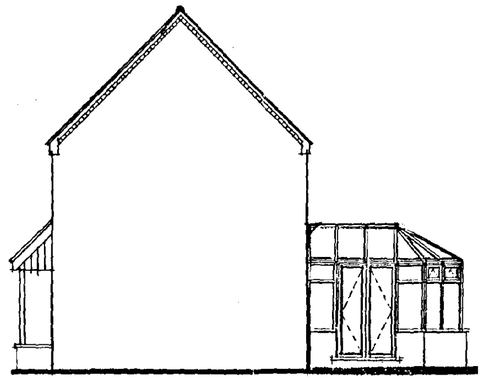


SIDE ELEVATION




REAR ELEVATION

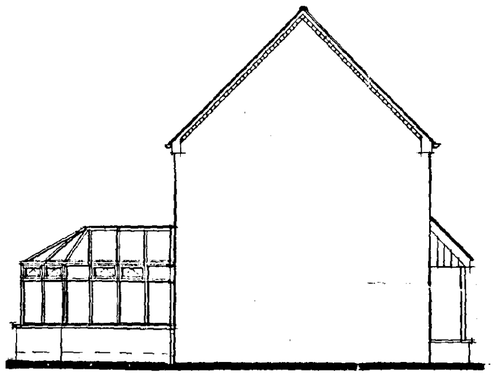

SIDE ELEVATION

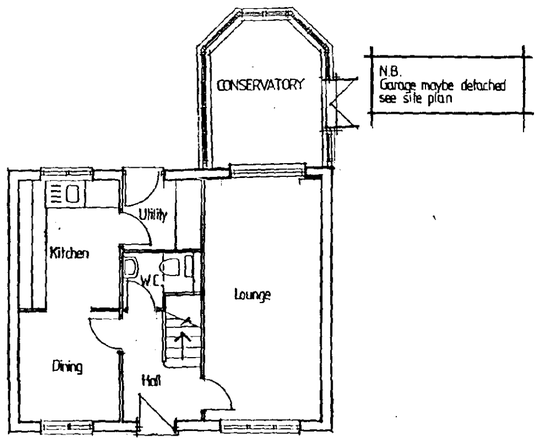

GROUND FLOOR PLAN

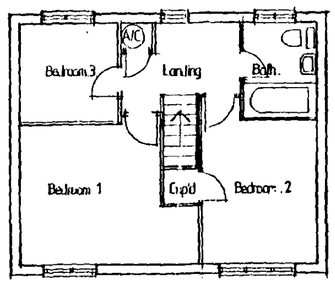

FIRST FLOOR PLAN

DETERMINED PLAN

SOUTH HOLLAND D.C.
HOUSING & PLANNING
- 1 SEP 1998
Ref: 0869/98

Date:	Description:

REVISIONS

ALLISON HOMES

Swallow House, Banbury Close, West Elloe Avenue
Spalding, Lincs. PE11 2BS
Telephone (0775) 724781 Fax (0775) 762153
ALLISON HOMES is a trading name of SWALLOW HOMES LTD


Project:
D Range House Type
3 Bed
825 sq ft


Drawing Title:
Design Sheet
Wygate Park Phase 7c
Plot 15 (as)

Reference No:	Scales: 1:100
D3/SG/07	Date: 24/4/95
Drawing No: 01	Drawn: M Smith
Revision:	

Do not scale directly from this drawing. All discrepancies to be brought to the attention of the above office.

SIMMIT D.O.S. 841231

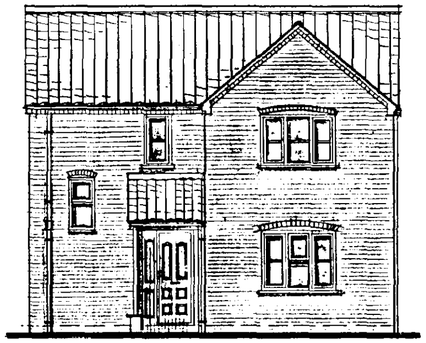


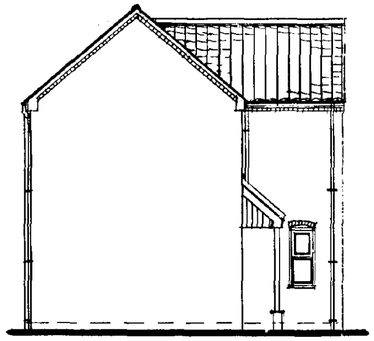


SIDE ELEVATION




REAR ELEVATION

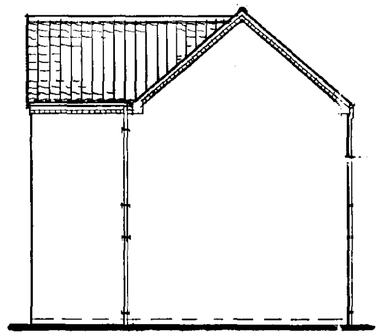

SIDE ELEVATION

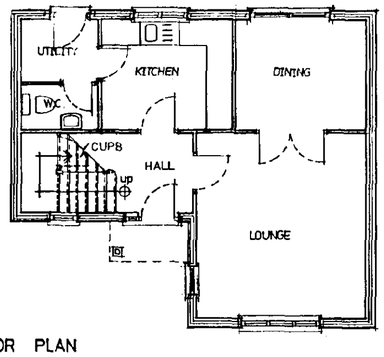

GROUND FLOOR PLAN

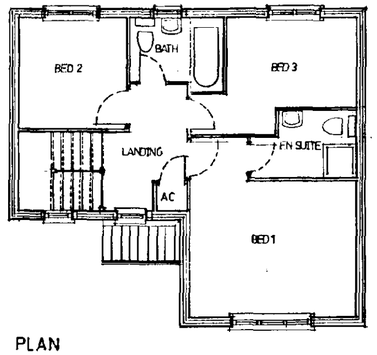

FIRST FLOOR PLAN

Mar 95	Ground floor & first floor plan layout amended	AS	B
Dec 94	Cup'd put under stairs		A
Date:	Description:		

R E V I S I O N S

ALLISON

HOMES

Swallow House, Banbury Close, West Elloe Avenue
Spalding, Lincs. PE11 2BS
Telephone (0775) 724781 Fax (0775) 762153
ALLISON HOMES is a trading name of SWALLOW HOMES LTD

Project:
D-RANGE HOUSE TYPE
3 BED
Sq FT 976 The Tickencote

Drawing Title:
DESIGN SHEET
Wygate Park Phase 7c
Plot 8 (handed)

Reference No: D3/SG/04/V1

Scales: 1:100

Date: 05th MAY 1994

Drawing No: 01

Drawn:

Revision: B


Do not scale directly from this drawing. All discrepancies to be brought to the attention of the above office.

DETERMINED PLAN


SOUTH HOLLAND DC HOUSING & PLANNING - 1 SEP 1998 Ref: 089/98

The Conservatory shown is for planning purposes only, and will not be constructed and included in the sale unless requested as an extra by the purchaser.


The design is therefore indicative and may be subject to alteration to suit individual purchasers requirements.

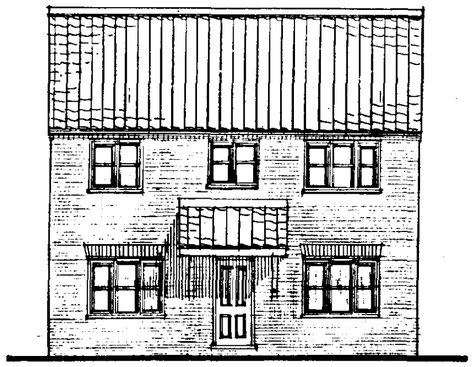


FRUNT ELEVATION

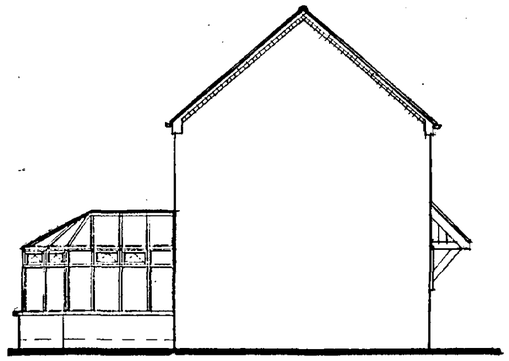


SIDE ELEVATION

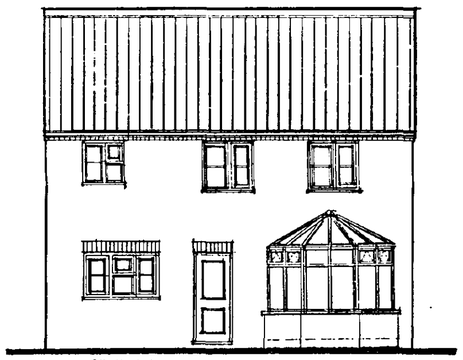


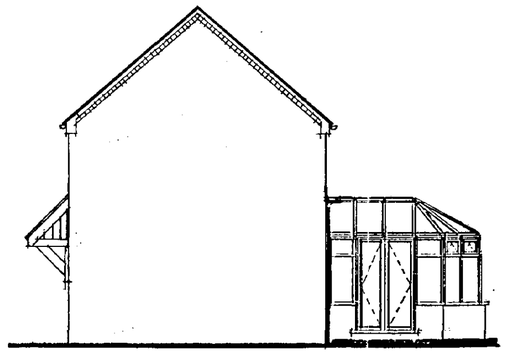

SIDE ELEVATION

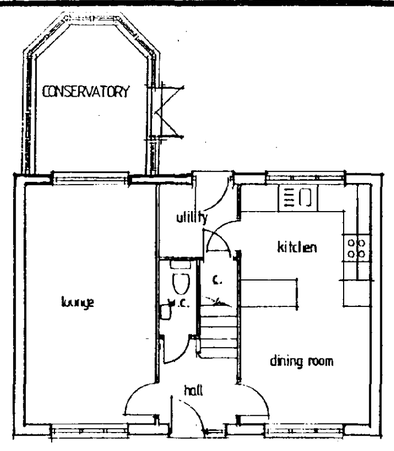

GROUND FLOOR PLAN

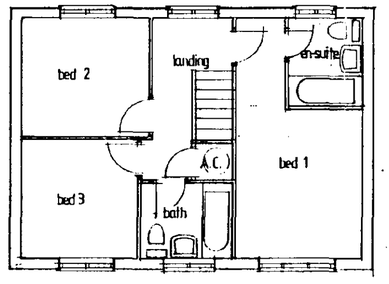

FIRST FLOOR PLAN

DETERMINED PLAN
SOUTH HOLLAND DC HOUSING & PLANNING
- 1 SEP 1998
Ref: 0869/98

Date:	Description:

R E V I S I O N S

ALLISON
HOMES
Swallow House, Banbury Close, West Elloe Avenue
Spalding, Lincs PE11 2HS
Telephone (01775) 724781 Fax (01775) 762153
ALLISON HOMES is a trading name of SWALLOW HOMES LTD

Project:
D Range House Type
3 Bedroom
947 sq ft

Drawing Title:
Design Sheet


D3/SG/09/V
Wygate Park Phase 7c
Plot 18 as

Date:	Scales:
1/12/95	1:100
Reference No: D3/SG/09/V	Drawn:
Drawing No: 01	Revision:


Do not scale directly from this drawing. All discrepancies to be brought to the attention of the above office.




FRONT ELEVATION

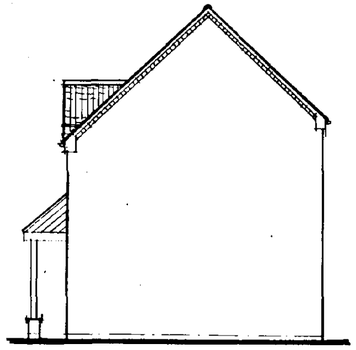


SIDE ELEVATION

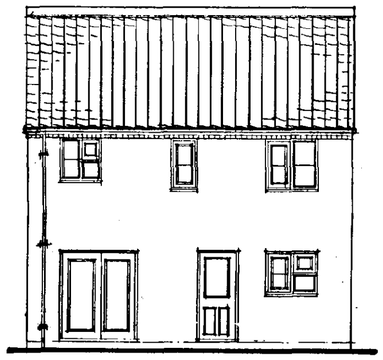


REAR ELEVATION

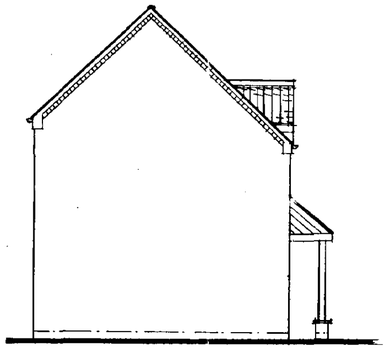

SIDE ELEVATION

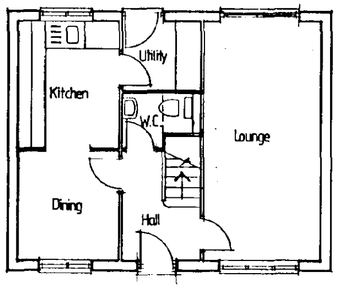

GROUND FLOOR PLAN

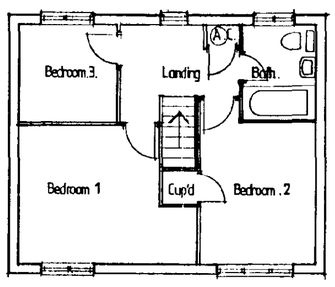

FIRST FLOOR PLAN

DETERMINED PLAN

SOUTH HOLLAND DC
HOUSING & PLANNING
- 1 SEP 1998
Ref: 0869/98

Date:	Description:

R E V I S I O N S

ALLISON HOMES

Swallow House, Banbury Close, West Elloe Avenue
Spalding, Lincs. PE11 2BS
Telephone (0775) 724781 Fax (0775) 762153
ALLISON HOMES is a trading name of SWALLOW HOMES LTD

Project:
D Range House Type
3 Bedroom
828 sq ft.

Drawing Title:
Design Sheet.
D3/SG/07/V6
Wygate Park Phase 7c
Plot 8a (as)

Reference No:	Scales: 1:100
D3/SG/07/V6	Date: 21/07/95
Drawing No: 01	Drawn: H Shirley
Revision:	

Do not scale directly from this drawing.
All discrepancies to be brought to the attention of the above office.


W:\MMIT D.O.S. 041231




FRONT ELEVATION V1

FRONT ELEVATION V2


FRONT ELEVATION V3

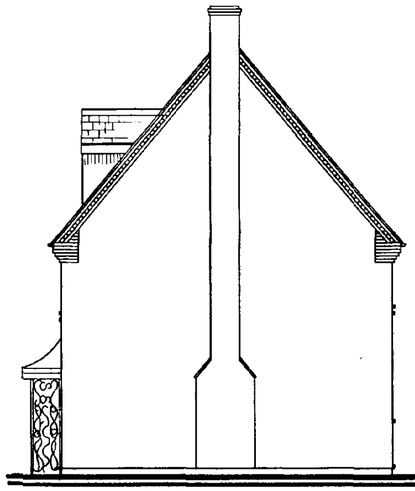


SIDE ELEVATION

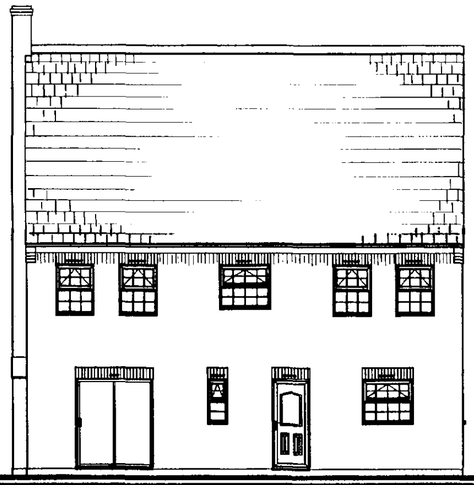


REAR ELEVATION

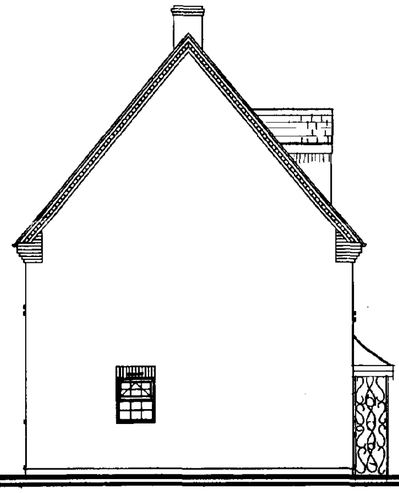


SIDE ELEVATION

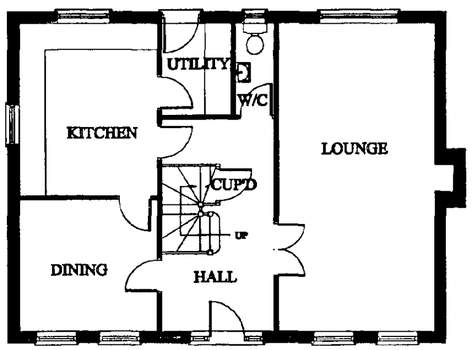

GROUND FLOOR

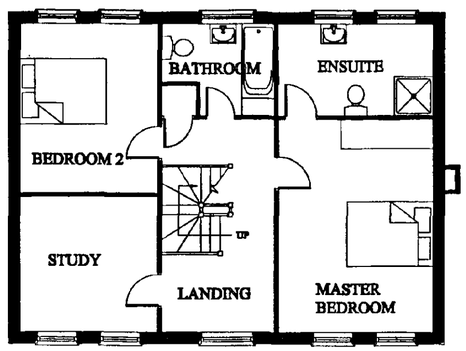

FIRST FLOOR

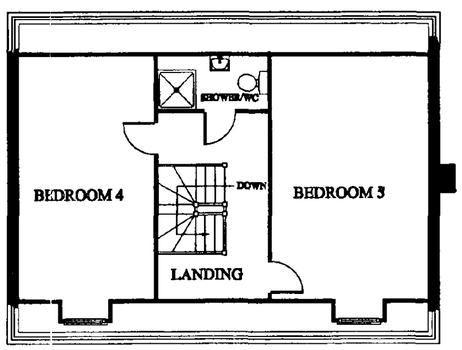

SECOND FLOOR

DETERMINED
PLAN

SOUTH HOLLAND DC
HOUSING & PLANNING
- 1 SEP 1998
Ref: 0869/98

Date:	Description:

R E V I S I O N S

ALLISON
HOMES
Swallow House, Banbury Close, West Elloe Avenue
Spalding, Lincs. PE11 2BS
Telephone (01775) 724701 Fax (01775) 762153
ALLISON HOMES is a trading name of SWALLOW HOMES LTD

Project:
A RANGE 3 STOREY 4 BED DWELLING
THE AVONDALE COLLECTION


Drawing Title:
DESIGN SHEET

Date:	Scales:
26·7·98	1:100
Reference No: A4/DG/203	Drawn:
Drawing No: 001	Revision:


Do not scale directly from this drawing.
All discrepancies to be brought to the attention of the above office.




FRONT ELEVATION

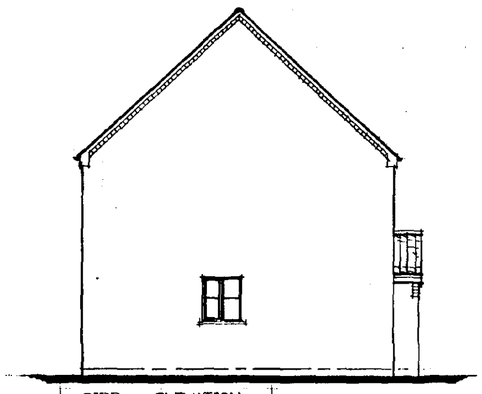


SIDE ELEVATION

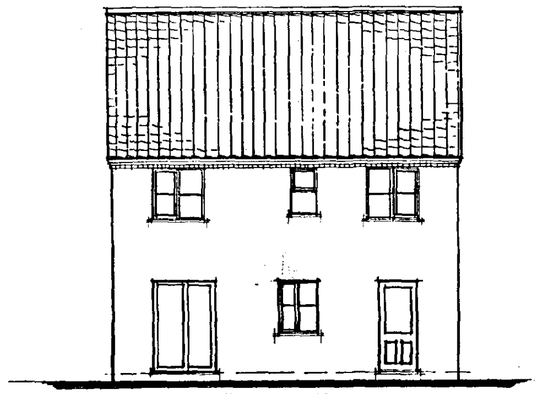


REAR ELEVATION

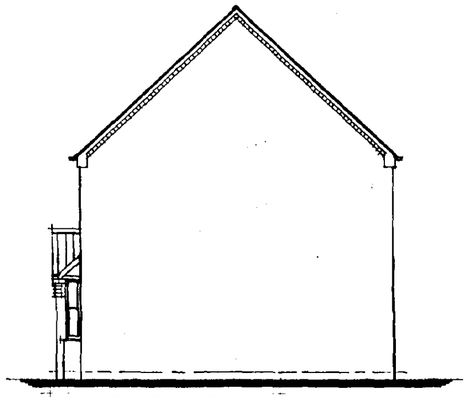

SIDE ELEVATION

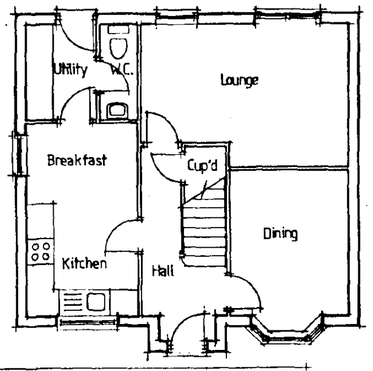

GROUND FLOOR PLAN

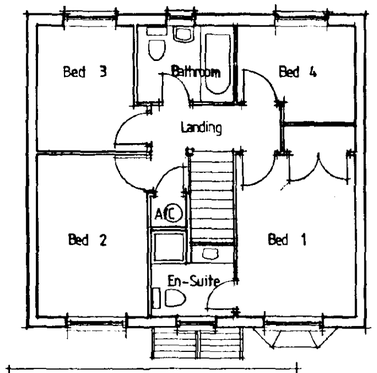

FIRST FLOOR PLAN

This drawing is for PLANNING PURPOSES ONLY. The internal layout shown on the plans is indicative and are for guidance purposes. Amendments may be made at the discretion of Allison Homes. For confirmation of finalised design and specification refer to the Sales Department.

The Conservatory is also for planning purposes only, and will not be constructed and included in the sale unless requested as an extra by the purchaser. The design is therefore indicative and may be subject to alteration to suit individual requirements.

Date:	Description:

REVISIONS

ALLISON HOMES

Swallow House, Banbury Close, West Elloe Avenue
Spalding, Lincs. PE11 2BS
Telephone (01775) 724781 Fax (01775) 762153
ALLISON HOMES is a trading name of SWALLOW HOMES LTD

SOUTH HOLLAND D C
HOUSING & PLANNING
- 1 SEP 1998
Ref: 0869/98


DETERMINED PLAN

Project:
4 Bed Detached House

Drawing Title:
Design Sheet
Wygate Park Phase 7c
Plots 13as, 14opp, 19as.

Date:	Scales:
20/11/97	1 : 100
Reference No: D4 / SG / 11 / V1	Drawn:
Drawing No: 01	Revision:

Do not scale directly from this drawing. All discrepancies to be brought to the attention of the above office.

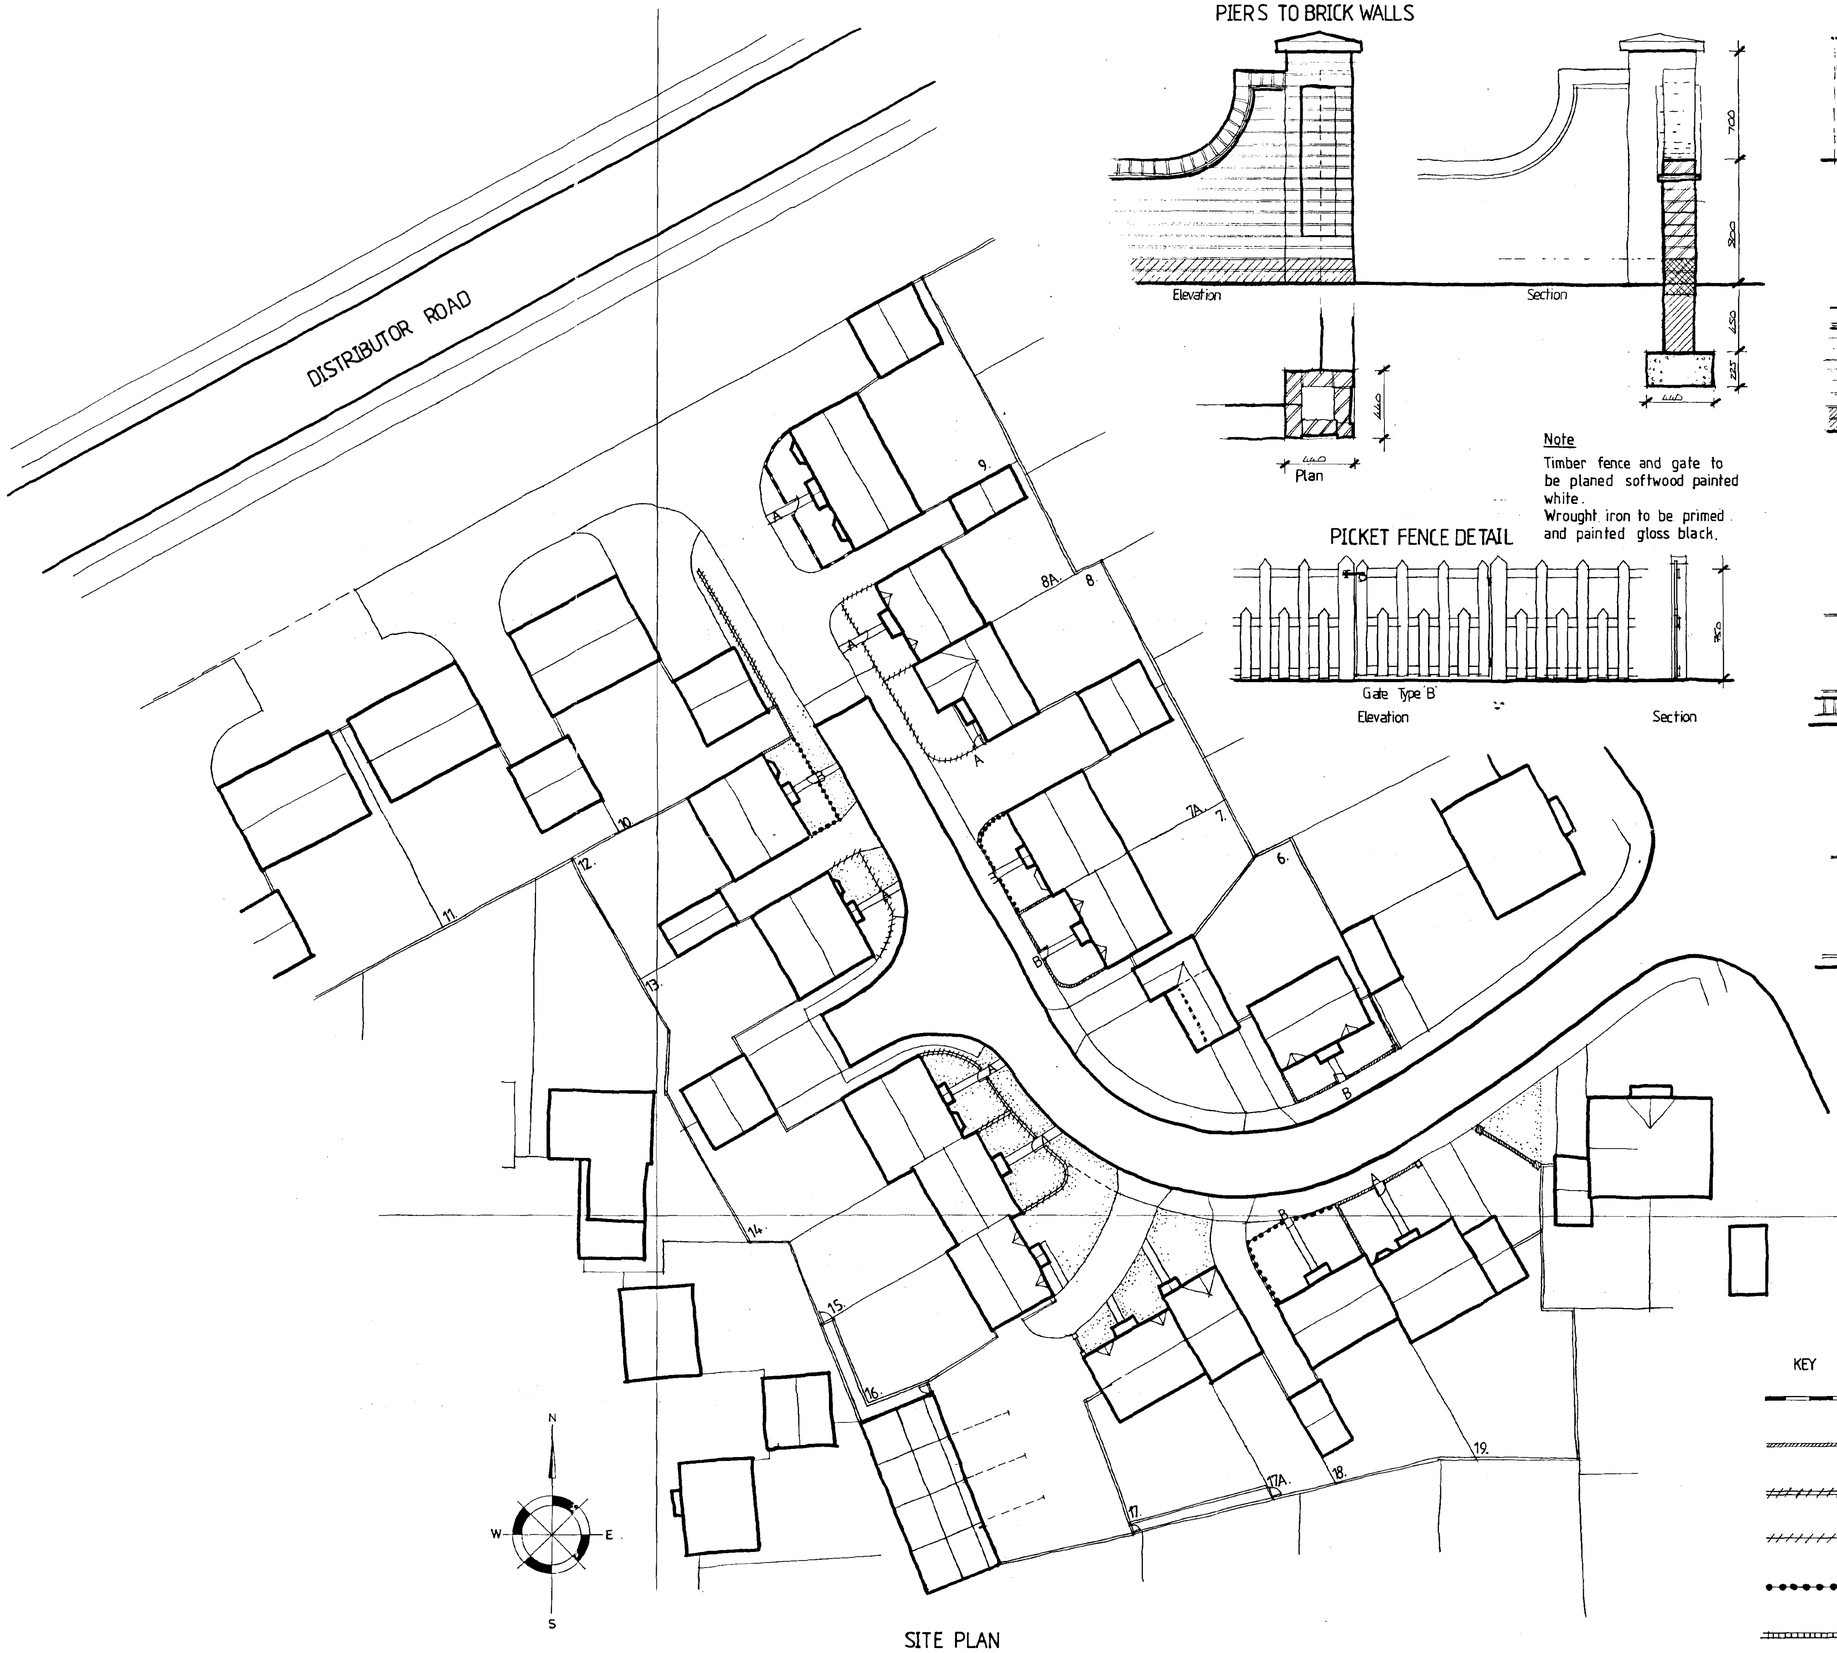

SITE PLAN


PIERS TO BRICK WALLS

Note


Timber fence and gate to be planed softwood painted white.
Wrought iron to be primed and painted gloss black.

PICKET FENCE DETAIL


STONE WALL DETAIL

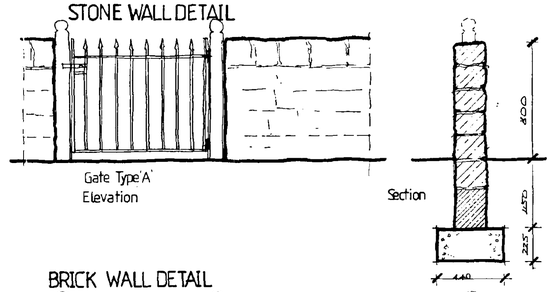


BRICK WALL DETAIL

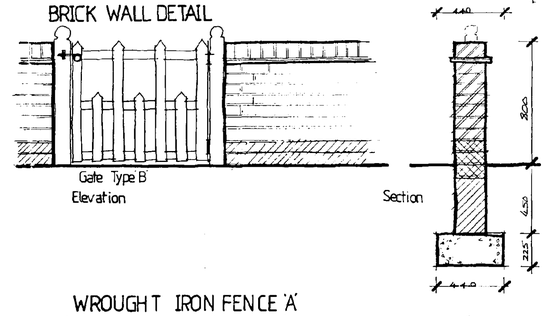

WROUGHT IRON FENCE 'A'

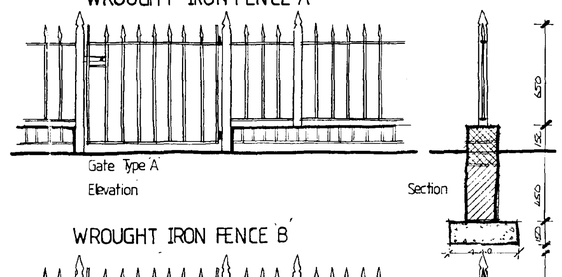

WROUGHT IRON FENCE 'B'

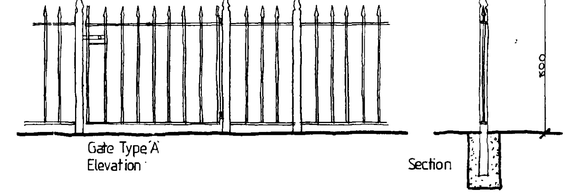

KEY

- Stone Wall
- Brick Wall
- Wrought Iron Fence 'A'
- Wrought Iron Fence 'B'
- Picket Fence
- 1.8 Brick Wall
- 1.8 Close Boarded Fence
- Post & Wire Fence

A1

SOUTH HOLLAND DC
HOUSING & PLANNING
27 NOV 1998
Ref: 0869/98

Date:	Description:
23/11/98	TIMBER TREATMENT 1200 NOTE ADDED A MAC

REVISIONS

ALLISON HOMES

Swallow House, Banbury Close, West Elloe Avenue
Spalding, Lincs. PE11 2BS
Telephone (01775) 724701 Fax (01775) 762153
ALLISON HOMES is a trading name of SWALLOW HOMES LTD

Project:
WOOLRAM WYGATE
PHASE 7C

Drawing Title:
EXTERNAL WORKS DETAIL
BOUNDARY WALLS


Reference No:	Scales: 1:250
	Date: 2·11·98
Drawing No: AOY 01	Drawn: MAC
Revision: A	

Do not scale directly from this drawing. All discrepancies to be brought to the attention of the above office.

SUMMIT D.O.S. 841239/A




FRONT ELEVATION

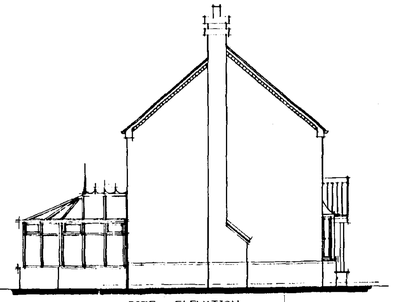

SIDE ELEVATION




REAR ELEVATION

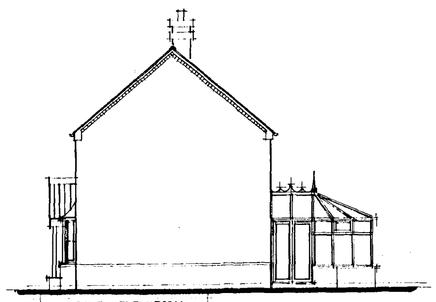


SIDE ELEVATION

This drawing is for PLANNING PURPOSES ONLY. The internal layout shown on the plans is indicative and are for guidance purposes. Amendments may be made at the discretion of Allison Homes. For confirmation of finalised design and specification refer to the Sales Department.

The Conservatory is also for planning purposes only, and will not be constructed and included in the sale unless requested as an extra by the purchaser. The design is therefore indicative and may be subject to alteration to suit individual requirements.

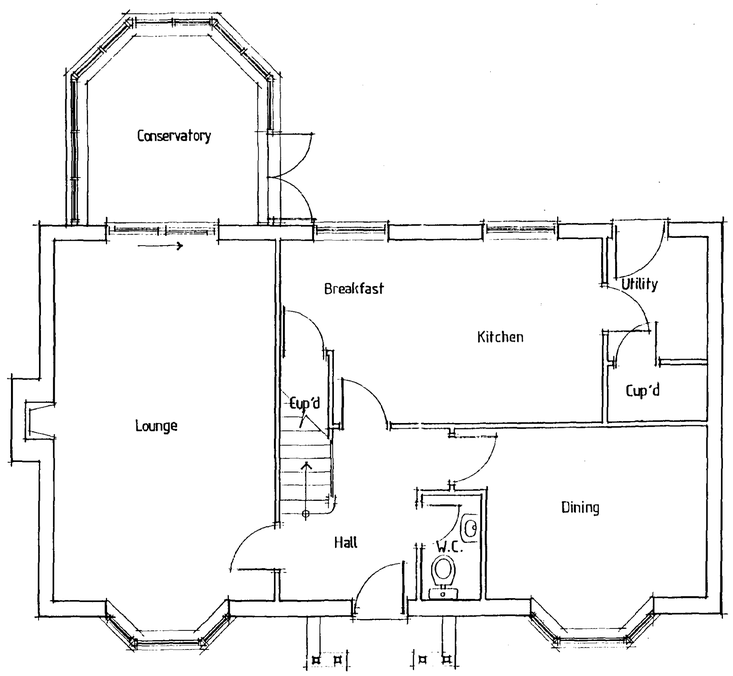

GROUND FLOOR PLAN

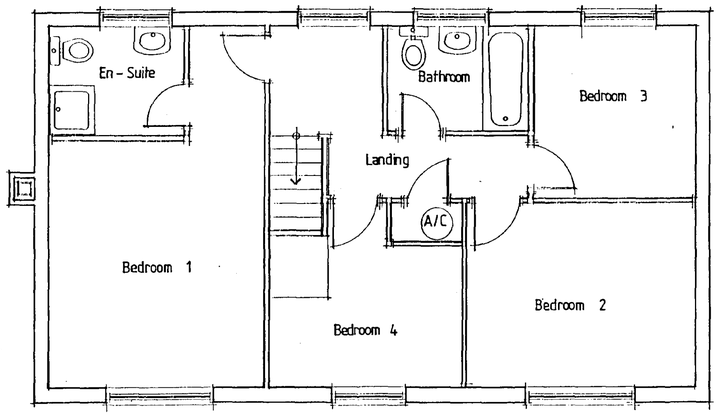

FIRST FLOOR PLAN

SOUTH HOLLAND DC
HOUSING & PLANNING
- 1 SEP 1998
Ref: 0869/98

Date:	Description:

R E V I S I O N S

ALLISON
HOMES
Swallow House, Banbury Close, West Elloe Avenue
Spalding, Lincs. PE11 2BS
Telephone (01775) 724701 Fax (01775) 762153
ALLISON HOMES is a trading name of SWALLOW HOMES LTD

DETERMINED
PLAN


Project:
R - Range 4 Bed House.
THE HEYWOOD
1550 sqft gross 1355 sqft habitable

Drawing Title:
Floor Plan, Elevation


DESIGN SHEET
WYGATE PARK PHASE 7c
PLOT 9 (handed)

Reference No: R4/SG/06/V1
Scales: 1:50 1:100
Date: 11/12/97
Drawing No: 01
Drawn:
Revision:


Do not scale directly from this drawing. All discrepancies to be brought to the attention of the above office.

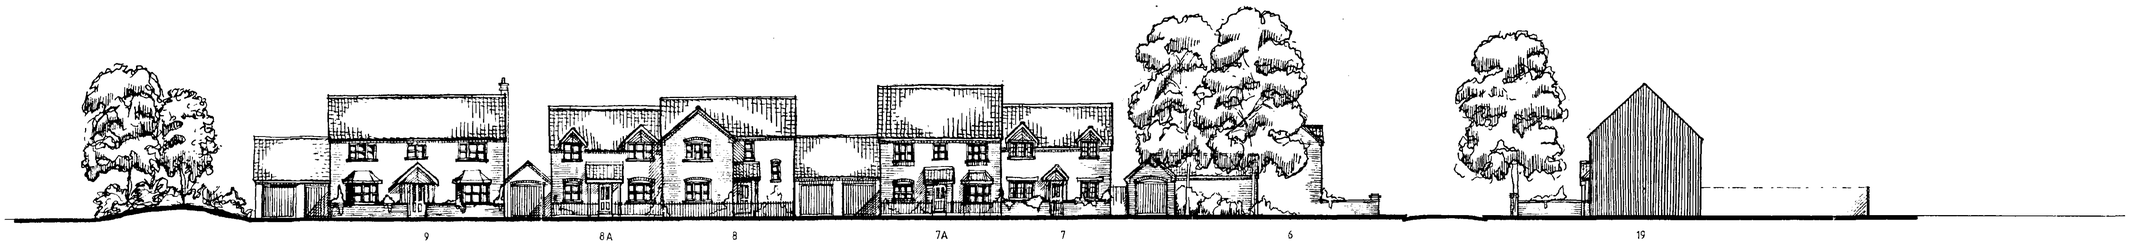

WEST ELEVATION

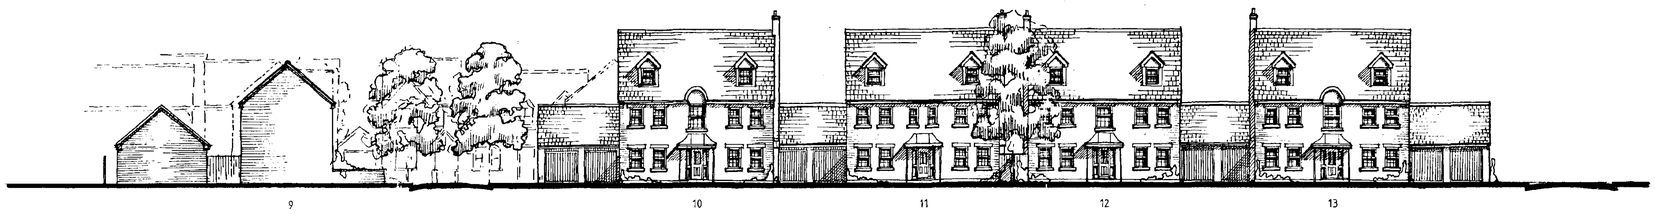

NORTH ELEVATION

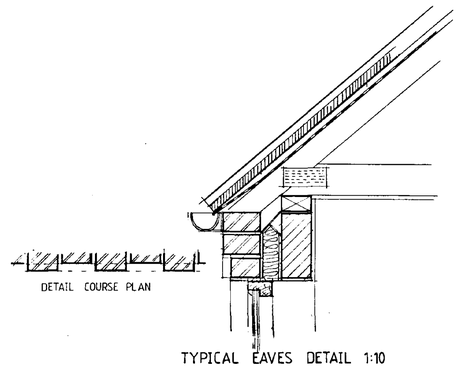

TYPICAL EAVES DETAIL 1:10



EAST ELEVATION



SOUTH ELEVATION

SOUTH HOLLAND DC
HOUSING & PLANNING
- 1 SEP 1998
Ref: 0869/98

Date:	Description:

REVISIONS

ALLISON
HOMES
Swallow House, Banbury Close, West Elloe Avenue
Spalding, Lincs. PE11 2BS
Telephone (01775) 724701 Fax (01775) 762153
ALLISON HOMES is a trading name of SWALLOW HOMES LTD


Project:
RESIDENTIAL DEVELOPMENT
WYGATE PARK
PHASE 7C

DETERMINED
PLAN

Drawing Title:
PROPOSED STREET
SCENE

Reference No:	Scales: 1:200
	Date: 7/98
Drawing No: SK705	Drawn:
Revision:	


Do not scale directly from this drawing.
All discrepancies to be brought to the attention of the above office.

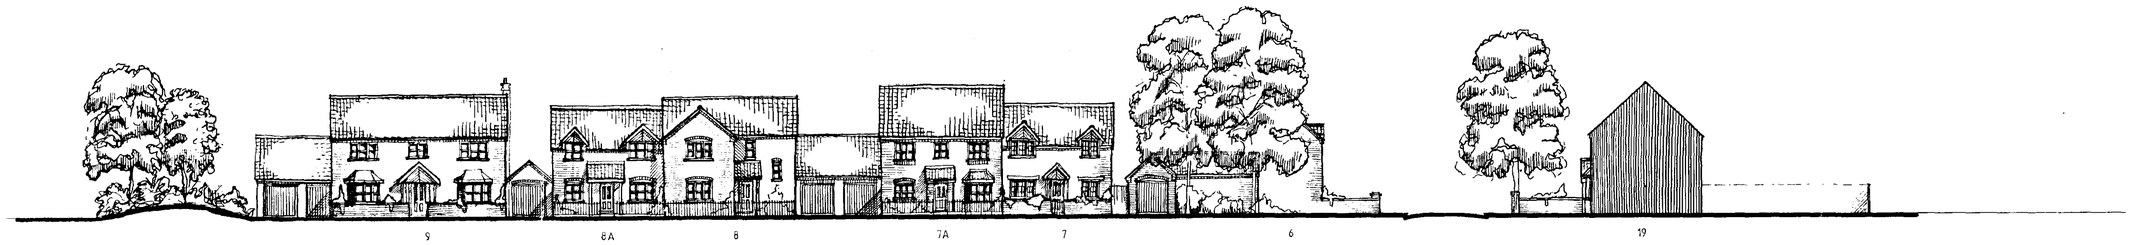

WEST ELEVATION



NORTH ELEVATION

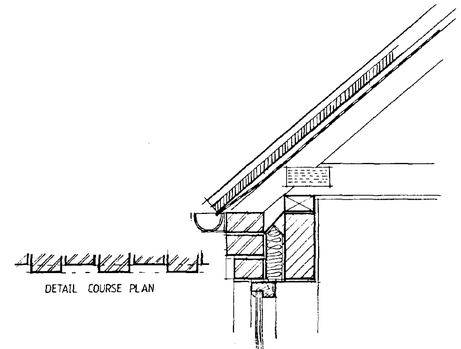


DETAIL COURSE PLAN

TYPICAL EAVES DETAIL 1:10



EAST ELEVATION

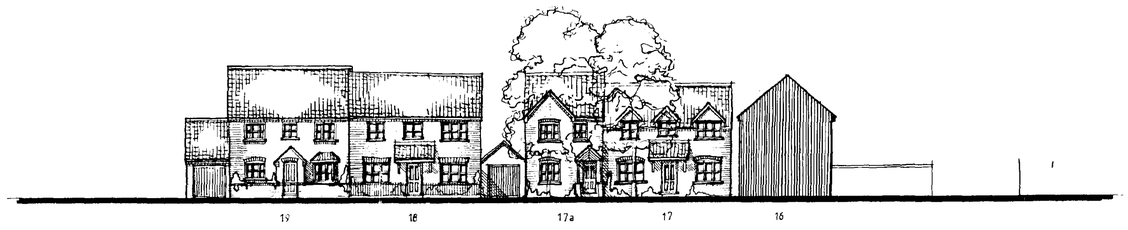

SOUTH ELEVATION

SOUTH HOLLAND DC
HOUSING & PLANNING
- 1 SEP 1998
Ref: 0869/98

DETERMINED
PLAN

Date:	Description:
R E V I S I O N S	

ALLISON
HOMES
Swallow House, Banbury Close, West Elloe Avenue
Spalding, Lincs. PE11 2BS
Telephone (01775) 724701 Fax (01775) 762153
ALLISON HOMES is a trading name of SWALLOW HOMES LTD

Project:
RESIDENTIAL DEVELOPMENT
WYGATE PARK
PHASE 7C

Drawing Title:
PROPOSED STREET
SCENE

Reference No:	Scales: 1:200
	Date: 7/98
Drawing No: SK/05	Drawn:
Revision:	

Do not scale directly from this drawing. All discrepancies to be brought to the attention of the above office.

PHASING PLAN N.T.S.

N
W E
S

INDICATIVE LINE OF PENNYGATE DRAIN DIVERTED & PIPED UNDER DISTRIBUTOR TO W & DIDB FINAL APPROVAL

PROPOSED SITE FOR PUBLIC HOUSE including PARKING

DISTRIBUTOR ROAD

EXTENT OF EXISTING DISTRIBUTOR ROAD

WOODLAND TREE BELT

Public Open Space

Public Open Space

Toddlers Play Area

Public Open Space

Public Open Space

Pennygate Drain

PHASE 5

PHASE 6

PHASE 7

PHASE 7C

PHASE 8

PHASE 9

FUTURE DISTRIBUTOR ROAD LINK TO MONKS HOUSE LANE

SUPERSEDED

SOUTH HOLLAND DC
HOUSING & PLANNING
- 1 SEP 1998
Ref: 0869/98

Legend

- 1·8 m high closeboarded to rear boundaries
- Chain link fence between properties
- Indicative landscaping
- 1200 mm high post and fence.
- 900 mm high brick wall
- 900mm high wrought iron fence

13/8/98	PHASE 7C AMMENDED + SCHEDULES
8/4/98	Plots 30 & 31 House repositioned & garage
6/4/98	Plot 29 Substituted to a Westland 78
6/4/98	Plot 28 Substituted to a Harringworth 77
5/12/97	PLOTS 1-5 & 29 SUBSTITUTED PHASE 7B
24/11/97	PLOTS 30 & 35 SUBSTITUTED TO DUSSIN
20-10-97	PLOTS SL-56 & 59-65 SUBSTITUTED TO
21-05-97	HIGHWAYS REQUIREMENTS
	REQUIREMENTS
9 5 97	INACCORDANE WITH HIGHWAY
15 4 97	PUBLIC HOUSE SITE NOTED
	ACCORD WITH PHASING PLAN
21 1 97	LAYOUT & PLOT Nº'S AMENDED TO
28 11 96	LAYOUT & PLOT NUMBERING AMENDED
	ADDITIONAL OPEN SPACE AREA ADDED
5 11 96	TRAFFIC CALMING ADDED AMENDED

Date: Description: LAYOUT & NUMBERING

REVISIONS

ALLISON HOMES

Swallow House, Banbury Close, West Elloe Ave
Spalding, Lincs. PE11 2BG
Telephone (0775) 724781 Fax (0775) 76

ALLISON HOMES is a trading name of SWALLOW HOMES

Project:
Woolram Wygate , Spalding
Phases 7, 8 & 9

Drawing Title:
Proposed Site Layout .

Reference No: WWS	Scales: 1 : 500
Drawing No: WWS / 17	Date: June
Revision: A B C D E F G H I J K L M N O P	Drawn:

PHASING PLAN N.T.S.

INDICATIVE LINE OF PENNYGATE DRAIN DIVERTED & PIPED UNDER DISTRIBUTOR TO W & DIDB FINAL APPROVAL

PROPOSED SITE FOR PUBLIC HOUSE including PARKING

DISTRIBUTOR ROAD

EXTENT OF EXISTING DISTRIBUTOR ROAD CONSTRUCTION

WOODLAND TREE BELT

Public Open Space

Toddlers Play Area

Gateway

PHASE 6

PHASE 7C

PHASE 7

PHASE 8

PHASE 9

PHASE 5

Pennygate Drain

FUTURE DISTRIBUTOR ROAD LINK TO MONKS HOUSE LANE

N W E S

Schedule of Development - Phase 7C - Woolram Wygate

C Range 2 Bedroom Terraced Houses

Design	Plot No	No
DEENE C266	48-53, 57, 58	10
	TOTAL	10

C Range 2 Bedroom Terraced Houses

Design	Plot No	No
MELBOURNE	54-56	3
	TOTAL	3

E Range 2 Bedroom Semi-Detached Houses

Design	Plot No	No
AVEBURY	1, 1A, 2, 34, 35, 42	6
WHITNEY	3, 33A, 34, 35, 42, 46	6
BARDNEY	4, 5, 33, 33A, 43, 44	6
	TOTAL	18

D Range 3 Bedroom Detached Houses

Design		Plot No	No
ARLINGTON	D3SG/SEV7	24, 32, 36, 41	4
BRAMCOTE	D3SG/SEV5	25	1
MARLOW	D3SG/SEV1	31	1
RELVEDERE	D3SG/SEV2	23, 30	2
SUNNINGDALE	D3SG/SEV4	27, 40, 44	3
WARKWORTH	D3SG/SEV3	29	1
WILTONDALE	D3SG/SEV6	26	1
	TOTAL		13

D Range 4 Bedroom Detached Houses

Design		Plot No	No
CLAREMONT	D4SG/SEV12	39, 45	2
CLAREMONT	D4SG/SEV112	45	1
OSFORD	D4SG/10	21, 22, 42	3
WORCOTT	D4SG/11	38, 37	2
	TOTAL		8

A Range 3 Bedroom Detached Houses

Design	Plot No	No
KERWICK	37	1
NORTHWOOD	30	1
WARKWORTH	28	1
WESTLAND	29	1
	TOTAL	4
Total no. of dwellings		No

Schedule Of Development - Phase 7 - Woolram Wygate

D-Range 3 Bedroom Detached Houses

Design	Plot No	No
ALLINGTON D3SG/SEV7	9, 14, 20, 7,	4
HAVELMERE D3SG/SEV4	3, 10, 15, 21, 26, 29	6
BUCKINGHAM D3SG/SEV1	23, 27	2
D3SG/SEV2	8, 19	2
D3SG/SEV3	1	1
PENDLEBURY D3SG/SEV6	22	1
	TOTAL	16

D-Range 4 Bedroom Detached Houses

Design	Plot No	No
ELWOOD D4SG/09	5, 33, 35	3
HIGHLIGHTON D4SG/SEV12	2, 18, 34	3
D4SG/SEV7	24, 31	2
OXFORD D4SG/10	4, 17	2
WINCANTON D4SG/SEV4	12	1
	TOTAL	11

B-Range 4 Bedroom Detached Houses

Design	Plot No	No
DOVEDALE B4SG/01	1	1
GAMLINGAY B4SG/01	8	1
	TOTAL	2
Total No. Of Dwellings		30

Schedule Of Development - Phase 7A - Woolram Wygate

D-Range 4 Bedroom Detached Houses

Design	Plot No.	No.
ARLINGTON D3SG/SEV7	4, 58	2
BUCKINGHAM D3SG/SEV1	5, 57	2
BUCKS LHAM D3SG/09	1, 2	2
BUCKS LHAM D3SG/SEV5	8, 52	2
BUCKS LHAM D3SG/SEV8	6, 51	2
BUCKS LHAM D3SG/09	3, 59	2
D3SG/SEV4	49 (2)	2
EDENHAM	48 (2)	2
COTTESMORE	7(2), 60	2
ROCKINGHAM	7(3), 60	2
	TOTAL	19

D-Range 4 Bedroom Detached Houses

Design	Plot No.	No.
ELWOOD D4SG/09	9	1
HIGHLIGHTON D4SG/SEV12	1, 59	2
MORALLTON D4SG/SEV10	3, 57	2
WYMONDHAM D4SG/SEV5	7	1
OLAFFED BURY D4SG/SEV6	55	1
	TOTAL	7
Total No. Of Dwellings		26

Schedule of Development - Phase 8 - Woolram Wygate

D Range 3 Bedroom Detached Houses

Design		Plot No	No
ARLINGTON	D3SG/SEV7	38, 50	2
BRAMCOTE	D3SG/SEV5	6, 8	2
BUCKINGHAM	D3SG/SEV1	2, 11, 27	3
D3SG/SEV2	1	1	
HAVELMERE	D3SG/SEV4	10, 15, 26, 29, 34	5
PENDLEBURY	D3SG/SEV6	24, 25	2
	TOTAL		15

D Range 4 Bedroom Detached Houses

Design		Plot No	No
ELWOOD	D4SG/09	3, 13, 17, 18	4
CLAREMONT	D4SG/SEV12	9, 31, 32, 33	4
CLAREMONT	D4SG/SEV7	22	1
CLAREMONT	D4SG/SEV3	21	1
WINCANTON	D4SG/SEV4	36	1
OXFORD	D4SG/10	4, 19, 20, 23, 24, 35	6
	TOTAL		17

A Range 2 Bedroom Detached Houses

Design	Plot No	No
CHILTON	39	1
DEENE	40	1
REEPOL	5	1
RINGWOOD	1	1
	TOTAL	4

A Range 4 Bedroom 3 Storey Detached Houses

Design	Plot No	No
AYONDALE V2	12	1
AYONDALE V3	13	1
	TOTAL	2
Total no. of dwellings		38

Legend

- 1·8 m high closeboarded fence to rear boundaries
- Chain link fence between properties
- Indicative landscaping
- 1200 mm high post and rail fence.
- 900 mm high brick wall
- 900mm high wrought iron fence

2/9/98	PHASE 7C ROAD DETAILS	RM P
13/8/98	PHASE 7C AMMENDED + SCHEDULES	RM N
9/6/98	Plots 30&31 House repositioned & garage	RM M
6/6/98	Plot 29 Substituted to a Westland T8	AP L
6/4/98	Plot 28 Substituted to a Harrinaworth T8	AP K
4/8/97	PLOTS 1-5 & 28 SUBSTITUTED PHASE 7B	AP J
24.11.97	PLOTS 30 & 31 SUBSTITUTED TO D4SG/11 (B)	AP H
29-10-97	PLOTS 54-56&59-66 SUBSTITUTED (7B)	AP G
21-05-97	HIGHWAYS REQUIREMENTS	AP F
	REQUIREMENTS	AP E
9.5.97	INACCORDANE WITH HIGHWAY	D
15.4.97	PUBLIC HOUSE SITE NOTED	AP C
	ACCORD WITH PHASING PLAN	C
21.1.97	LAYOUT & PLOT Nº'S AMENDED TO	B
28.11.96	LAY OUT & PLOT NUMBERING AMENDED	B
	ADDITIONAL OPEN SPACE AREA ADDED	
5.11.96	HOUSING CHANGE ADDED + AMENDED	AP A
Date:	Description: LAYOUT & DIMENSIONS	

R E V I S I O N S

DETERMINED PLAN

Ref.

SOUTH HOLLAND DC HOUSING & PLANNING 02 OCT 1998 Ref: H16/360/98

ALLISON HOMES

Swallow House, Banbury Close, West Elloe Avenue Spalding, Lincs. PE11 2BS

Telephone (01775) 724791 Fax (01775) 762153

ALLISON HOMES is a trading name of SWALLOW HOMES LTD

Project: Woolram Wygate, Spalding

Phases 7, 8 & 9

Drawing Title: Proposed Site Layout.

Reference No: WWS	Scales: 1:500
Drawing No: WWS/17	Date: June 96
Revision: A B C D E F G H J K L M N P	Drawn:

Do not scale directly from this drawing. All discrepancies to be brought to the attention of the above office.