
Units at Cradge Bank, Spalding, Lincolnshire

BROWN & CO

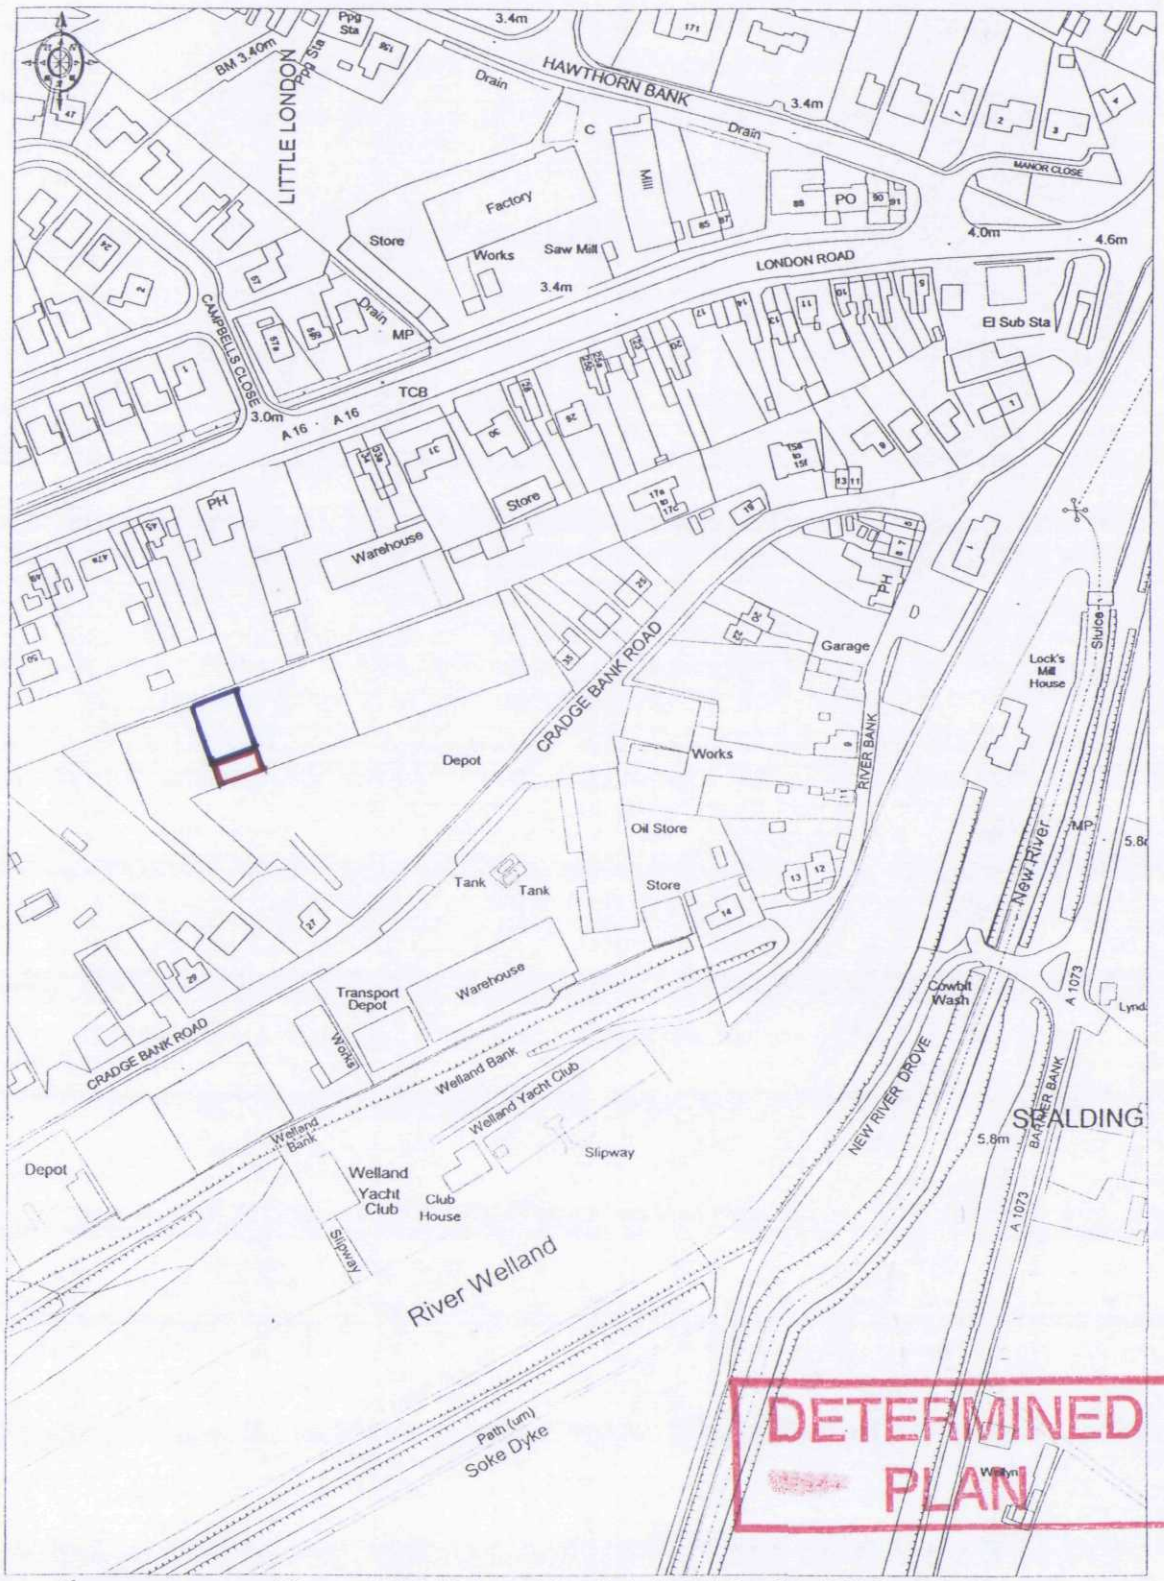

DETERMINED
PLAN

© Crown copyright 2003. All rights reserved. Licence Number 100020449 Survey Scale - 1:2500 Plotted Scale - 1:2500

Ordnance Survey

SHDC
Planning & Development
11 JUL 2003
Ref 0870/03