



VISUAL SCALE 1:50 @ a3

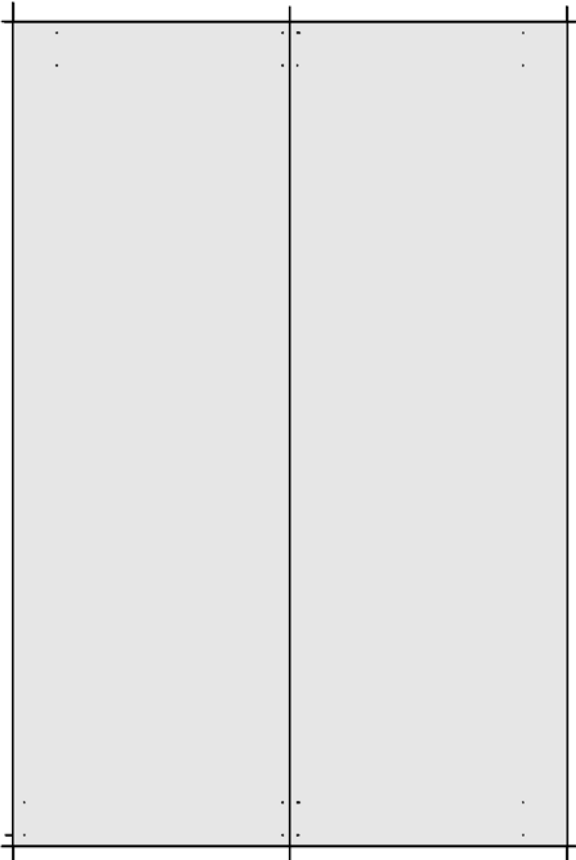

Existing First Floor Layout

Drg No 2938 / 04

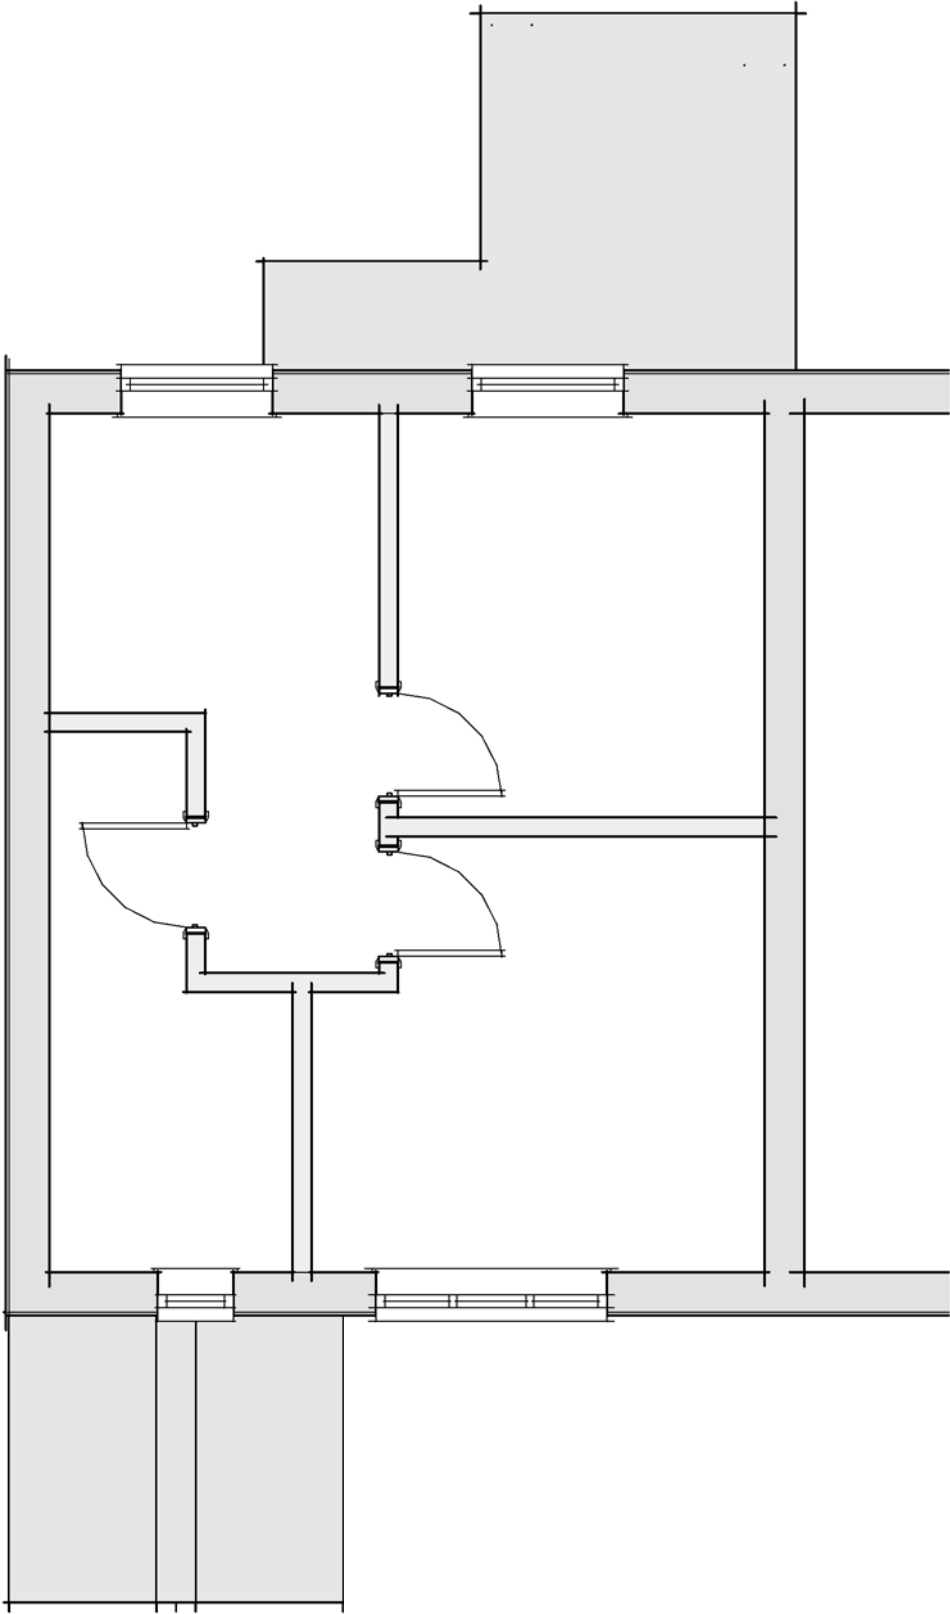