
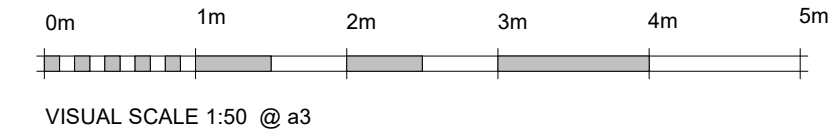


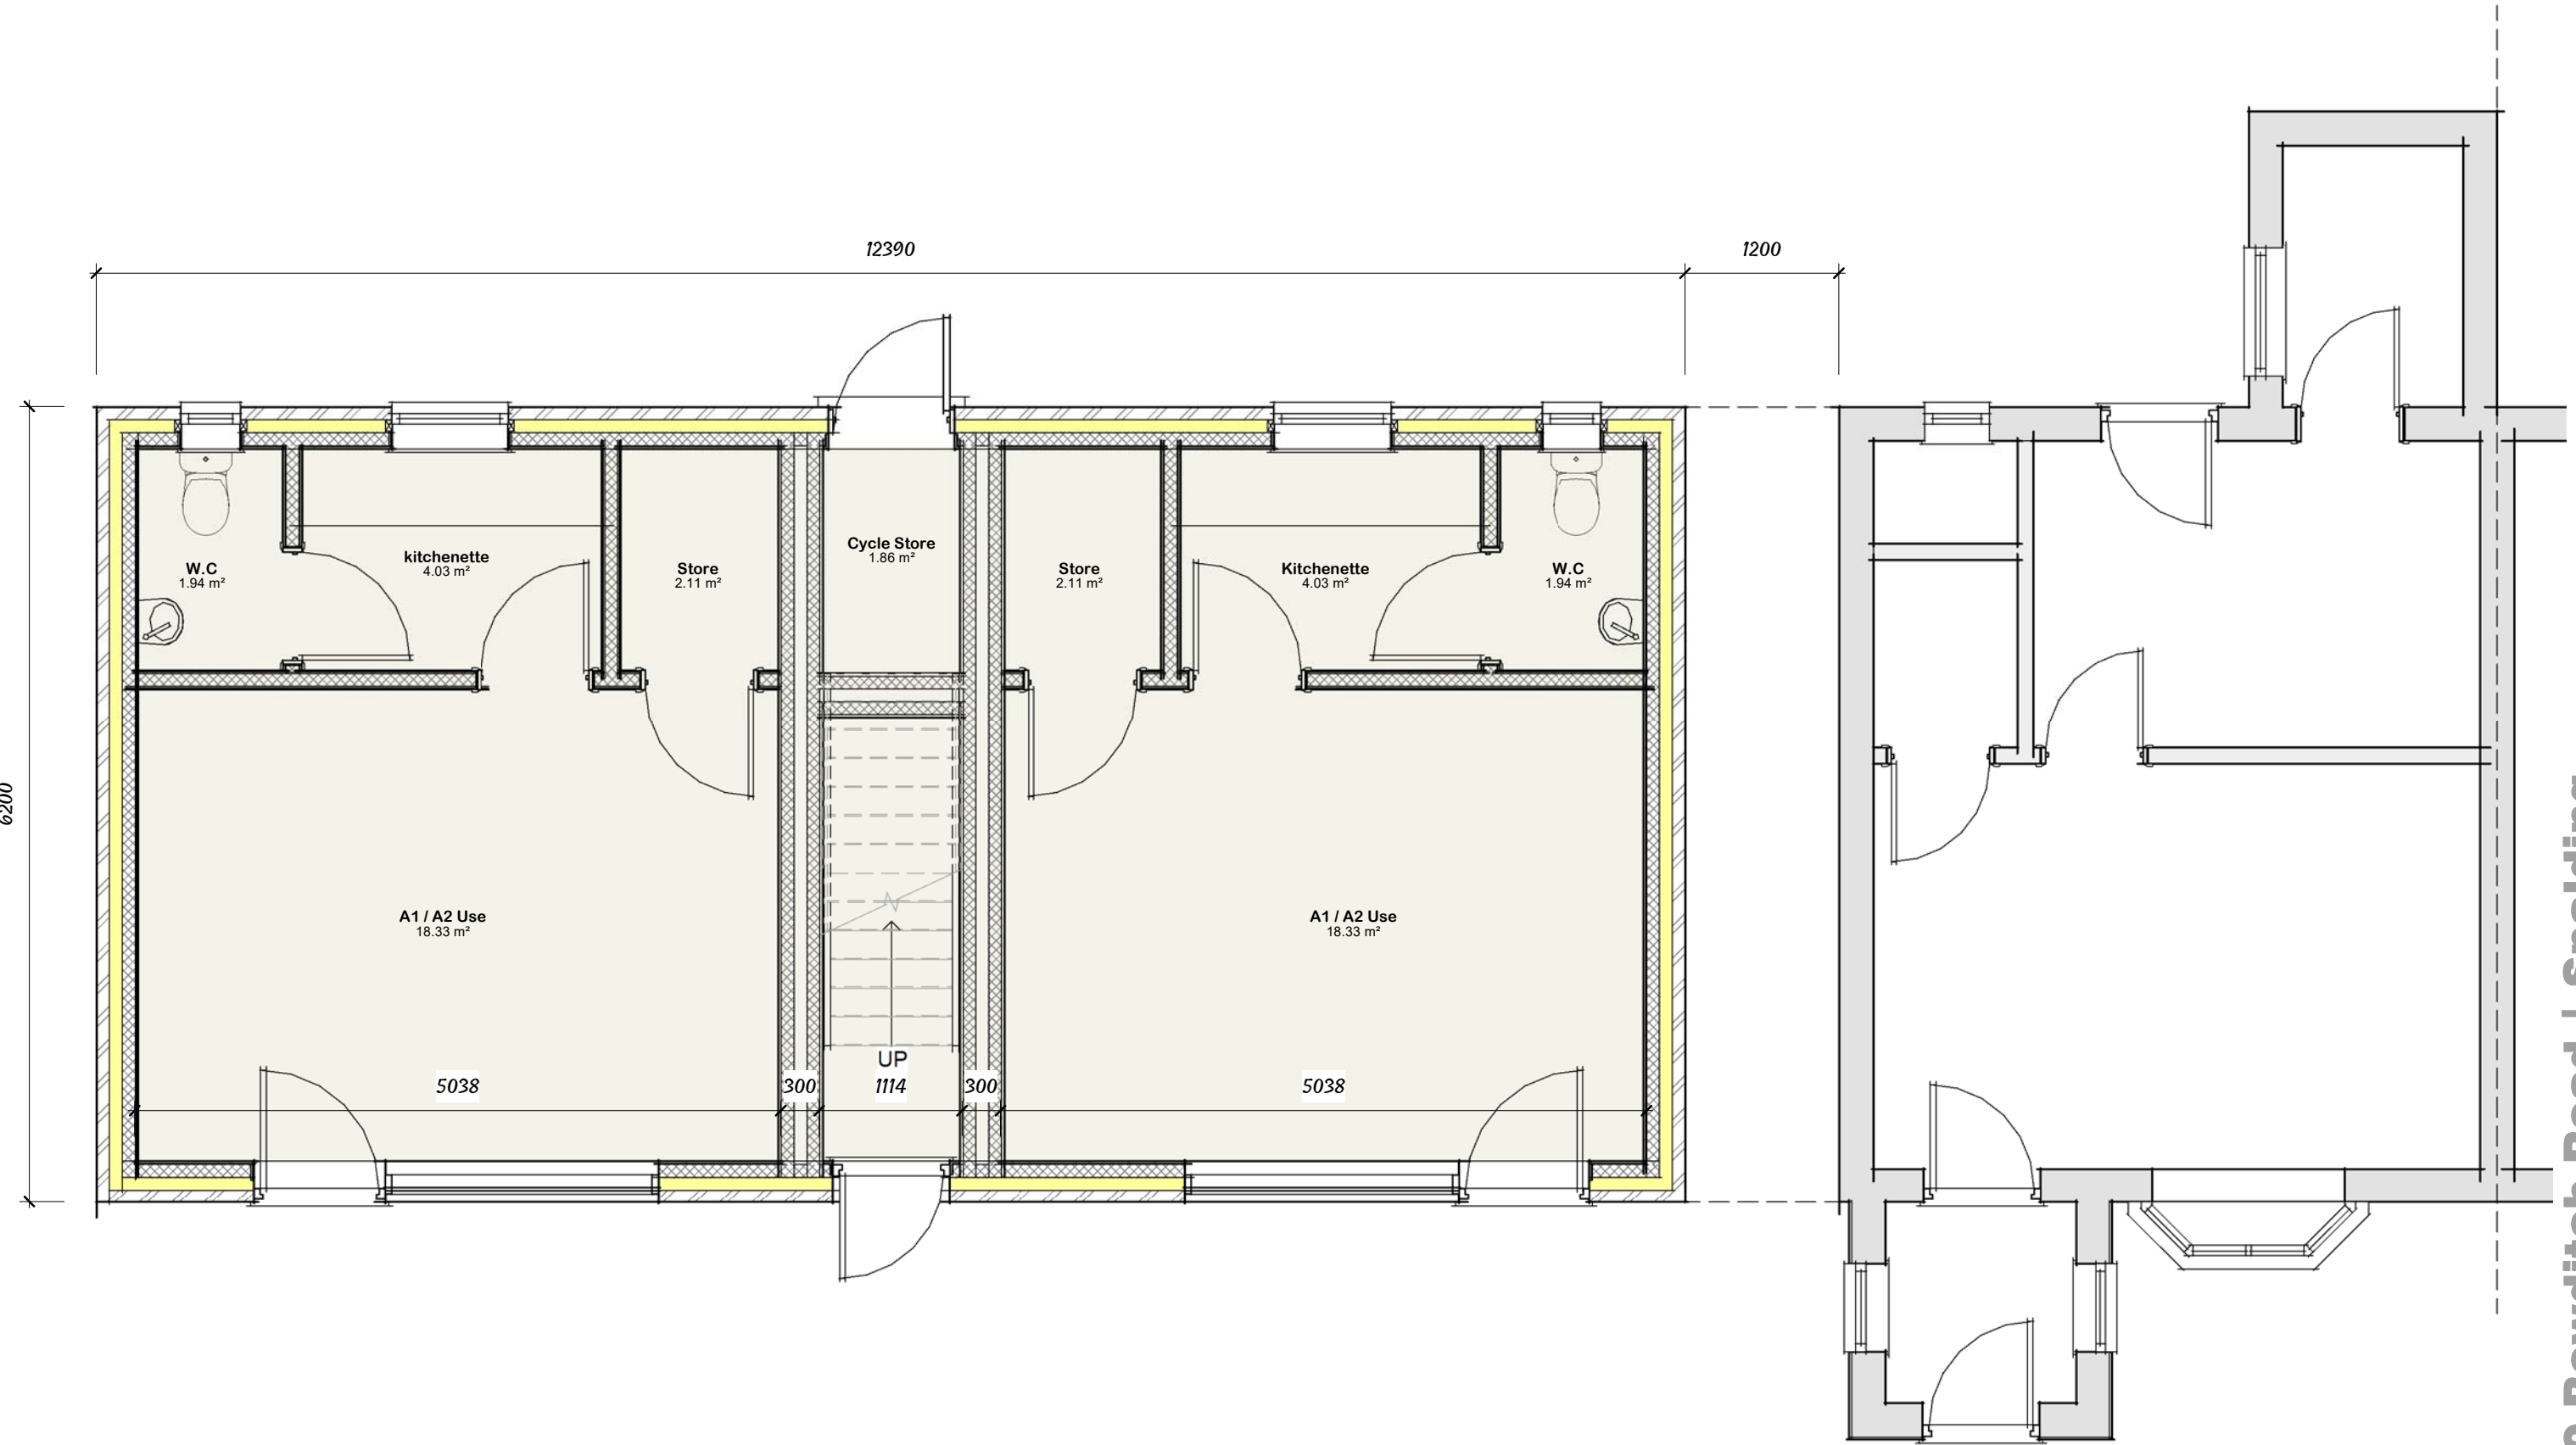

Proposed Ground Floor Layout