


VISUAL SCALE 1:50 @ a3

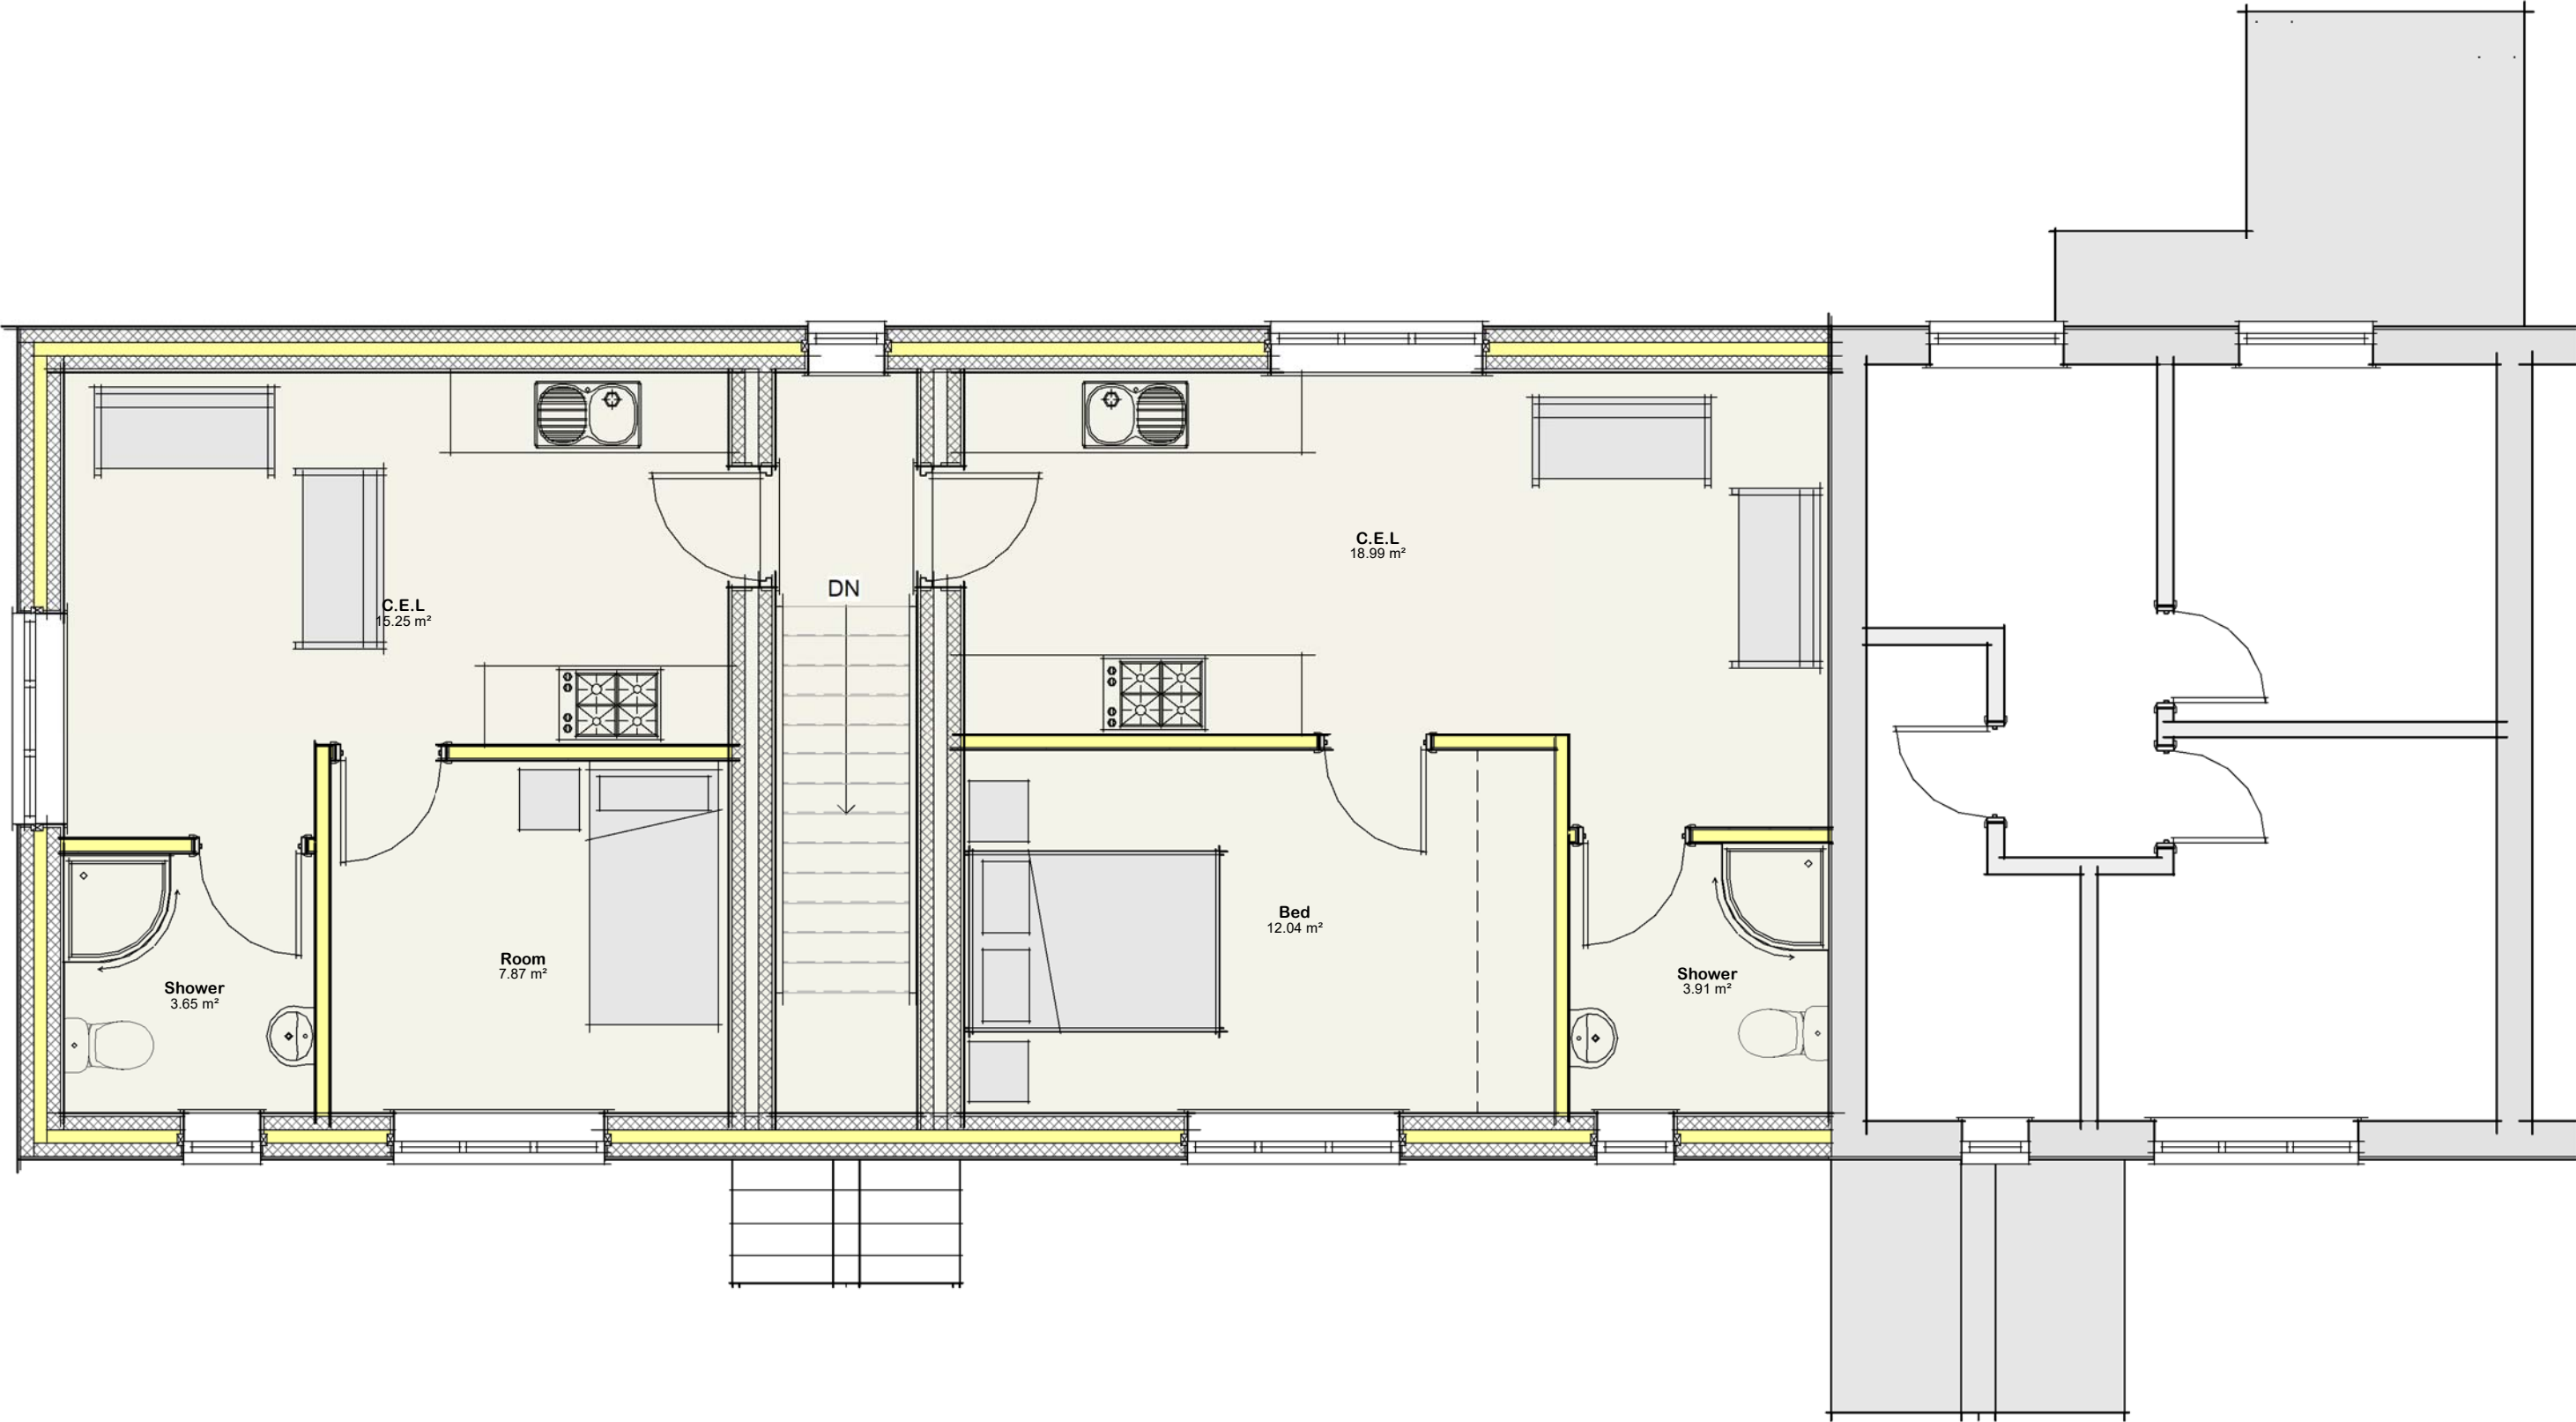

Proposed First Floor Layout

Drg No 2938 / 08



20 Bowditch Road | Spalding