



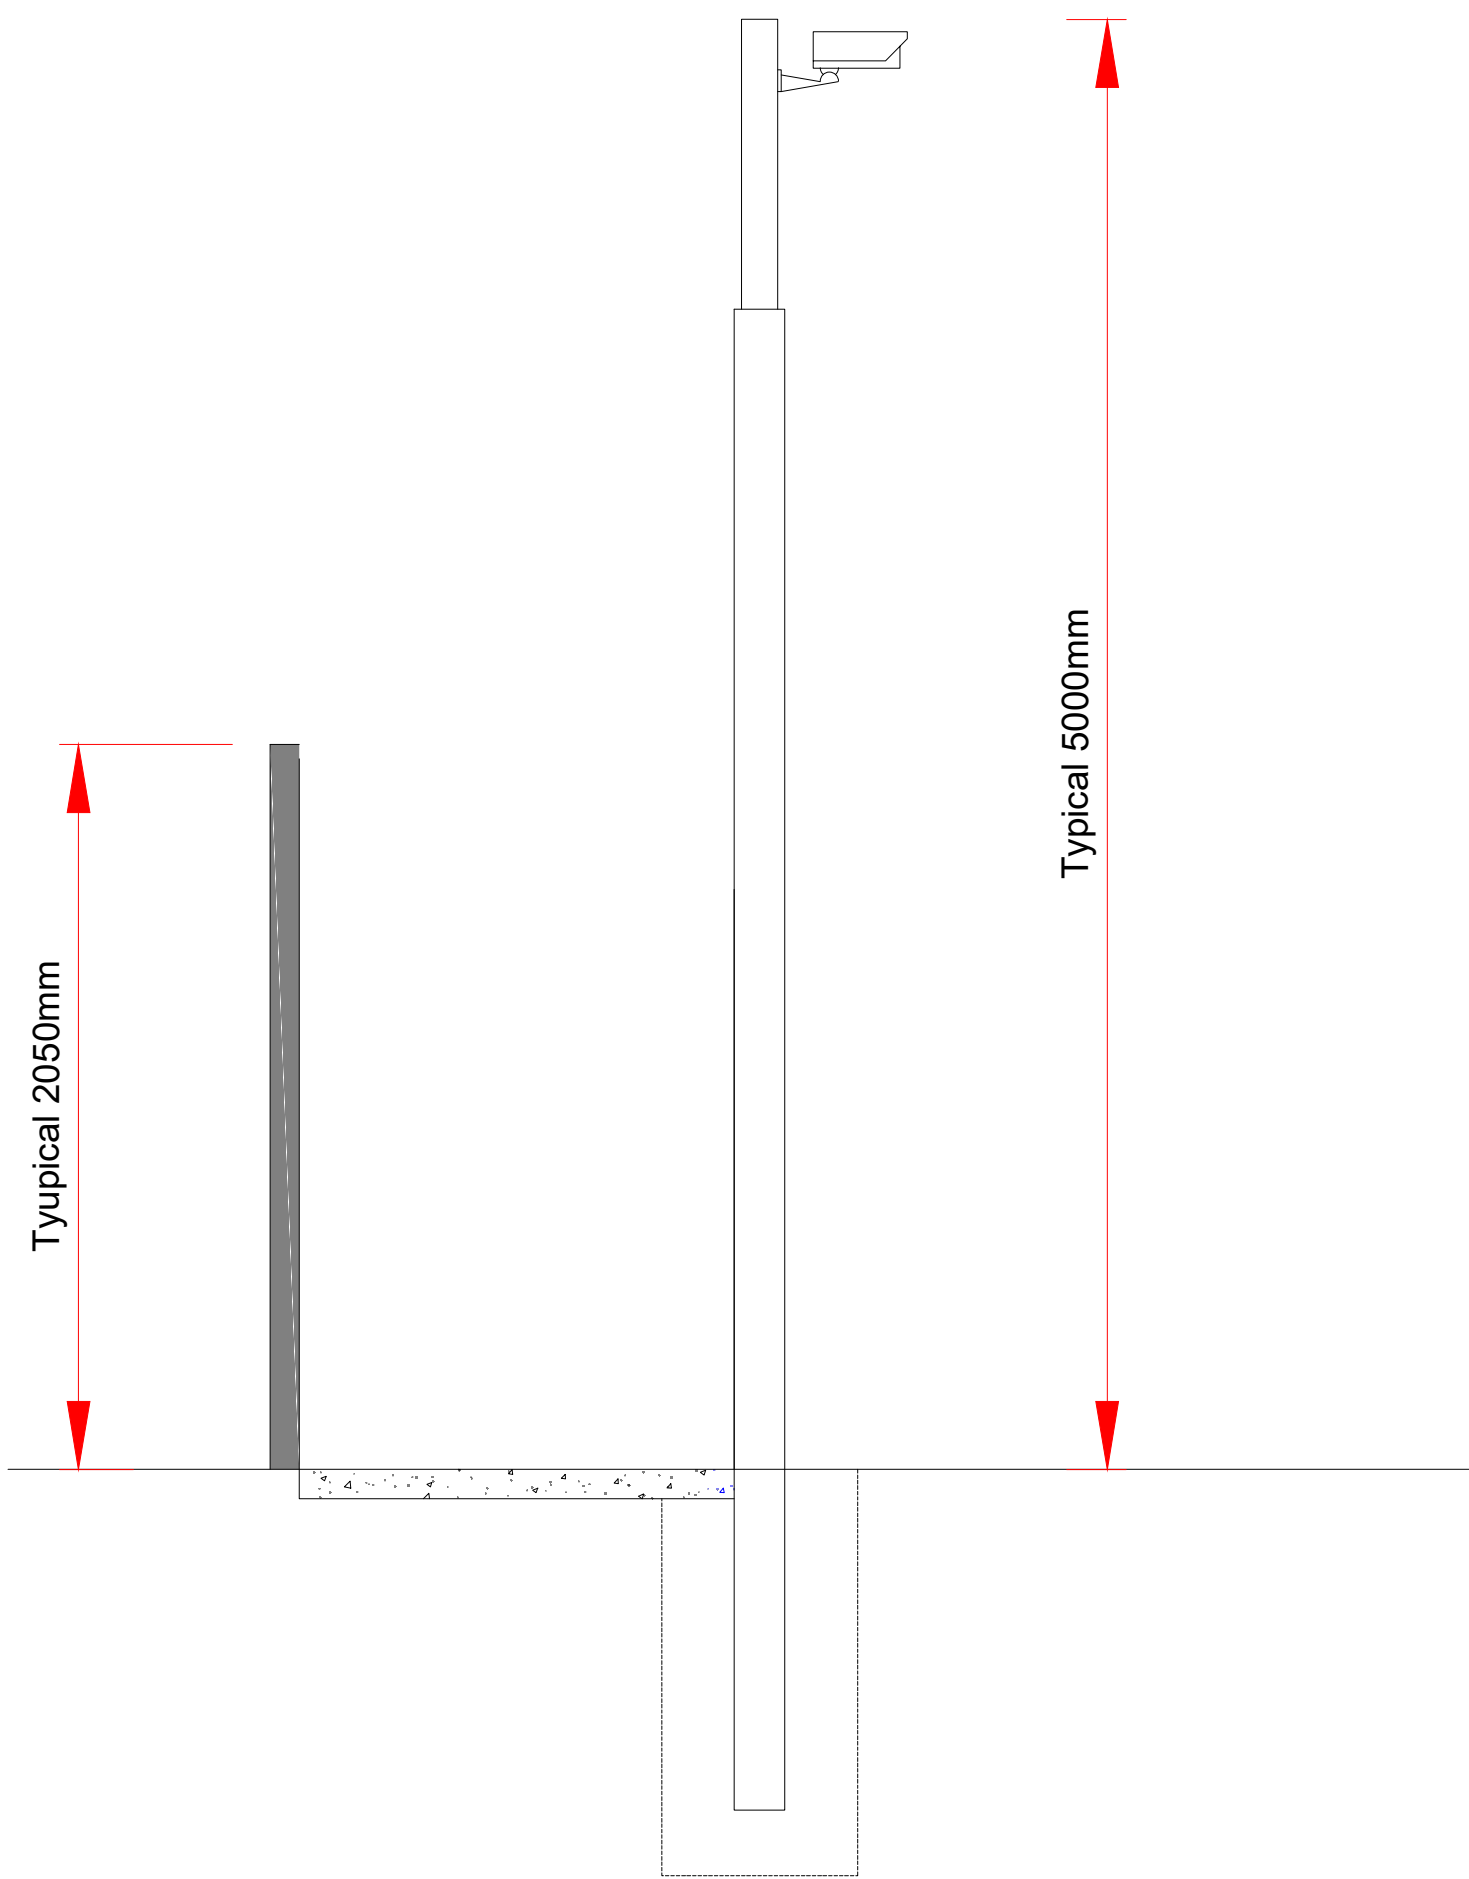

CCTV COLUMN

Day & Night Camera

DEER FENCE

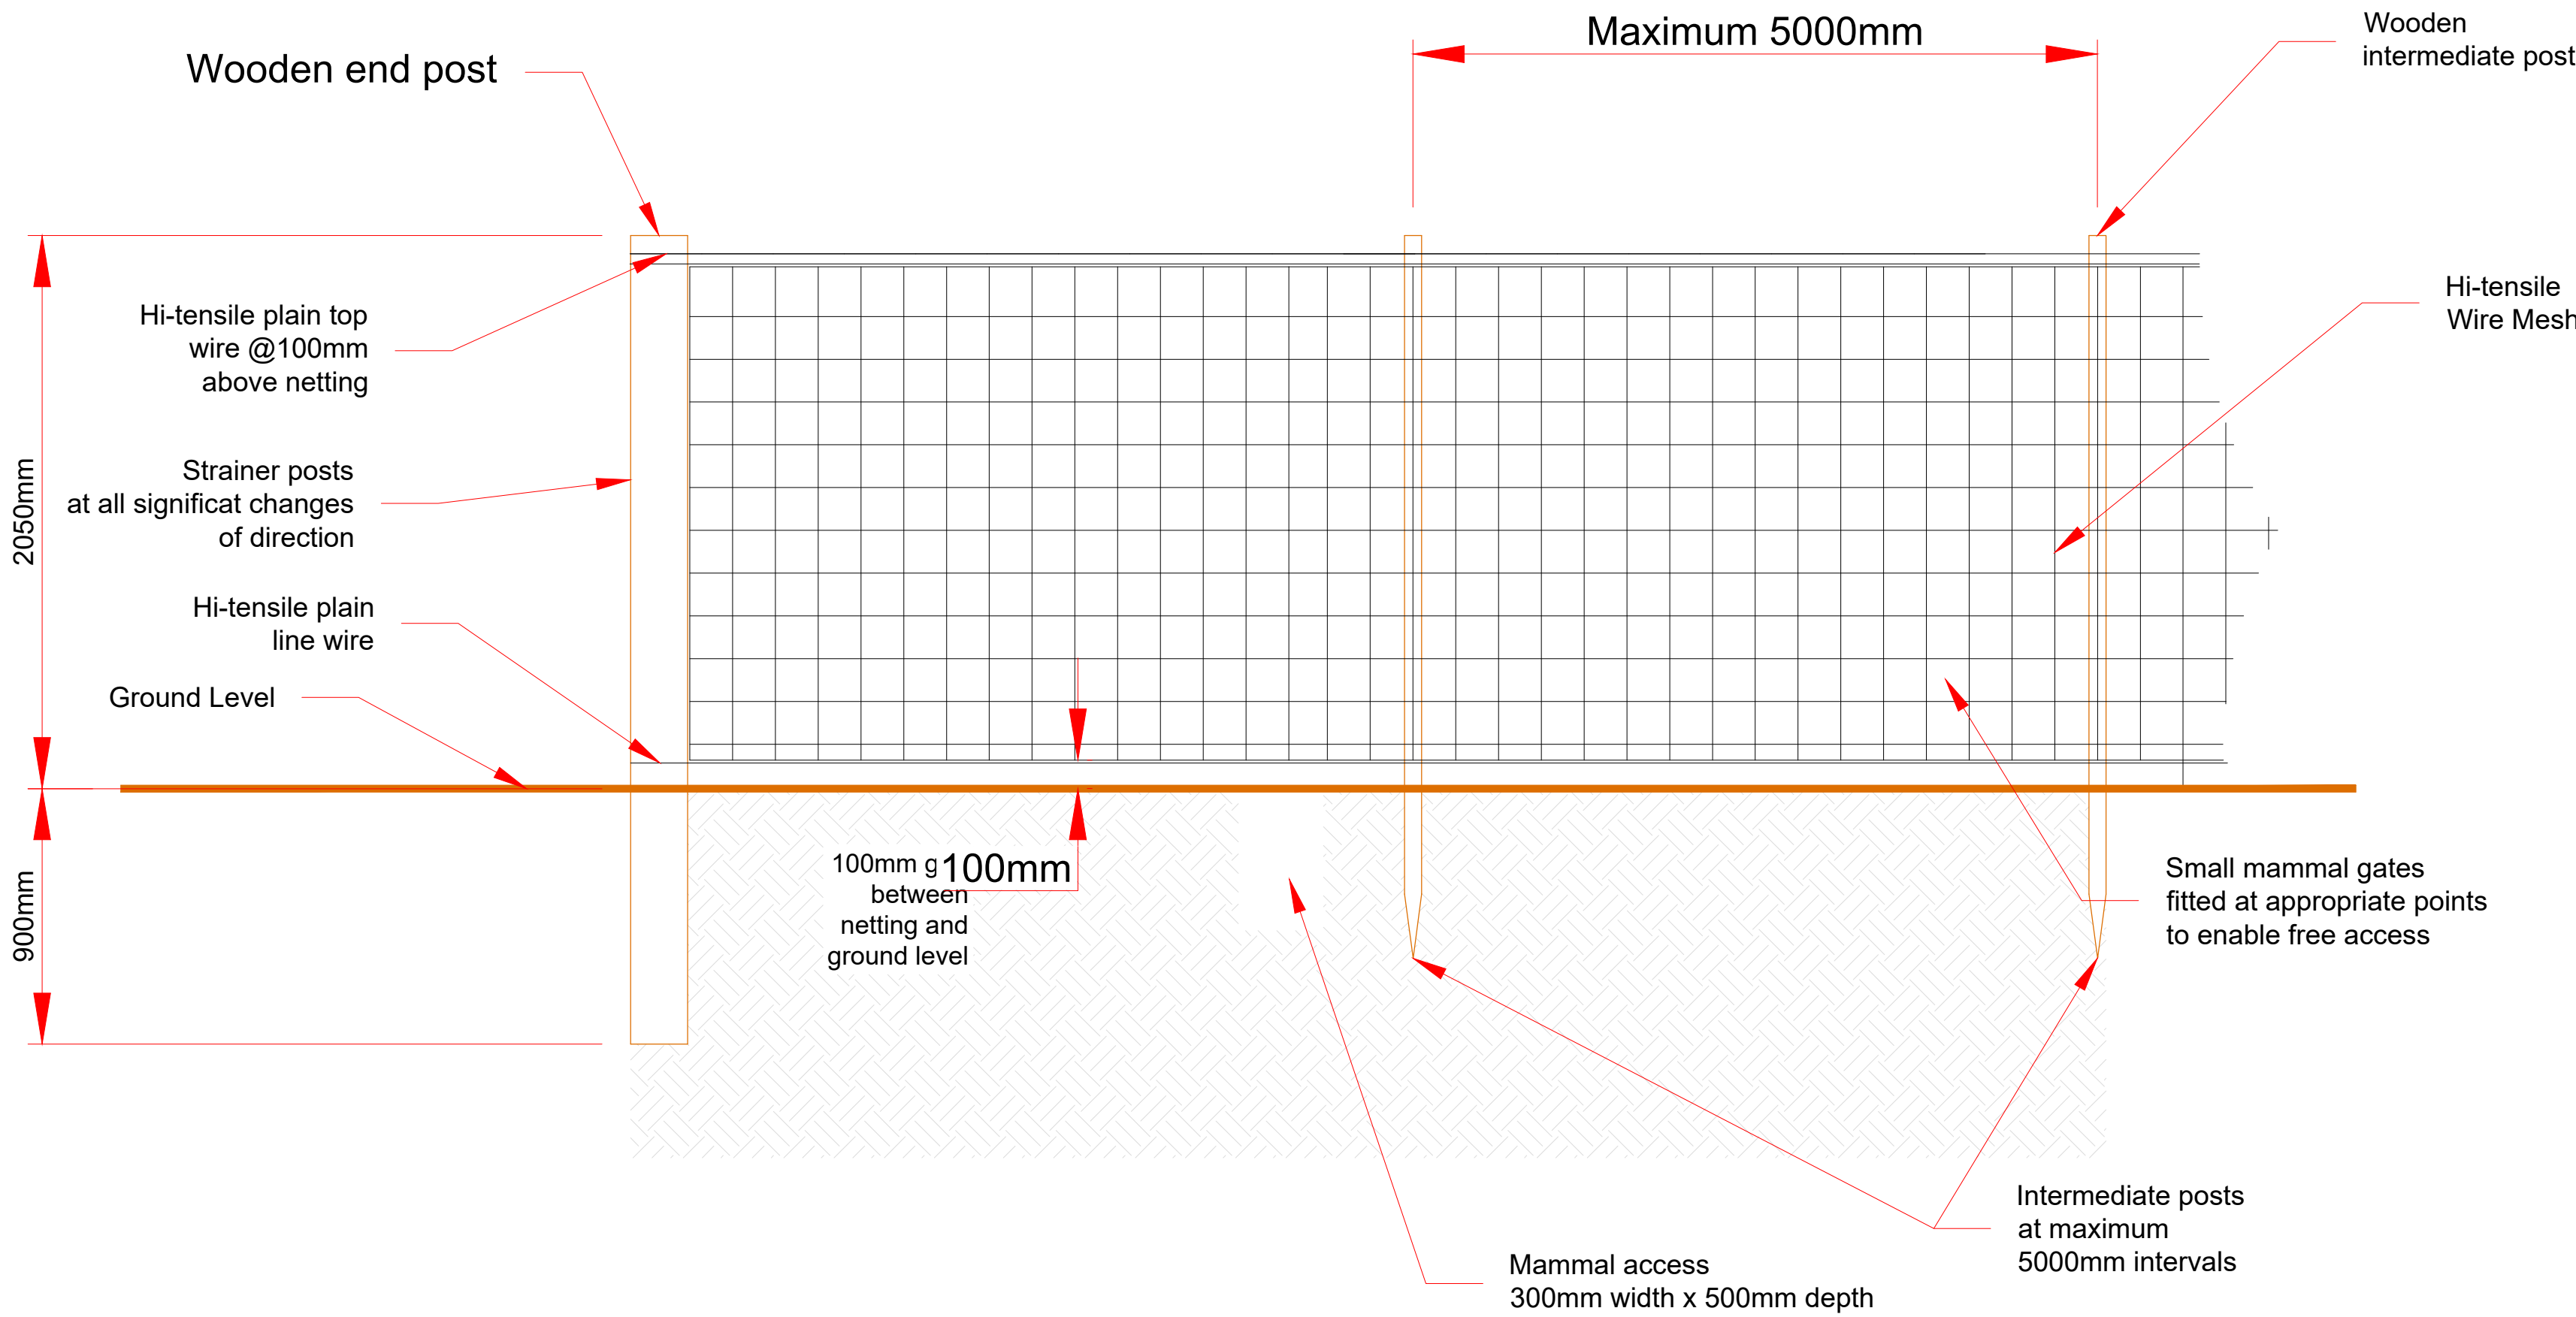

Notes:


1. All dimensions to be confirmed on site prior to installation.
2. All dimensions are indicative only and in mm unless otherwise specified.

Reference drawings

| Drawing name | Rev | Date |
|--------------|-----|------|
|              |     |      |

Legend:

Proposed location:

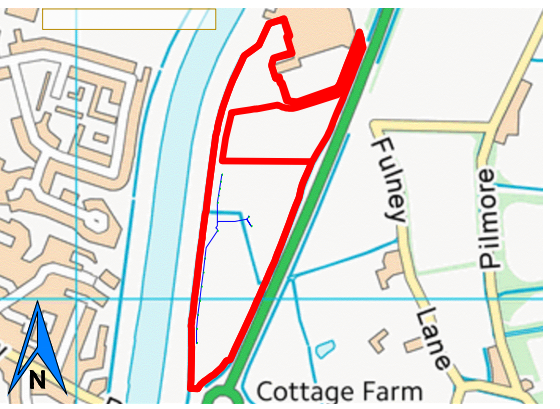

Revisions:

| Rev | Date     | Comments     | Drawn | Approved |
|-----|----------|--------------|-------|----------|
| 1   | 06/02/24 | First Issue  | MZ    | MB       |
| A   | 14/06/23 | For Planning | MZ    | MB       |
|     |          |              |       |          |
|     |          |              |       |          |
Project: Pilgrim's UK - Spalding  
Location: Spalding  
PE12 6EP  
United Kingdom  
52.792581°, -0.128068°  
Title: Standard Detail - Deer Fencing/CCTV

Drawn: RPP / MZ  
Scale: NTS@A1  
Drawing No: PILGR-SPALD-401

Checked: MB  
Date: 06/02/24  
Rev: A

FOR ILLUSTRATION PURPOSES ONLY