


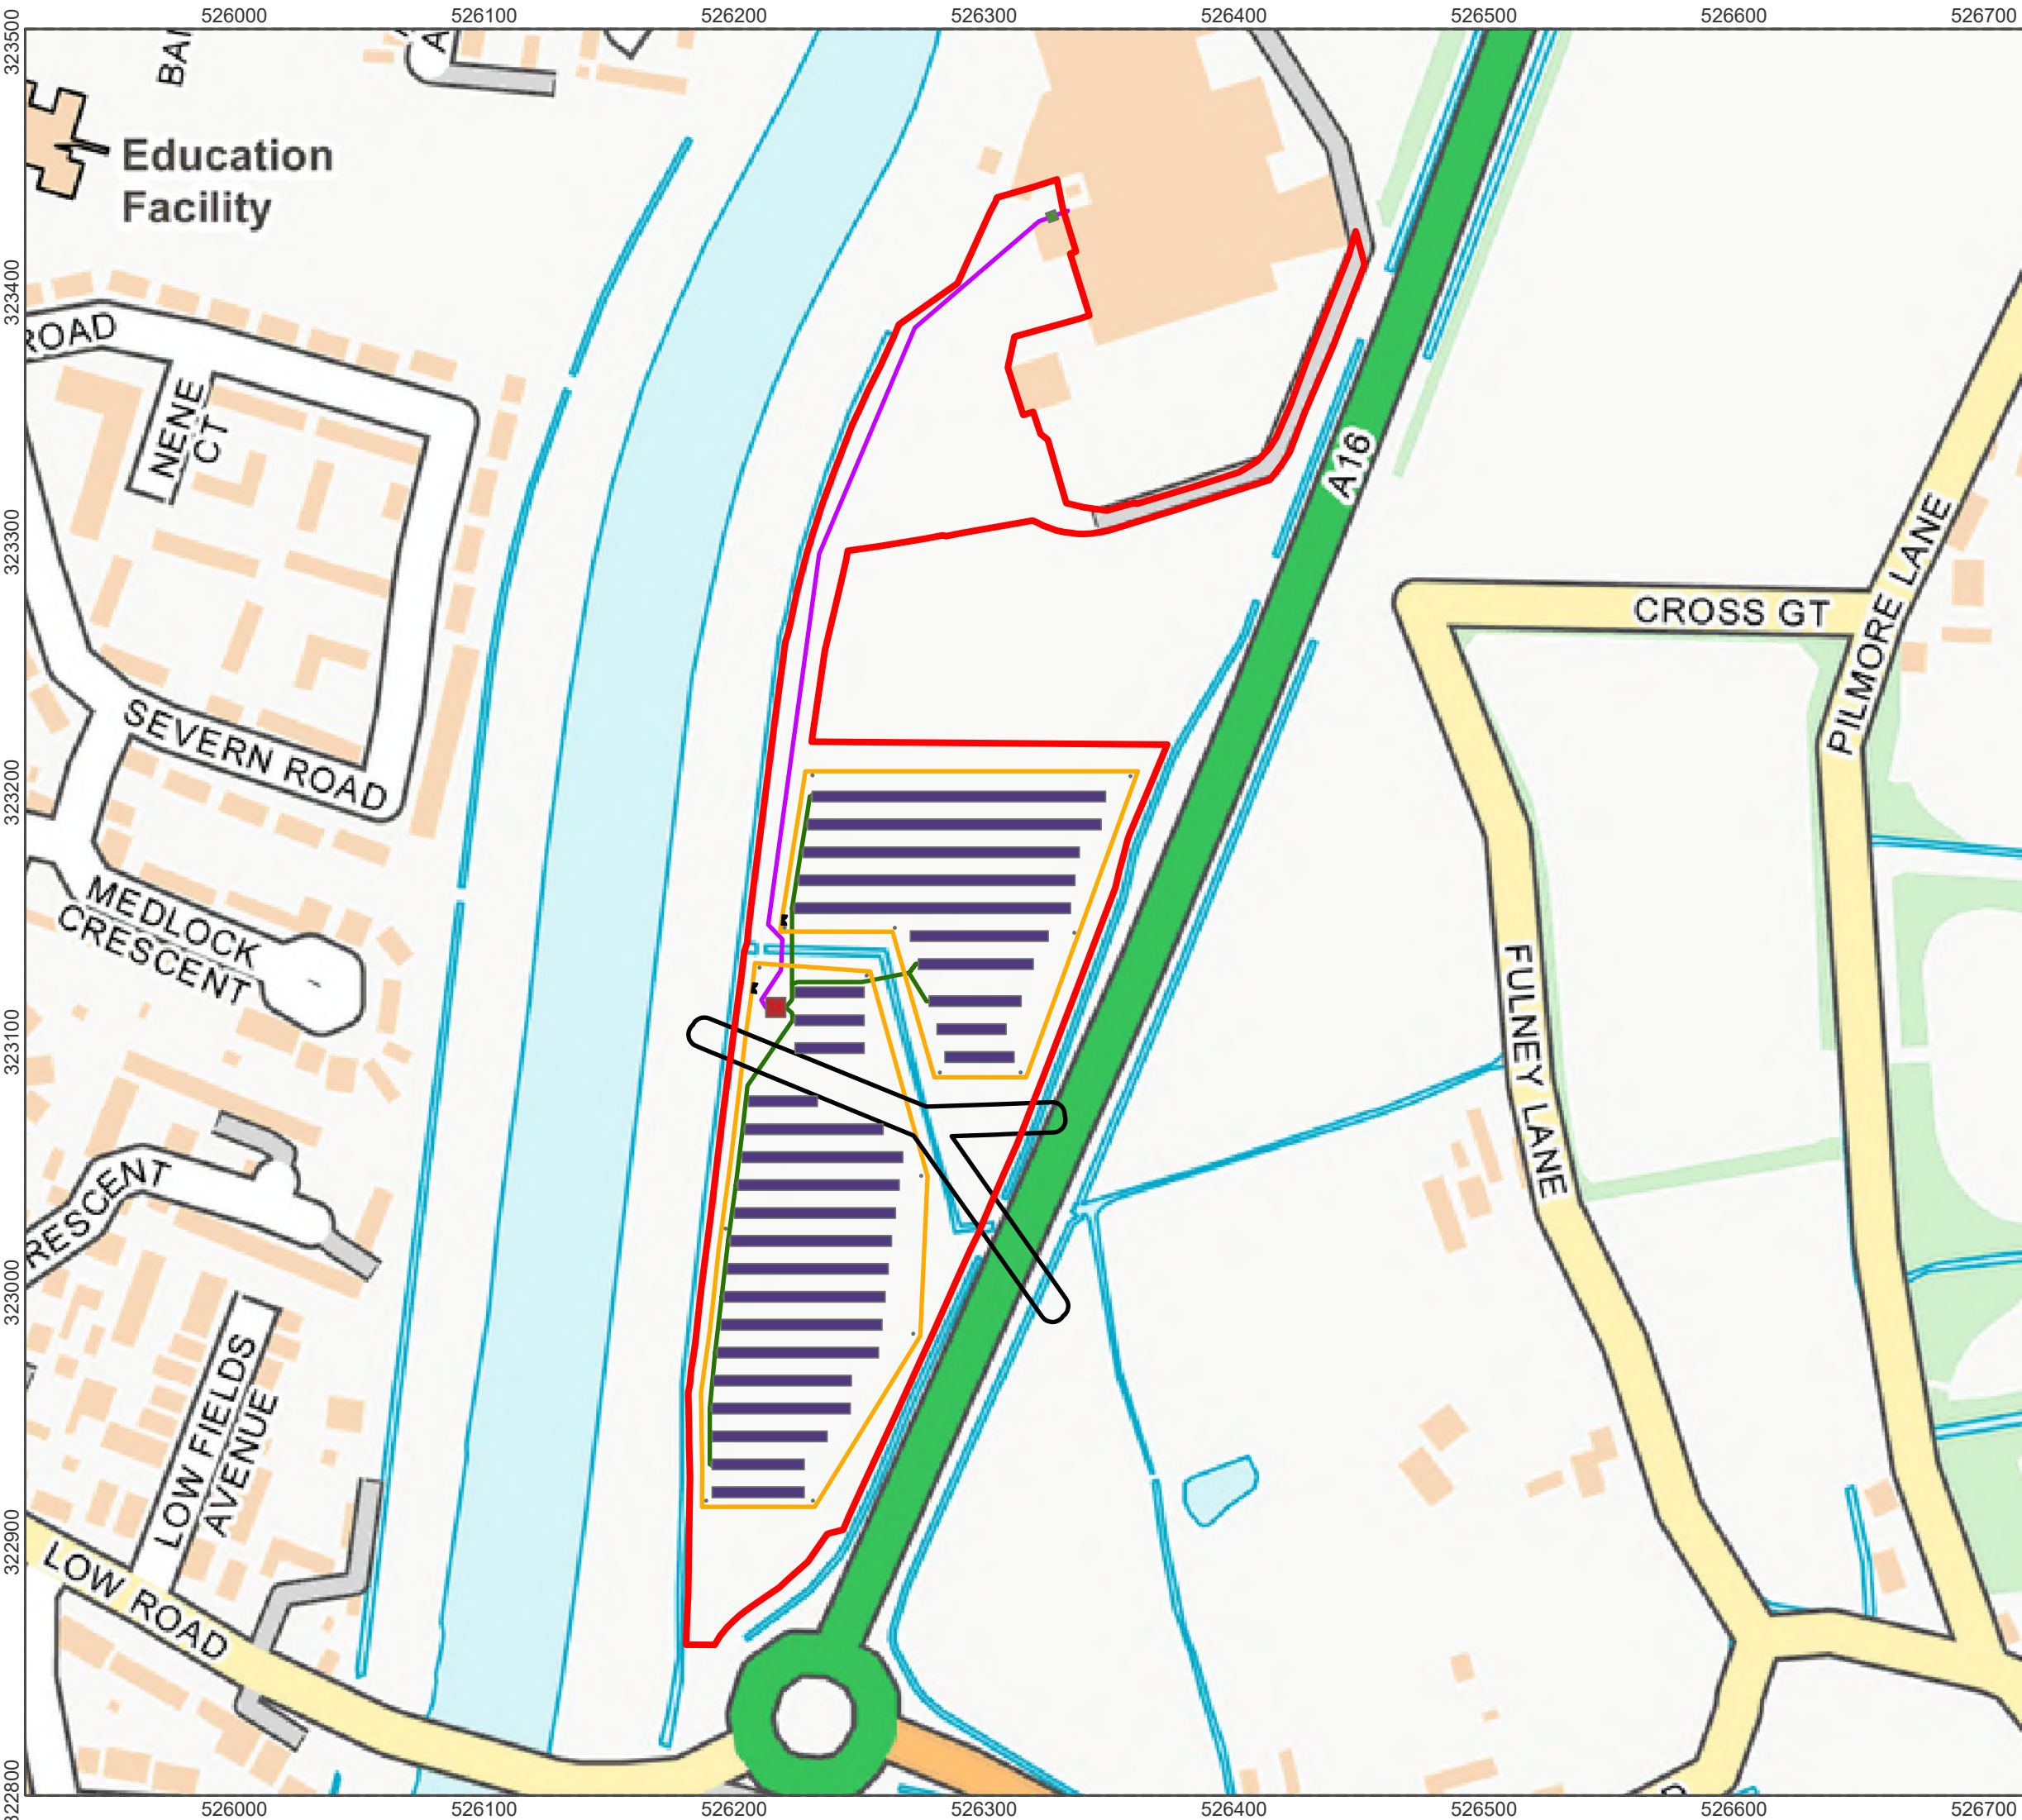

Spalding Solar

Planning Application


Site Layout

Legend:

- Site Boundary
- Security Fence
- Low Voltage Cable Route
- High Voltage Cable Route
- Security Column
- Transformer Station
- String Inverter Unit
- Ring Main Unit
- Solar Panels
- Access Points
- Overhead Line Exclusion Zone

Drawing Number: PILGR-SPALD-ENV-003

Scale: 1:2,500 at A3

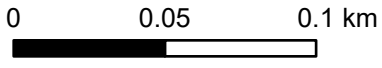

© Crown copyright and database rights 2024.
Ordnance Survey 0100031673.

