

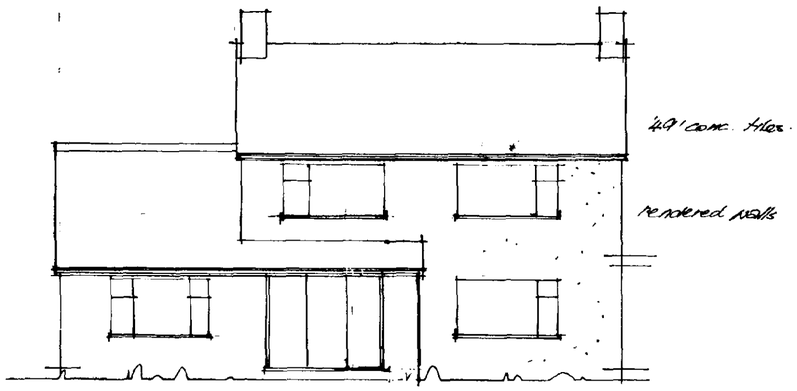


FRONT ELEVATION . south-east

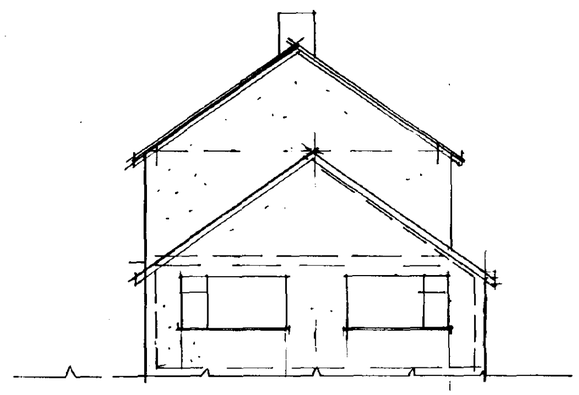

END ELEVATION

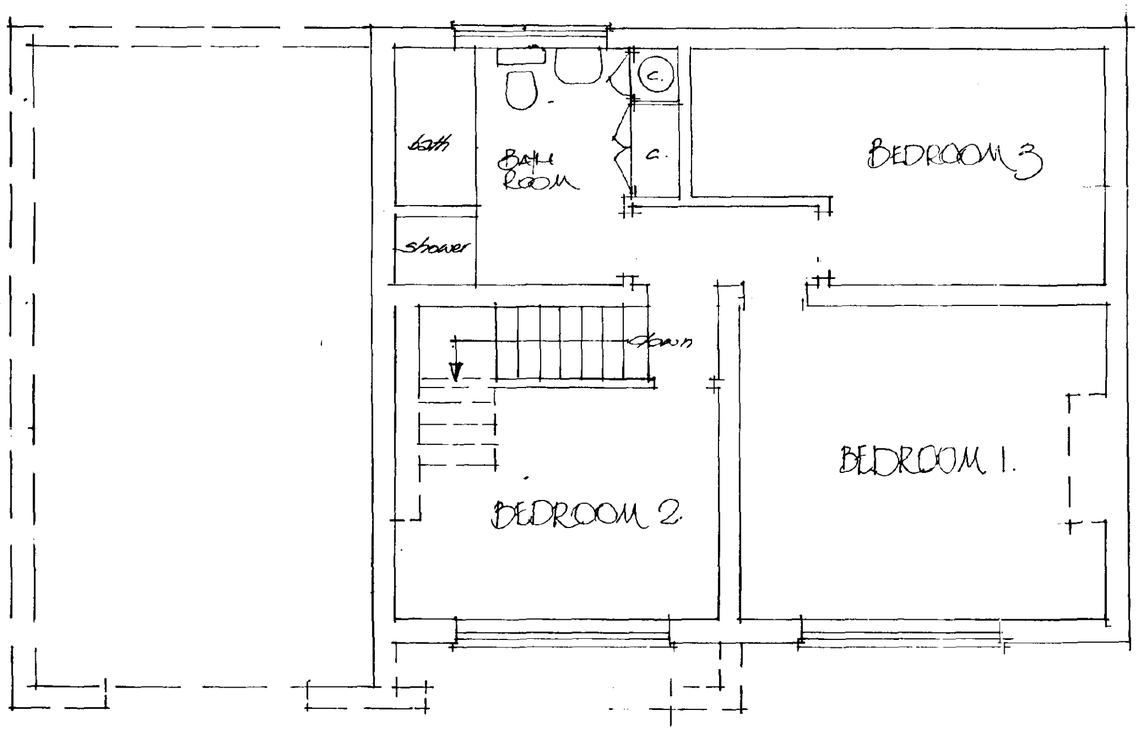


FIRST FLOOR existing

SOUTH HOLLAND DC
HOUSING & PLANNING
29 AUG 1995
Ref: 0571/95


Mary E Cresswell M.B.I.A.T
Horseshoe Bridge
Spalding
Lincolnshire PE11 3PA
Telephone 01775 72 36 56

MAY 1995.

SURVEY · BRIDGE FARM · HORSESHOE ROAD · PODE HOLE · SPALDING

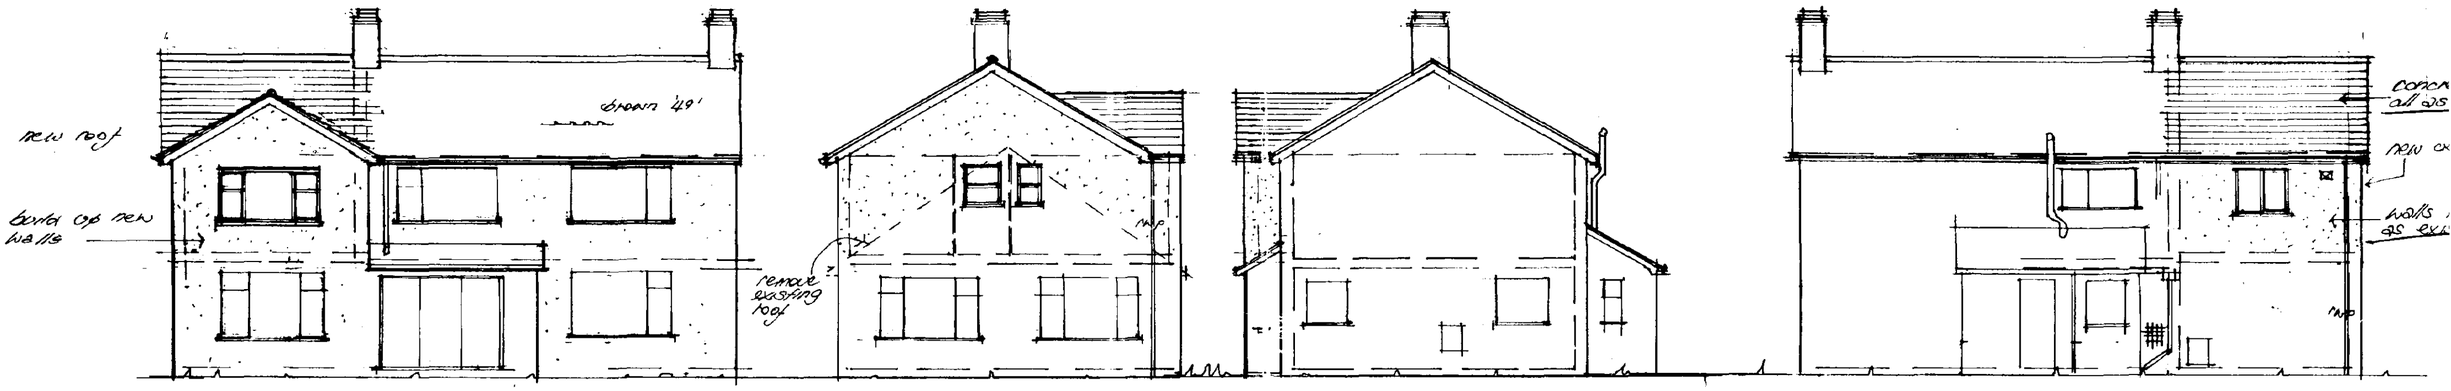

south-east FRONT ELEVATION · proposed · SIDE ELEVATION south-west · SIDE ELEVATION - north-east · REAR ELEVATION · north-west

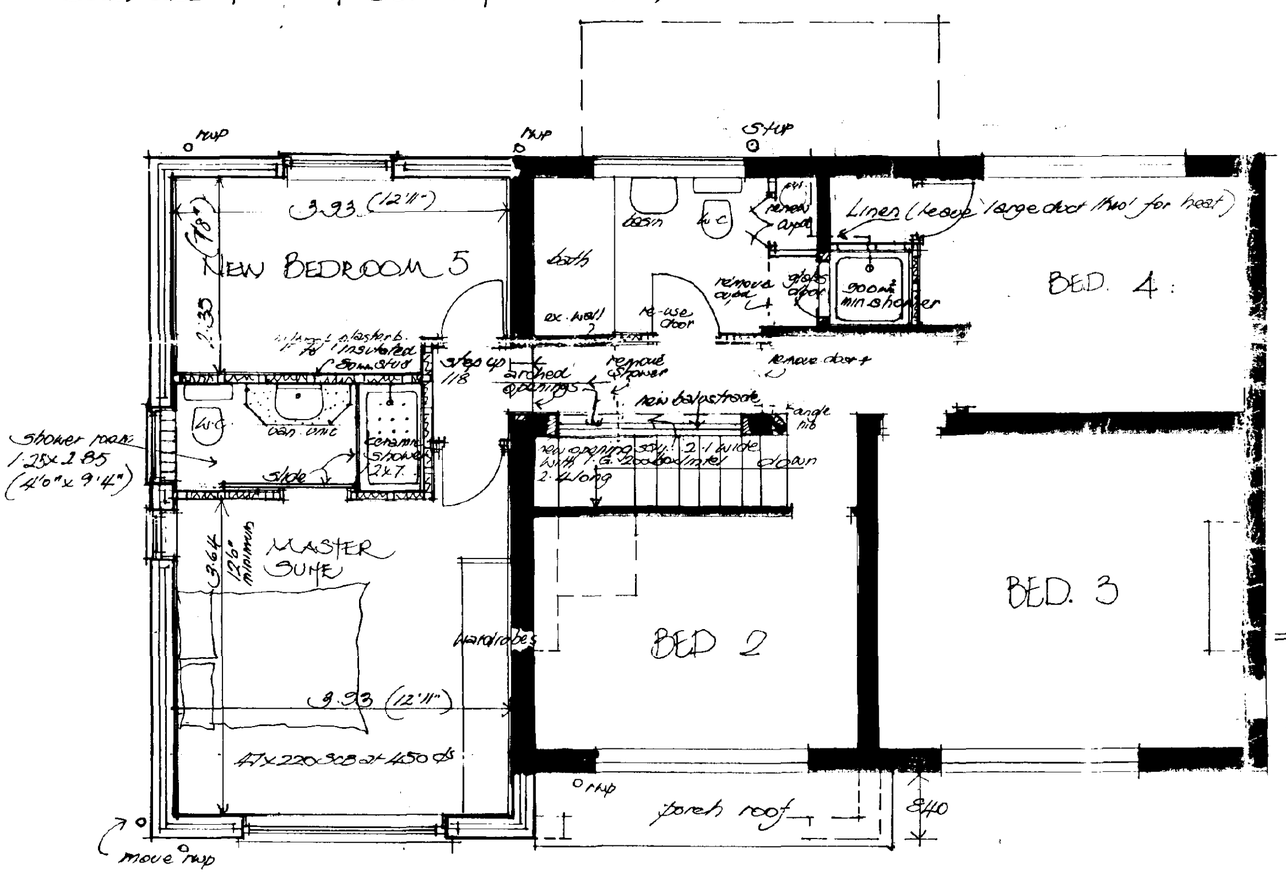
NEW BEDROOM 5
3.93 (12'11")
3.68 (12'1")
2.35
bath
basin
W.C
remove door
ex. wall
re-use door
step up 118
arched openings
remove shower
new balustrade
range 118
new opening 914 with 2 No. 200 bolt-on rail 2.44 long
2.1 wide down
BED. 4
Linen (steps up) large door (1800 for bed)
900ø min shower
BED. 3
BED 2
MASTER SUITE
3.64
1295 minimum
Wardrobes
3.93 (12'11")
457 x 220 x 308 or 450 ø
shower room 1.25 x 1.85 (4'0" x 9'4")
W.C
pan unit
Ceramic Shower 2x7
slide
step up 118
landing
BED. 5
SHOWER
MASTER SUITE
2.332
EXISTING LOUNGE
2.41
remove existing roof
single storey + insert
new floor joists
existing to protect
expose and
check adequacy of
and replace with
I.G. of similar ins.
expose & check
foundations for
by B.I.
SECTION 1:50.
new roof
brick up new walls
remove existing roof
new opening 914 with 2 No. 200 bolt-on rail 2.44 long
2.1 wide down
step up 118
arched openings
remove shower
new balustrade
range 118