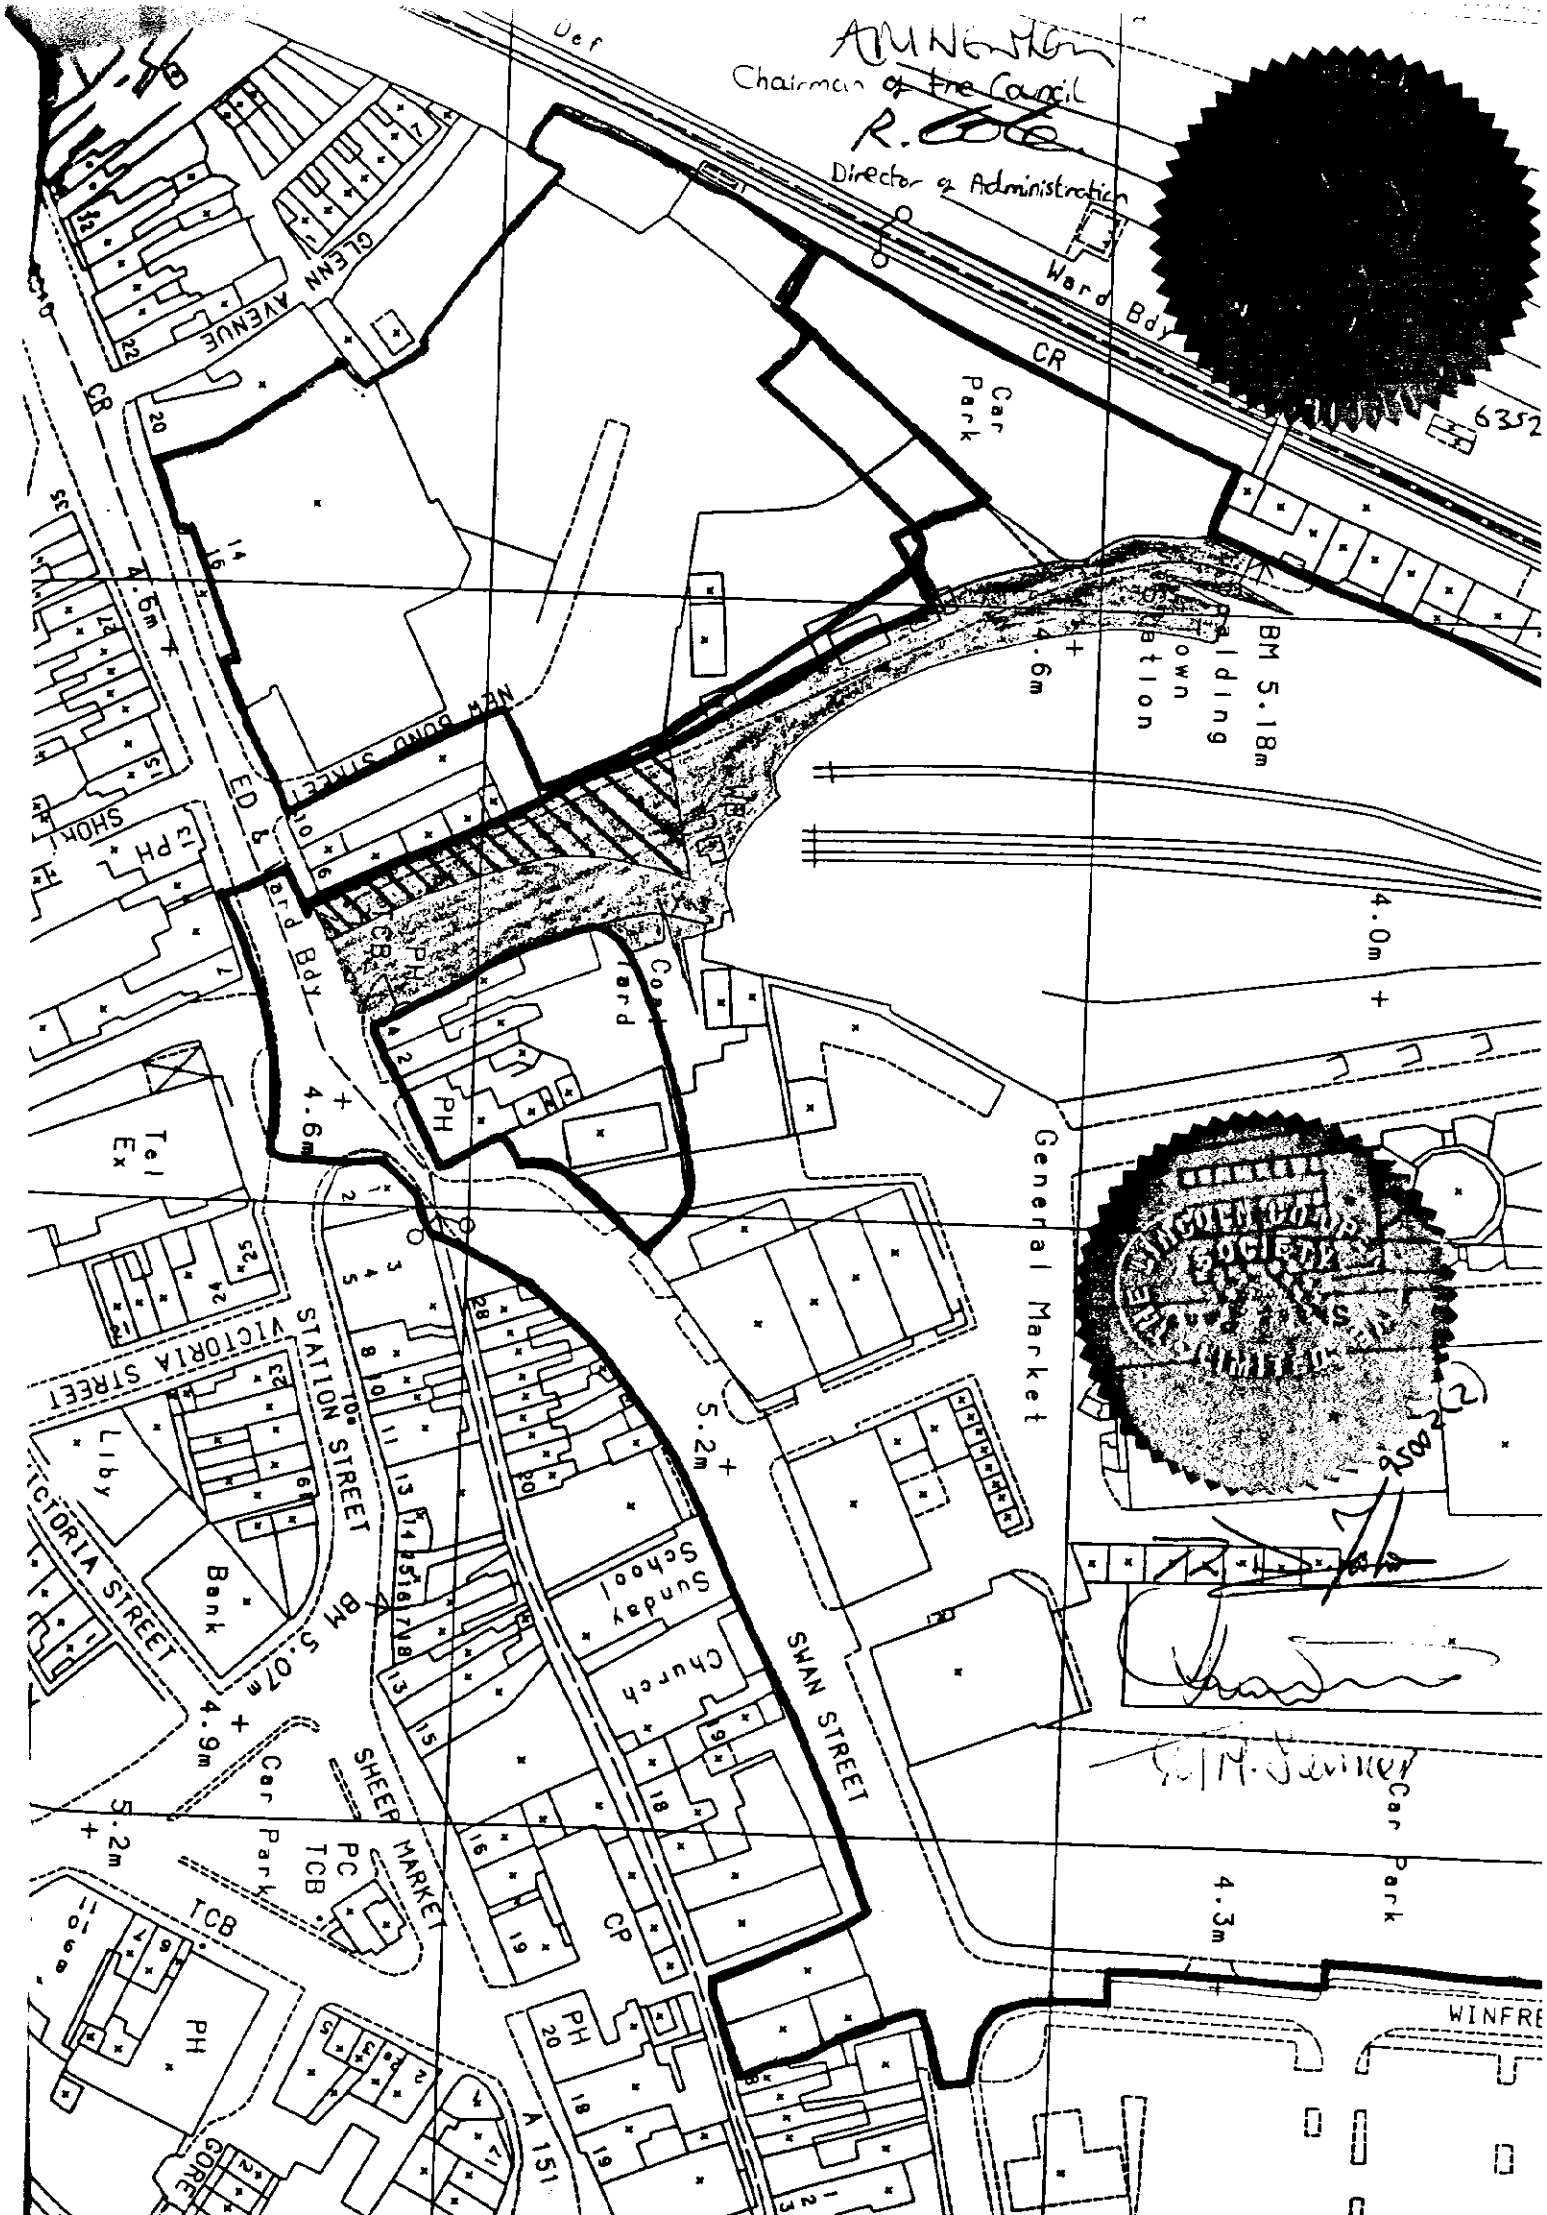
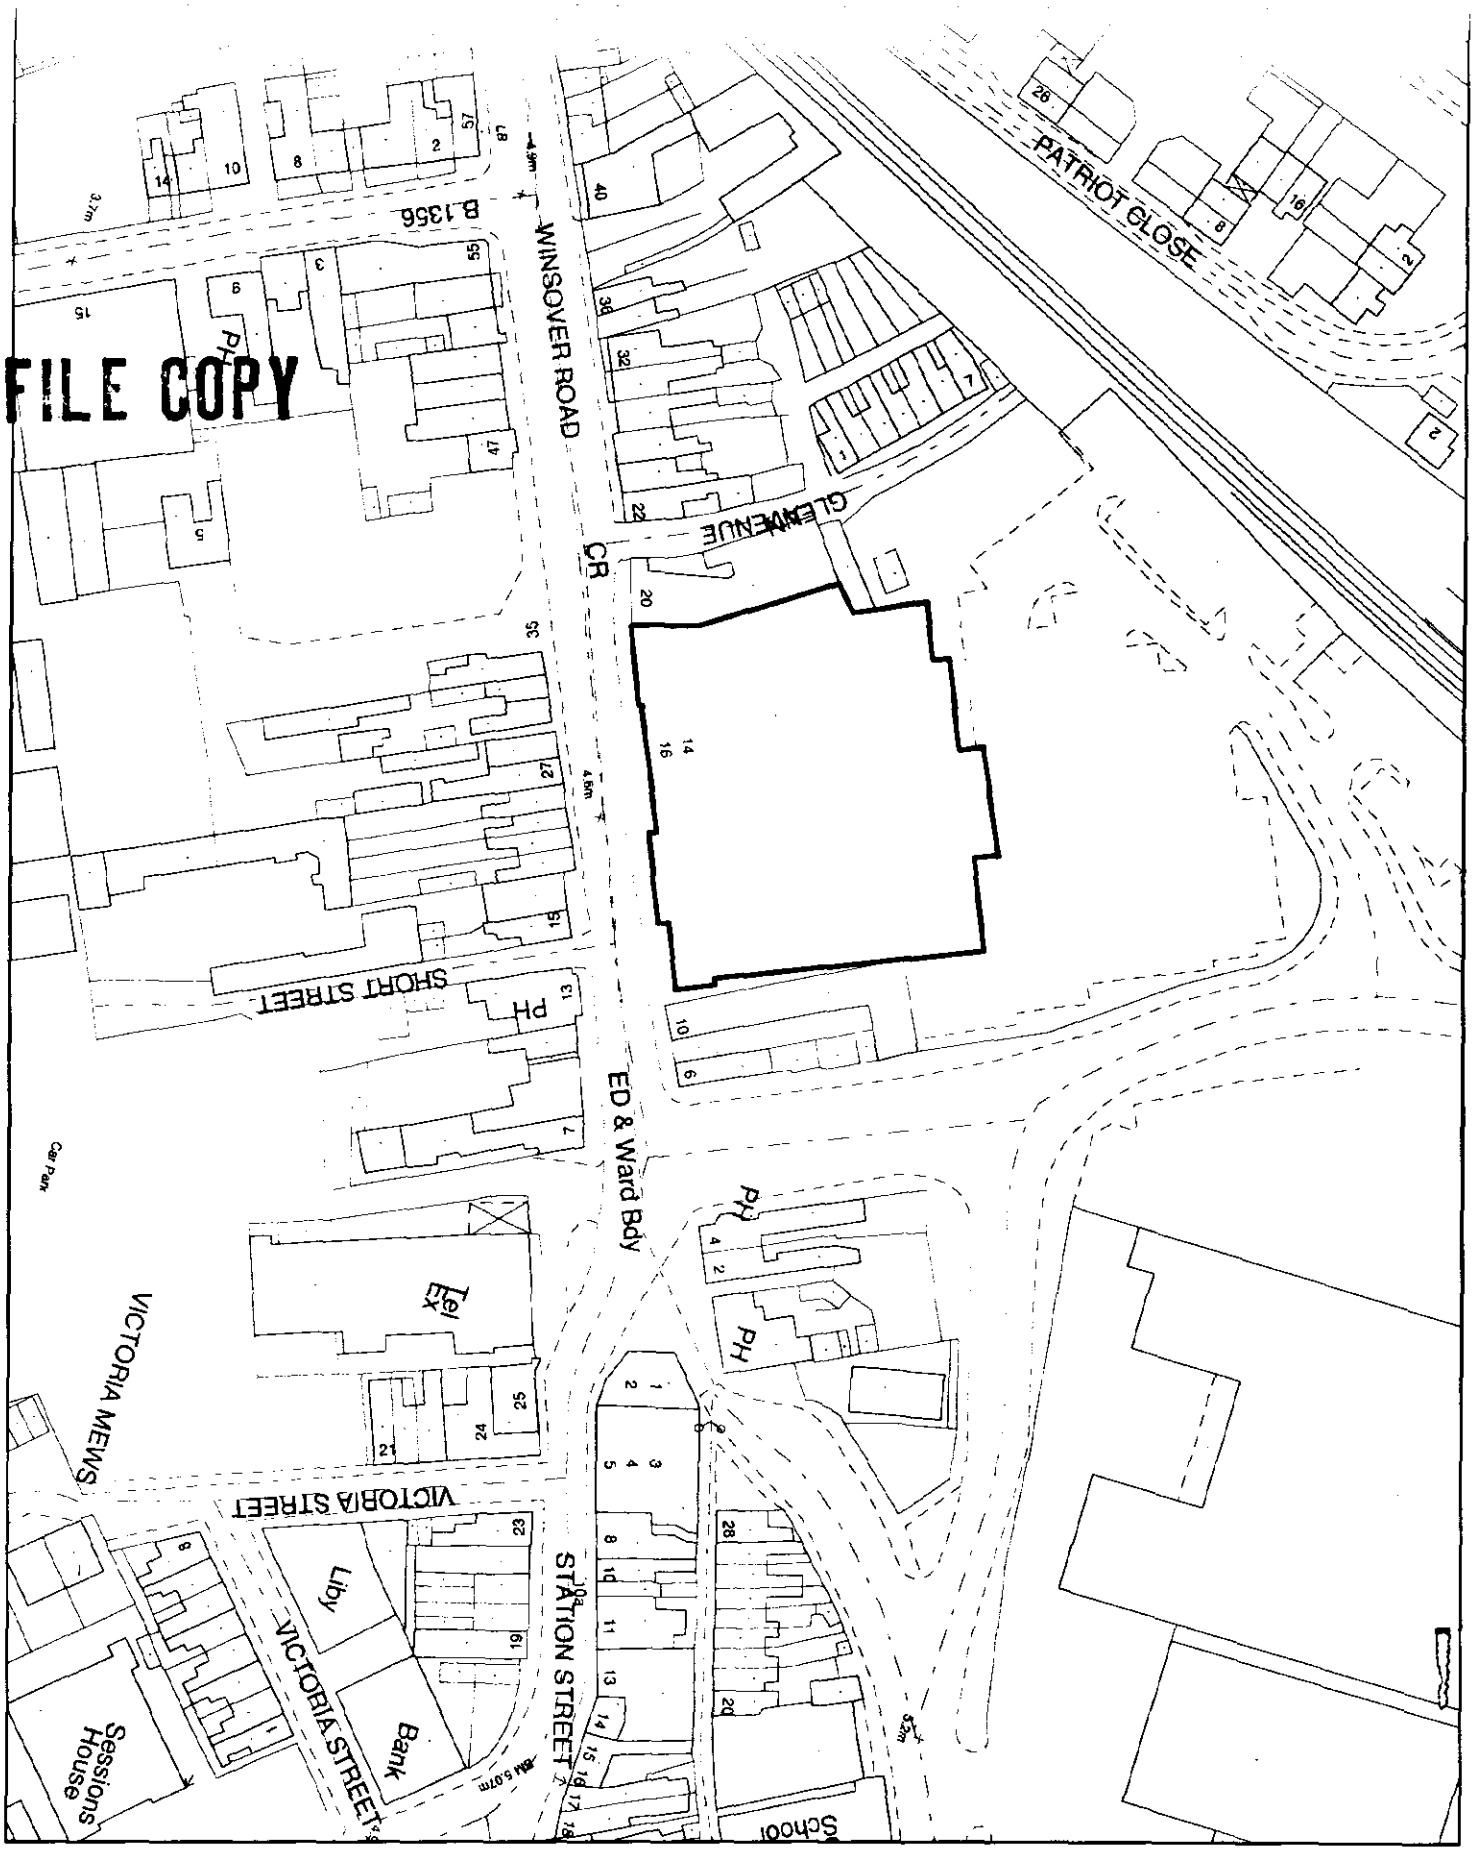

ARUNDEL
Chairman of the Council
R. Lee
Director of Administration
Ward Bdy
CR
Car Park
6352
BM 5.18m
Building
Down
Station
4.6m
4.0m
GLENN AVENUE
NEW DOND STREET
SHOW
PH
Ward Bdy
CB
Tel Ex
Yard
Coal
PH
General Market
VICTORIA STREET
STATION STREET
Liby
Bank
BM 5.07m
4.9m
5.2m
Sunday School
Church
SWAN STREET
SHEEP MARKET
Car Park
PC
TCB
CP
PH
A 151
WINFRE



SOUTH HOLLAND DISTRICT COUNCIL

Planning Application Location Plan
Ward Member Notification

H16/0872/00

Scale: 1:1250

Housing and Planning Services Department

Council Offices, Priory Road, Spalding, Lincolnshire
PE11 2XE

PLEASE DO NOT COPY THIS PLAN
This map is reproduced from Ordnance Survey material with permission of Ordnance Survey on behalf of Her Majesty's Stationery Office (c) Crown copyright. Unauthorised reproduction infringes Crown copyright and may lead to prosecution or civil proceedings. South Holland District Council LA079413 2000