
PROPOSED

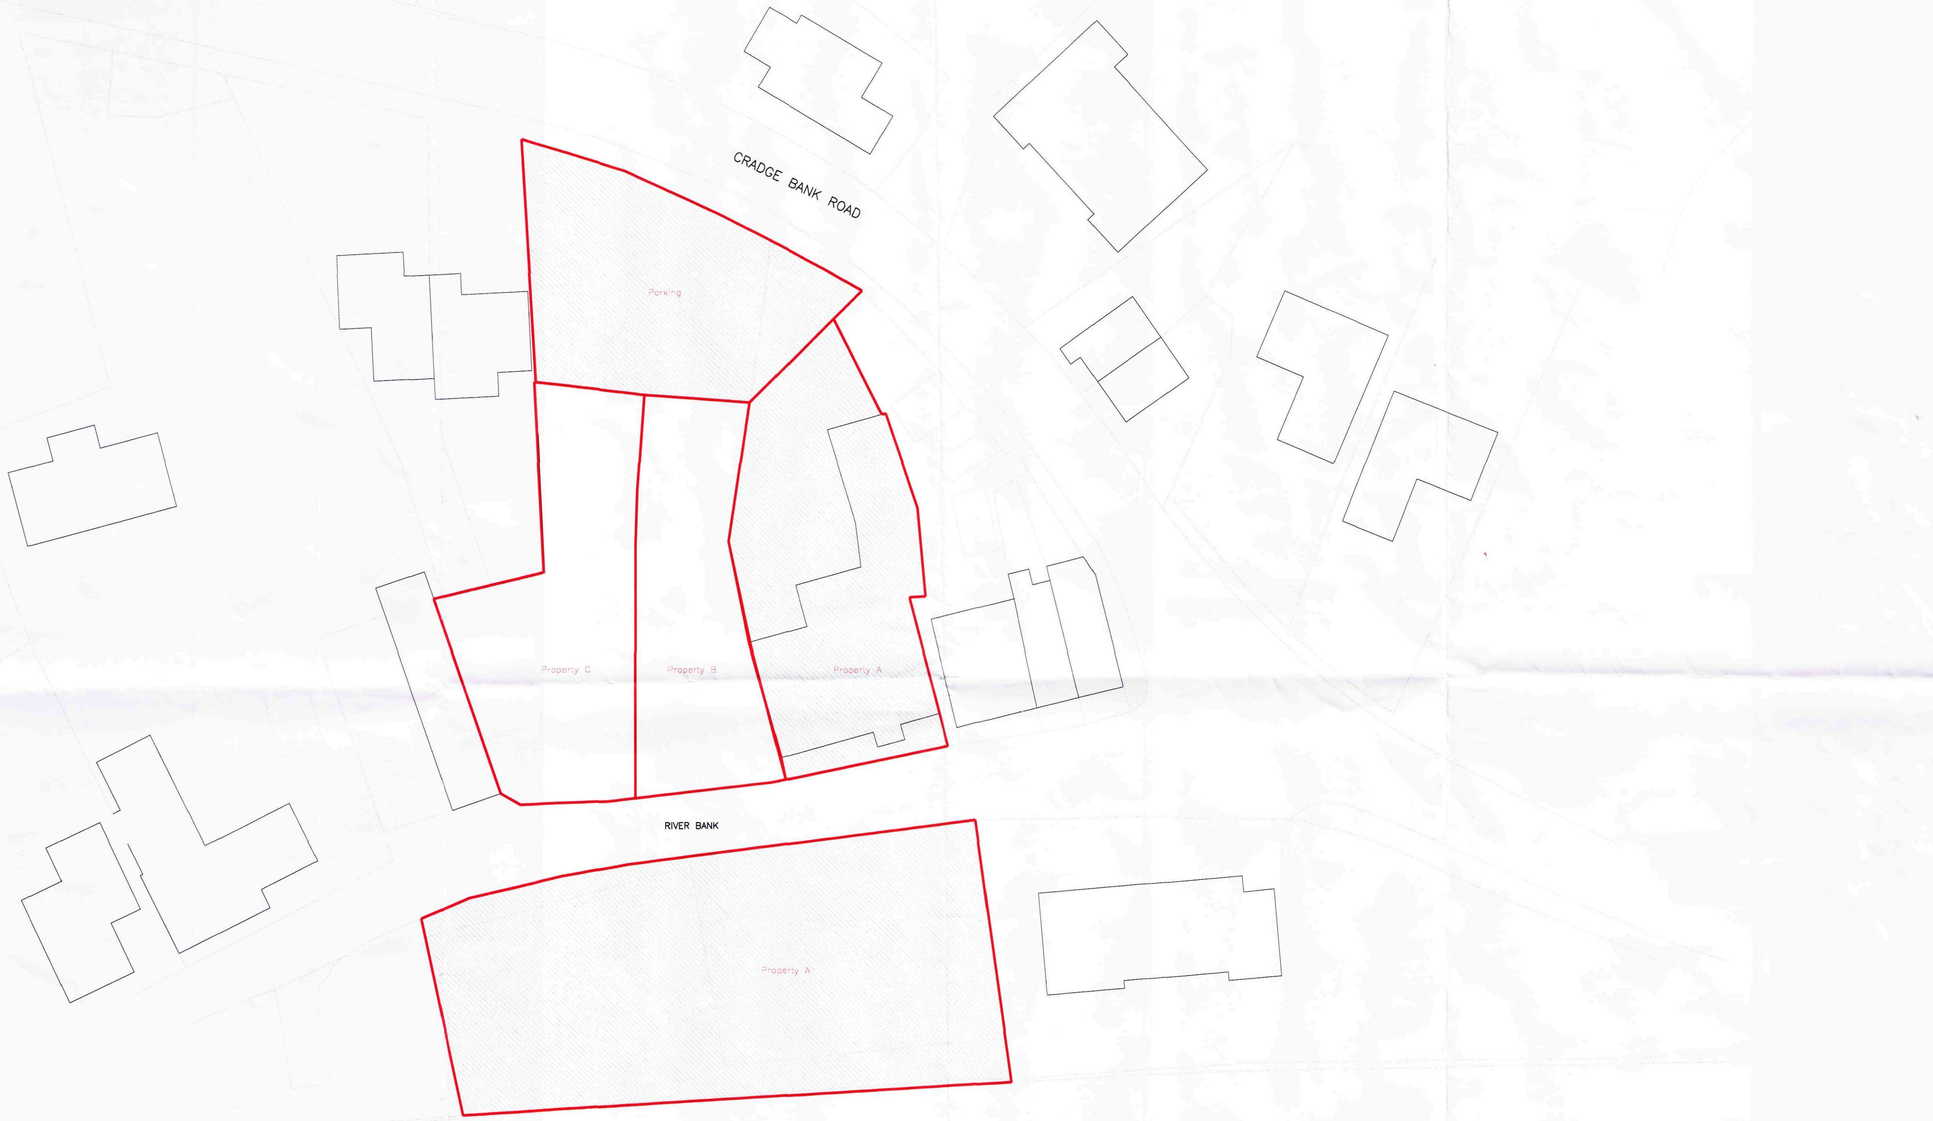

PROPOSED PROPERTY BOUNDARIES

REVISIONS:

North

Client
CRITERION ASSET

Project
GOLDEN BALL PUBLIC HOUSE

Scale
1/250 @ A1

Drawn by
JJ

Drawing Title
PROPOSED PLAN

Project No.

Date
DEC 2010

Checked by
SR

Drawing No.

Rev

bdAr architects designers
Ground Floor South
Staple Inn Buildings
London WC1V 7PZ
t: +44 (0)207 043 3551
f: +44 (0)207 043 3552
www.bdar.co.uk

bdAr architects designers is the trading name of bdAr ltd